



1. WHERE WALLS ALONG TO GRID, LOCATE FACE OF STUO OR FACE OF CONCRETE AT GRID, U.N.O.
2. FINISH FLOOR ELEVATION THRUOUT, ACROSS LEVEL, U.N.O.
3. REFER TO A/D 10 AND 11 FOR WALL ASSEMBLIES
4. ALL DIMENSIONS ARE FACE OF CONCRETE AND CENTERLINE OF CONCRETE, U.N.O.
5. U.S. CURBS 4" F.F., MAXIMUM 6" F.F., WHERE SLOPE IS SLOPED, U.N.O.
6. MIN. 1% SLOPE TO DRAIN
7. TOP OF CONCRETE SLAB ELEVATIONS PROVIDED FOR REFERENCE, CONTRACTOR SHALL COORDINATE WITH FINISH FLOOR ELEVATIONS PROVIDED ON ARCHITECTURAL PLANS AND ADJUST THEREFOR
8. CEILING HEIGHTS MEASURED FROM TOP OF CONCRETE - SEE SECTIONS
9. COORDINATE WITH ALL OTHER TRADES FOR ELEVATIONS, SPACING AND DETAILS
10. COORDINATE WITH STRUCTURAL, FRAMING PLANS AND SHEAR WALLS - SEE PLANS, DETAILS, AND REINFORCING FOR COLUMNS, BEAMS, SHEAR WALLS, ETC.
11. COORDINATE WITH ELECTRICAL, PLUMBING, MECHANICAL, POWER, AND DATA REQUIREMENTS
12. COORDINATE WITH MECHANICAL DRAWINGS FOR ALL PLUMBING AND MECHANICAL PENETRATIONS

	SLAB PENETRATION
	SLAB STEP SYMBOL
	SLAB SLOPE SYMBOL
	CONCRETE SLAB - STRUCTURAL
	AREA OF RECESSED SLAB - STRUCTURAL / ARCHITECTURAL
	AREA OF OVERBUILT SLAB - ARCHITECTURAL

 

SUMMIT BLANC
9300 MARSAC AVE
PARK CITY, UT 84060

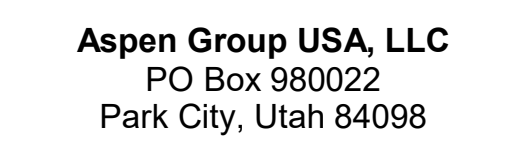


A2.1A.01




1. WHERE WALLS ALONG TO GRID, LOCATE FACE OF STUO OR FACE OF CONCRETE AT GRID, U.N.O.
2. FINISH FLOOR ELEVATION THRUOUT, ACROSS LEVEL, U.N.O.
3. REFER TO A/D 10 AND 11 FOR ALL ASSEMBLIES
4. ALL DIMENSIONS ARE FACE OF CONCRETE AND CENTERLINE OF CONCRETE, U.N.O.
5. U.S. CURBS 4" F.F., MAXIMUM 6" F.F., WHERE SLOPE IS SLOPED, U.N.O.
6. MIN. 1/8" SLOPE TO DRAIN
7. TOP OF CONCRETE SLAB ELEVATIONS PROVIDED FOR REFERENCE, CONTRACTOR SHALL COORDINATE WITH FINISH FLOOR ELEVATIONS PROVIDED ON ARCHITECTURAL PLANS AND ADJUST THEREFOR
8. CEILING HEIGHTS MEASURED FROM TOP OF CONCRETE - SEE SECTIONS
9. COORDINATE WITH ALL OTHER TRADES FOR ALL CONNECTIONS AND DETAILS
10. COORDINATE WITH STRUCTURAL FRAMING PLANS AND SHEAR WALLS FOR PLANS, DETAILS, AND REINFORCING FOR COLUMNS, BEAMS, SHEAR WALLS, ETC.
11. COORDINATE WITH ELECTRICAL, MECHANICAL, PLUMBING, POWER, AND DATA REQUIREMENTS
12. COORDINATE WITH MECHANICAL DRAWINGS FOR ALL PLUMBING AND MECHANICAL PENETRATIONS

	SLAB PENETRATION
	SLAB STEP SYMBOL
	SLAB SLOPE SYMBOL
	CONCRETE SLAB - STRUCTURAL
	AREA OF RECESSED SLAB - STRUCTURAL / ARCHITECTURAL
	AREA OF OVERBUILT SLAB - ARCHITECTURAL

 


SUMMIT BLANC
9300 MARSAC AVE
PARK CITY, UT 84060

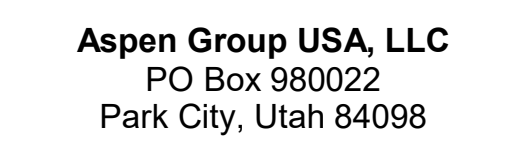

MEP Engineer
WSP USA
1001 Fourth Ave., Suite 3100
Seattle, WA 98154


A2.1A.02



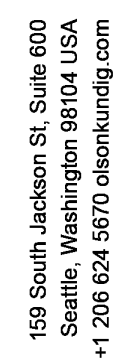

Olson Kundig

SOMMET BLANC
9300 MARSAC AVE

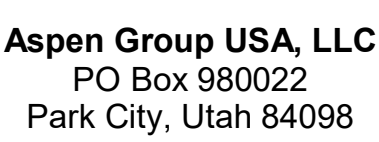

Pool Consultant
Cloward H2O
2696 N University Ave, Suite 290
Provo, UT 84604

Landscape Architect
EPG Design
6949 South High Tech Drive, Suite 100
Midvale, Utah 84047

Specifications Writer
Friday Group
88 Mainelli Road
Middlebury, VT

Code Consultant
Holmes
600 1st Avenue, Suite 200A
Seattle, WA 98104

Fire Protection Engineer
Jensen Hughes
One Research Drive, Suite 305C
Westborough, MA 01581

Vertical Transportation Consultant
Lerch Bates
19515 North Creek Parkway, Suite 300
Bothell, WA 98011

Structural Engineer
Magnusson Klemencic Associates
1301 5th Ave, Suite 3200
Seattle, WA 98101

Lighting Designer
O-
1319 SE MLK Blvd, Suite 210
Portland, Oregon 97219

Building Envelope Consultant
RDH
2101 N 34th St
Seattle, WA 98103

Accessibility Consultant
Studio Pacifica
2144 Westlake Ave N, Suite F
Seattle, WA 98109

WSP USA
1001 Fourth Ave., Suite 3100
Seattle, WA 98154

principal architect	TK, KM
project manager	TM, JB, SL, MD
drawn by	SK, SS, JR, CP, JF, BD

checked by JB
job no. 20062
date 05/31/2024

revisions:

[illegible]

E 08/16/24	ASI004	
no.	date	t


IFC SET 3 OF 3
05/31/2024

CONCRETE PLAN -
TOWER A - LVL P2 SPI
SLAB


A2.1A.03

1. WHERE WALLS ALONG TO GRID, LOCATE FACE OF STUO OR FACE OF CONCRETE AT GRID, U.N.O.
2. FINISH FLOOR ELEVATION THRUOUT, ACROSS LEVEL, U.N.O.
3. REFER TO A/D 10 AND 11 FOR WALL ASSEMBLIES
4. ALL DIMENSIONS ARE FACE OF CONCRETE AND CENTERLINE OF CONCRETE, U.N.O.
5. U.S. CURBS 4" F.F., MAXIMUM 6" F.F., WHERE SLOPE IS SLOPED, U.N.O.
6. MIN. 1% SLOPE TO DRAIN
7. TOP OF CONCRETE SLAB ELEVATIONS PROVIDED FOR REFERENCE, CONTRACTOR SHALL COORDINATE WITH FINISH FLOOR ELEVATIONS PROVIDED ON ARCHITECTURAL PLANS AND ADJUST THEREFOR
8. CEILING HEIGHTS MEASURED FROM TOP OF CONCRETE - SEE SECTIONS
9. COORDINATE WITH ALL OTHER TRADES FOR ELEVATIONS, SPACING AND DETAILS
10. COORDINATE WITH STRUCTURAL FRAMING PLANS AND SHEAR WALLS FOR PLANS, DETAILS, AND REINFORCING FOR COLUMNS, BEAMS, SHEAR WALLS, ETC.
11. COORDINATE WITH ELECTRICAL, MECHANICAL, PLUMBING, POWER, AND DATA REQUIREMENTS
12. COORDINATE WITH MECHANICAL DRAWINGS FOR ALL PLUMBING AND MECHANICAL PENETRATIONS



	SLAB PENETRATION
	SLAB STEP SYMBOL
	SLAB SLOPE SYMBOL
	CONCRETE SLAB - STRUCTURAL
	AREA OF RECESSED SLAB - STRUCTURAL / ARCHITECTURAL
	AREA OF OVERBUILT SLAB - ARCHITECTURAL

 

SUMMIT BLANC
9300 MARSAC AVE
PARK CITY, UT 84060

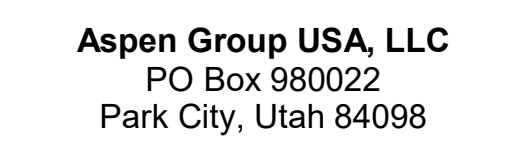


A2.1A.11

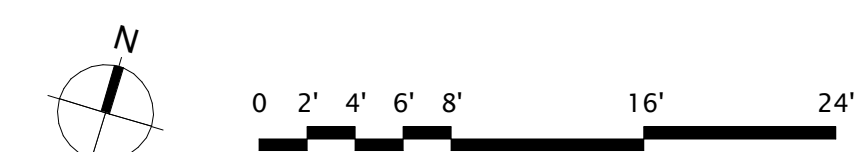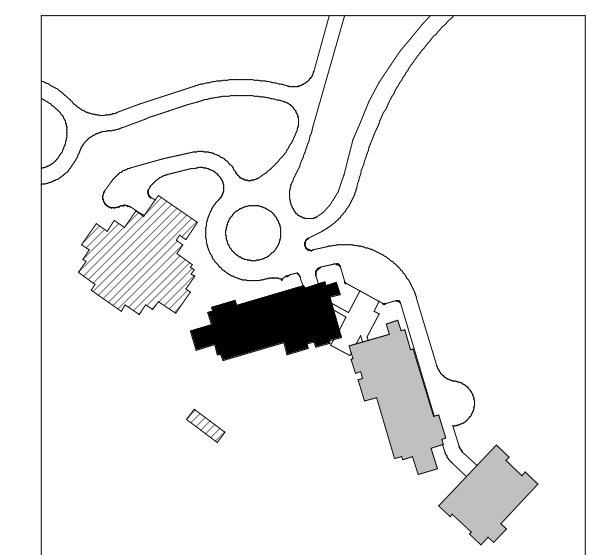


1. WHERE WALLS ALIGN TO GRID, LOCATE FACE OF STUD OR FACE OF CONCRETE AT GRID, U.N.O.
2. FINISH FLOOR ELEVATION TO TOP OF CONCRETE SLAB.
3. REFER TO A.D. 10 AND A.D. 11 FOR FINISH FLOOR ASSEMBLIES.
4. ALL DIMENSIONS ARE TO FACE OF CONCRETE AND CENTERLINE OF CONCRETE CUMULUM, U.N.O.
5. TO CURBS 4' A.F.F. MAXIMUM OF A.F.F., WHERE SLAB IS SLOPED, U.N.O.
6. MIN. 1% SLOPE TO DRAINAGE.
7. TOP OF CONCRETE SLAB ELEVATIONS PROVIDED FOR REFERENCE. CONTRACTOR SHALL COORDINATE WITH ARCH. FLOOR ELEVATIONS PROVIDED ON ARCHITECTURAL PLANS AND ADJUST CONCRETE SLAB ELEVATIONS AS NECESSARY.
8. CEILING HEIGHTS MEASURED FROM TOP OF CONCRETE - SEE SECTIONS.
9. COORDINATE WITH ALL A.D. 10 AND A.D. 11 FOR FINISH FLOOR DETAILS AND DETAILS.
10. COORDINATE WITH STRUCTURAL FRAMING PLANS AND SHEAR WALL PLANS FOR PLATE, DETAILS, AND REINFORCING FOR COLUMNS, BEAMS, SHEAR WALLS, ETC.
11. COORDINATE WITH ALL A.D. 10 AND A.D. 11 FOR FINISH FLOOR, POWER, AND DATA REQUIREMENTS.
12. COORDINATE WITH MECHANICAL DRAWINGS FOR ALL PLUMBING AND MECHANICAL PENETRATIONS.

	SLAB PENETRATION
	SLAB STEP SYMBOL
	SLAB SLOPE SYMBOL
	CONCRETE SLAB - STRUCTURAL
	AREA OF RECESSED SLAB - STRUCTURAL / ARCHITECTURAL
	AREA OF OVERSLUD SLAB - ARCHITECTURAL

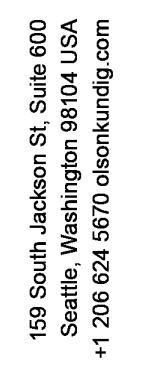

SOMME I BLANC
9300 MARSAC AVE
PARK CITY, UT 84060

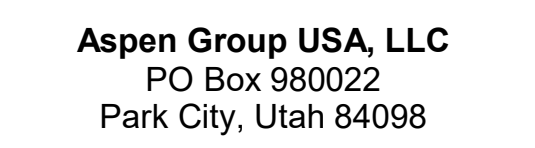

A2.1AB.0




CONCRETE PLAN GENERAL NOTES

1. WHERE WALLS ALIGN TO GRID, LOCATE FACE OF STUD OR FACE OF CONCRETE AT GRID, U.N.O.
2. FINISH FLOOR ELEVATION TYPICAL ACROSS LEVEL, U.N.O.
3. REFER TO A0.10 AND A0.11 FOR ASSEMBLIES.
4. ALL DIMENSIONS ARE TO FACE OF CONCRETE AND CENTERLINE OF CONCRETE COLUMN, U.N.O.
5. T.O. CURBS 4" A.F.F. MAXIMUM 6" A.F.F. WHERE SLAB IS SLOPED, U.N.O.
6. MIN. 1% SLOPE TO DRAINS
7. TOP OF CONCRETE SLAB ELEVATIONS PROVIDED FOR REFERENCE. CONTRACTOR SHALL COORDINATE WITH FINISH FLOOR ELEVATIONS PROVIDED ON ARCHITECTURAL PLANS AND ADJUST CONCRETE AS NECESSARY.
8. CEILING HEIGHTS MEASURED FROM TOP OF CONCRETE - SEE SECTIONS.
9. COORDINATE WITH ALL ENLARGED PLANS FOR ADDITIONAL INFORMATION AND DETAILS.
10. COORDINATE WITH STRUCTURAL DRAWING PLANS AND SHEAR WALL PLANS FOR SIZE, DETAILS, AND REINFORCING FOR COLUMNS, BEAMS, SHEAR WALLS, ETC.
11. COORDINATE WITH ELECTRICAL DRAWINGS FOR ALL LIGHTING, POWER, AND DATA REQUIREMENTS.
12. COORDINATE WITH MECHANICAL DRAWINGS FOR ALL PLUMBING AND MECHANICAL PENETRATIONS.

CONCRETE PLAN LEGEND

- SLAB PENETRATION
- SLAB STEP SYMBOL
- SLAB SLOPE SYMBOL
- CONCRETE SLAB - STRUCTURAL
- AREA OF RECESSED SLAB - STRUCTURAL / ARCHITECTURAL
- AREA OF OVERBUILT SLAB - ARCHITECTURAL

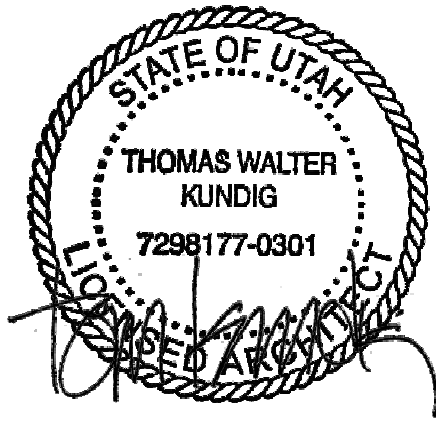

109 South Jackson St. Suite 600
Seattle, Washington 98104 USA
+1 206 424 0810 oaskundig.com

Olson Kundig

SOMMET BLANC
9300 MARSA CAVE
PARK CITY, UT 84060



Aspen Group USA, LLC
PO Box 980022
Park City, Utah 84098

Pool Consultant
Cloward & Co
2096 N University Ave., Suite 250
Provo, UT 84604

Landscape Architect
EPG Design
6940 South High Tech Drive, Suite 100
Midvale, Utah 84047

Specifications Writer
Friday Group
88 Mainelli Road
Middlebury, VT

Code Consultant
Holmes
600 1st Avenue, Suite 200A
Seattle, WA 98104

Fire Protection Engineer
Jensen Hughes
One Research Drive, Suite 305C
Westborough, MA 01581

Vertical Transportation Consultant
Larch Bates
1915 North Creek Parkway, Suite 304
Bothell, WA 98011

Structural Engineer
Magnusson Klemencic Associates
1301 5th Ave., Suite 3200
Seattle, WA 98101

Lighting Designer
O
319 SE MLK Blvd., Suite 210
Portland, Oregon 97219

Building Envelope Consultant
RDH
2101 N 34th St
Seattle, WA 98103

Accessibility Consultant
Studio Pacifica
2144 Westlake Ave N, Suite F
Seattle, WA 98109

MEP Engineer
WSP USA
1001 Fourth Ave., Suite 3100
Seattle, WA 98154

principal architect: TK, KM
project manager: TM, JB, SL, MD
drawn by: SK, SS, JR, CP, EA
checked by: JB
job no. 2052
date 05/31/2024

revisions:


no. date by

E 08/16/24 ASI 004



IFC SET 3 OF 3
05/31/2024

CONCRETE PLAN -
TOWER B - LVL P2


A2.1B.02

 


0' 2' 4' 6' 8' 16' 24'

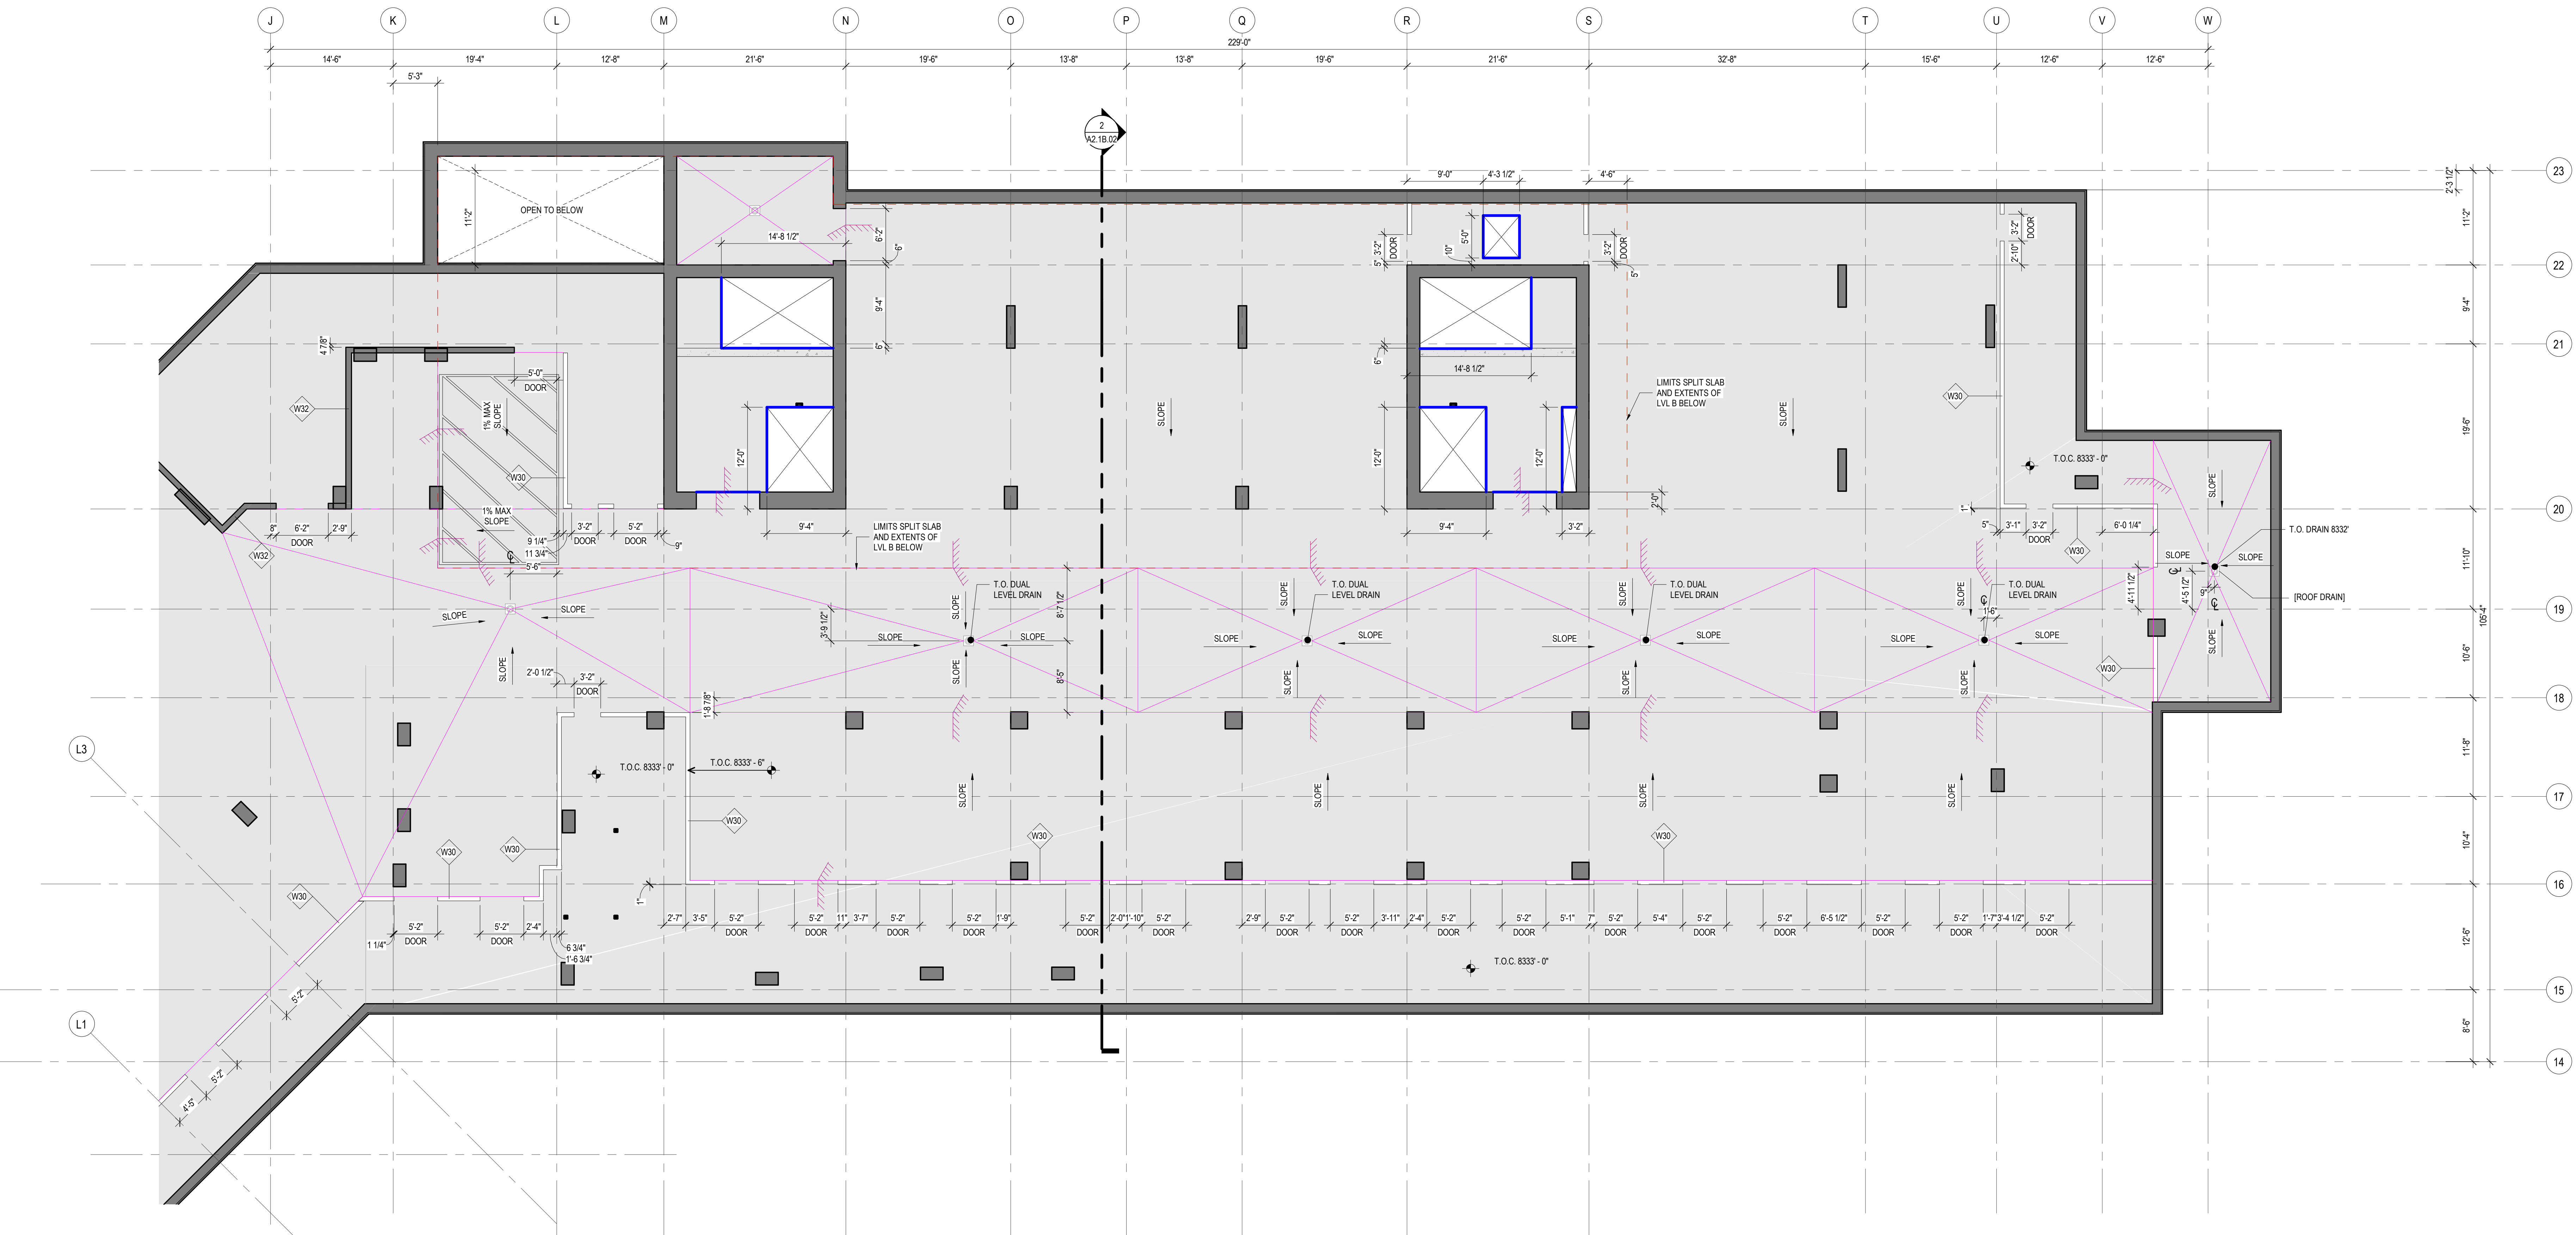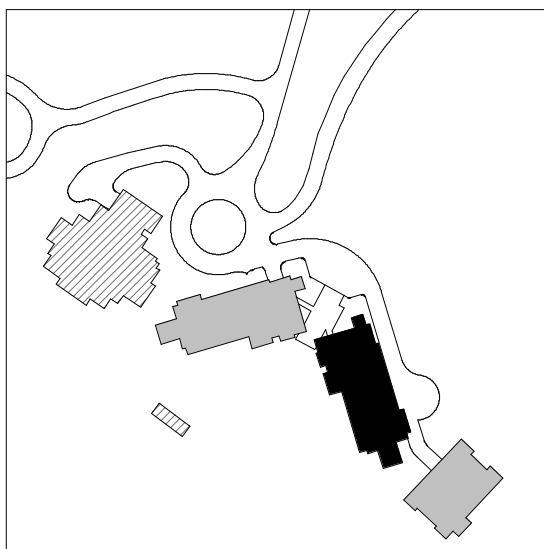

1 CONCRETE PLAN - TOWER B - LEVEL P2
SCALE: 1/8" = 1'-0"

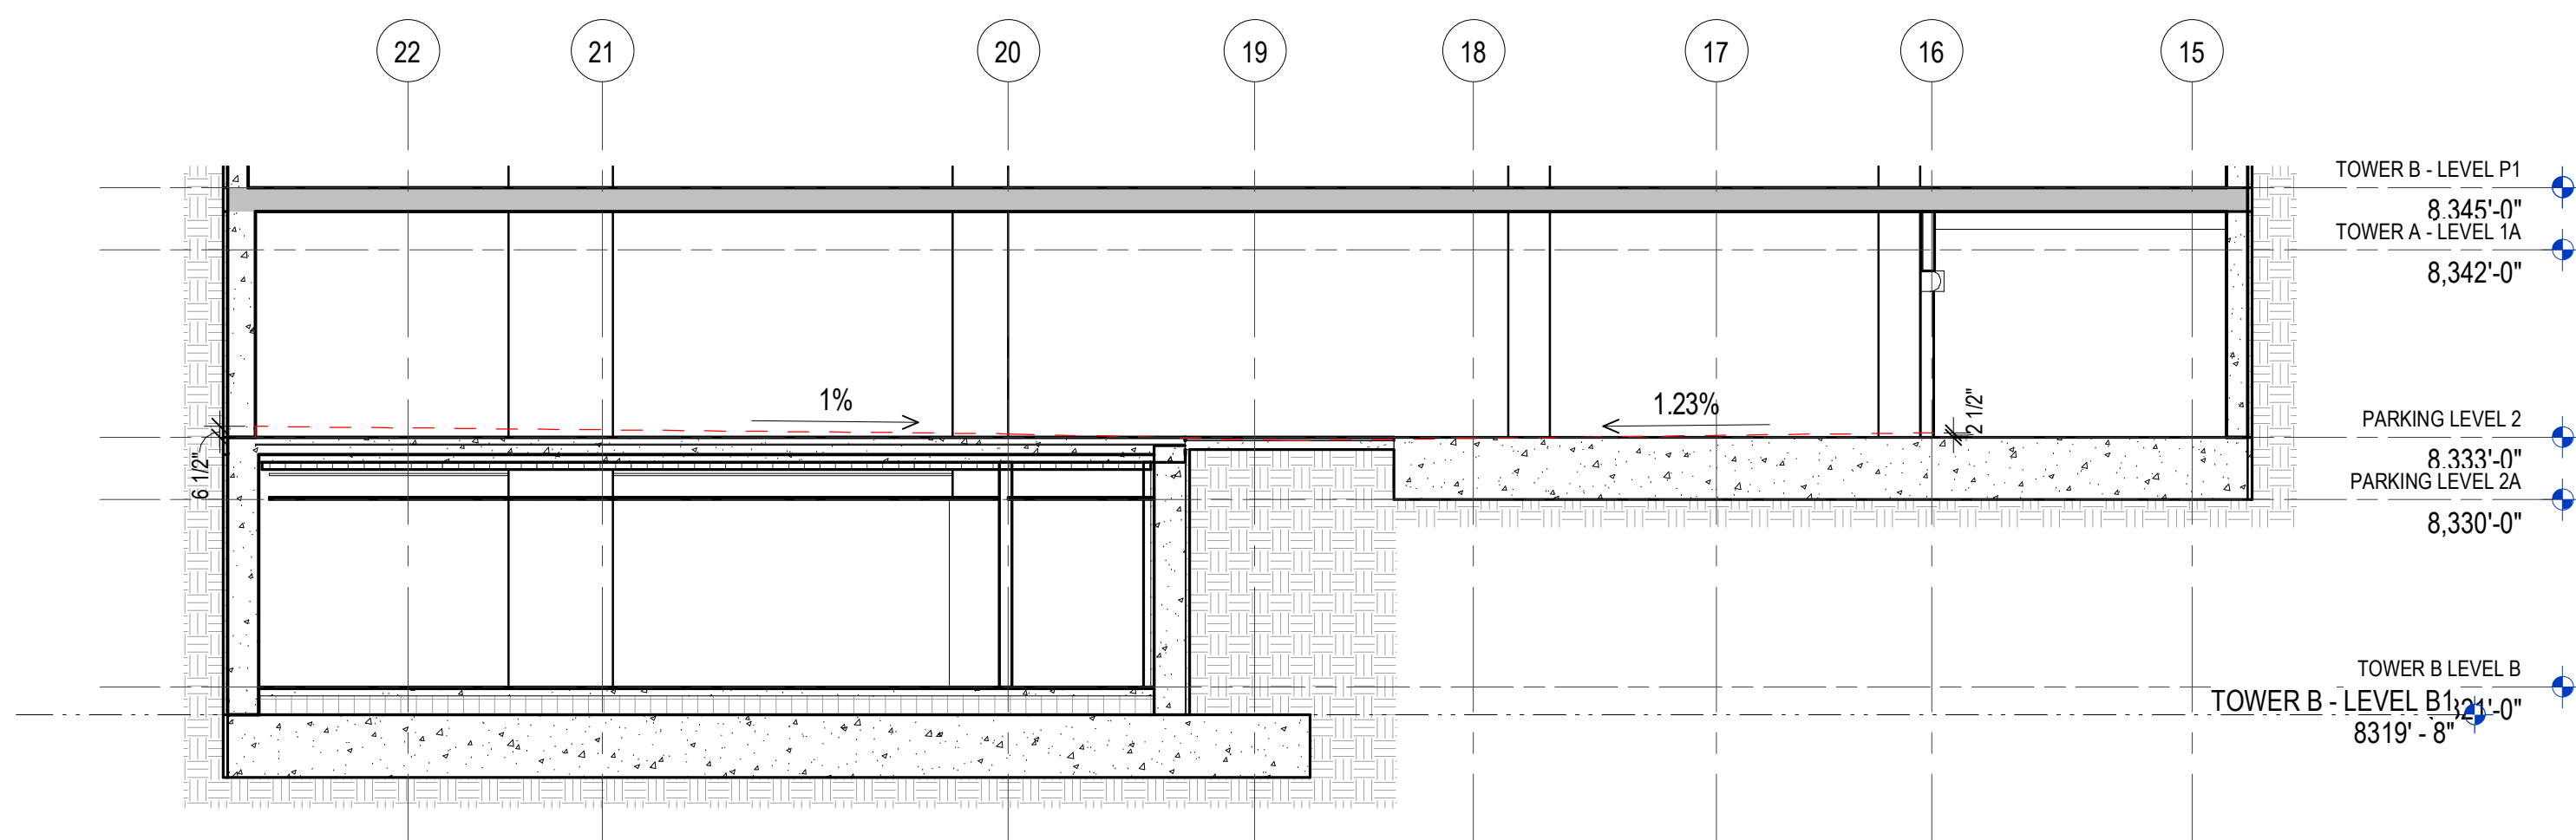


2 BLDG SECTION B - CROSS / CONCRETE SLABS
SCALE: 1/8" = 1'-0"

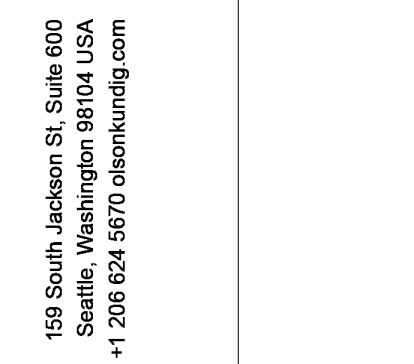

Olson Kundig

SOMMET BLANC
9300 MARSAC AVE.
... ..

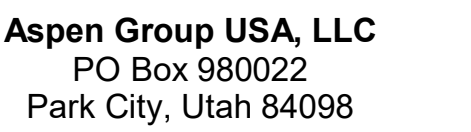

Consultant
ward H20
N University Ave, Suite 290
o, UT 84604

**Escape Architect
Design**
1 South High Tech Drive, Suite 100
Salt Lake City, Utah 84047

Communications Writer
Pay Group
Mainelli Road
Lebanon, VT

Business Consultant
Business
 1st Avenue, Suite 200A
 Seattle, WA 98104

Protection Engineer
Ken Hughes
Research Drive, Suite 305C
Attborough, MA 01581

**Cal Transportation Consultant
h Bates**
5 North Creek Parkway, Suite 304
ell, WA 98011

Engr. Bruce Klemencic Associates
5th Ave, Suite 3200
Seattle, WA 98101

SE MLK Blvd, Suite 210
Portland, Oregon 97219

N 34th St
Seattle, WA 98103

Radio Pacifica
1 Westlake Ave N, Suite F
Seattle, WA 98109

USA
Fourth Ave., Suite 3100
Seattle, WA 98154

principal architect TK, KM
project manager TM, JB, SL, MD
drawn by SK, SS, JR, CP, EA,

checked by JB
job no. 20362

visions:

[illegible]

08/16/24	ASI 004
date	by

IFC SET 3 OF 3
05/31/2024

CONCRETE PLAN -
POWER B - LVL P2 SPLIT
LAB


A2.1B.03

CONCRETE PLAN GENERAL NOTES

- WHERE WALLS ALIGN TO GRID, LOCATE FACE OF STUD OR FACE OF CONCRETE AT GRID, U.N.O.
- FINISH FLOOR ELEVATION TYPICAL ACROSS LEVEL, U.N.O.
- REFER TO A0.10 AND A0.11 FOR ASSEMBLIES.
- ALL DIMENSIONS ARE TO FACE OF CONCRETE AND CENTERLINE OF CONCRETE COLUMN, U.N.O.
- T.O. CURBS 4" A.F.F. MAXIMUM 6" A.F.F. WHERE SLAB IS SLOPED, U.N.O.
- MIN. 1% SLOPE TO DRAIN
- TOP OF CONCRETE SLAB ELEVATIONS PROVIDED FOR REFERENCE. CONTRACTOR SHALL COORDINATE WITH FINISH FLOOR ELEVATIONS PROVIDED ON ARCHITECTURAL PLANS AND ADJUST CONCRETE AS NECESSARY.
- CEILING HEIGHTS MEASURED FROM TOP OF CONCRETE - SEE SECTIONS.
- COORDINATE WITH ALL ENLARGED PLANS FOR ADDITIONAL INFORMATION AND DETAILS.
- COORDINATE WITH STRUCTURAL DRAWING PLANS AND SHEAR WALL PLANS FOR SIZE, DETAILS, AND REINFORCING FOR COLUMNS, BEAMS, SHEAR WALLS, ETC.
- COORDINATE WITH ELECTRICAL DRAWINGS FOR ALL LIGHTING, POWER, AND DATA REQUIREMENTS.
- COORDINATE WITH MECHANICAL DRAWINGS FOR ALL PLUMBING AND MECHANICAL PENETRATIONS.

CONCRETE PLAN LEGEND

- SLAB PENETRATION
- SLAB STEP SYMBOL
- SLAB SLOPE SYMBOL
- CONCRETE SLAB - STRUCTURAL
- AREA OF RECESSED SLAB - STRUCTURAL / ARCHITECTURAL
- AREA OF OVERBUILT SLAB - ARCHITECTURAL

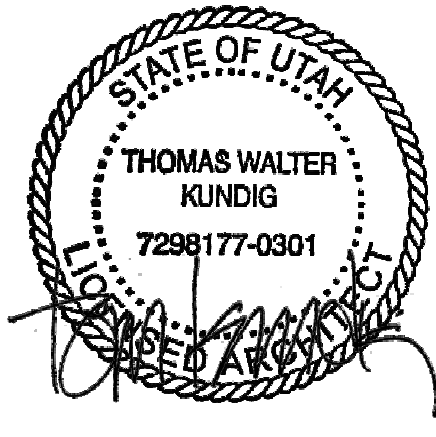

109 South Jackson St. Suite 600
Seattle, Washington 98104 USA
+1 206 458 1800 oaskundig.com

Olson Kundig

SOMMET BLANC
9300 MARSA CAVE
PARK CITY, UT 84060



Aspen Group USA, LLC
PO Box 980022
Park City, Utah 84098

Pool Consultant
Howard H2O
2696 N University Ave., Suite 290
Provo, UT 84604

Landscape Architect
EPG Design
6940 South High Tech Drive, Suite 100
Midvale, Utah 84047

Specifications Writer
Friday Group
88 Mainelli Road
Middlebury, VT

Code Consultant
Holmes
600 1st Avenue, Suite 200A
Seattle, WA 98104

Fire Protection Engineer
Jensen Hughes
One Research Drive, Suite 305C
Westborough, MA 01581

Vertical Transportation Consultant
Larch Bates
1615 North Creek Parkway, Suite 304
Bothell, WA 98011

Structural Engineer
Magnusson Klemencic Associates
1301 5th Ave., Suite 3200
Seattle, WA 98101

Lighting Designer
O
319 SE MLK Blvd., Suite 210
Portland, Oregon 97219

Building Envelope Consultant
RDH
2101 N 34th St
Seattle, WA 98103

Accessibility Consultant
Studio Pacifica
2144 Westlake Ave N, Suite F
Seattle, WA 98109

MEP Engineer
WSP USA
1001 Fourth Ave., Suite 3100
Seattle, WA 98154

principal architect TK, KM
project manager TM, JB, SL, MD
drawn by SK, SS, JR, CP, EA
JF, BD

checked by JB
job no. 2052
date 05/31/2024


revisions:

E 08/16/24 ASI 004
no. date by

IFC SET 3 OF 3
05/31/2024


CONCRETE PLAN -
TOWER B - LVL P1

A2.1B.04

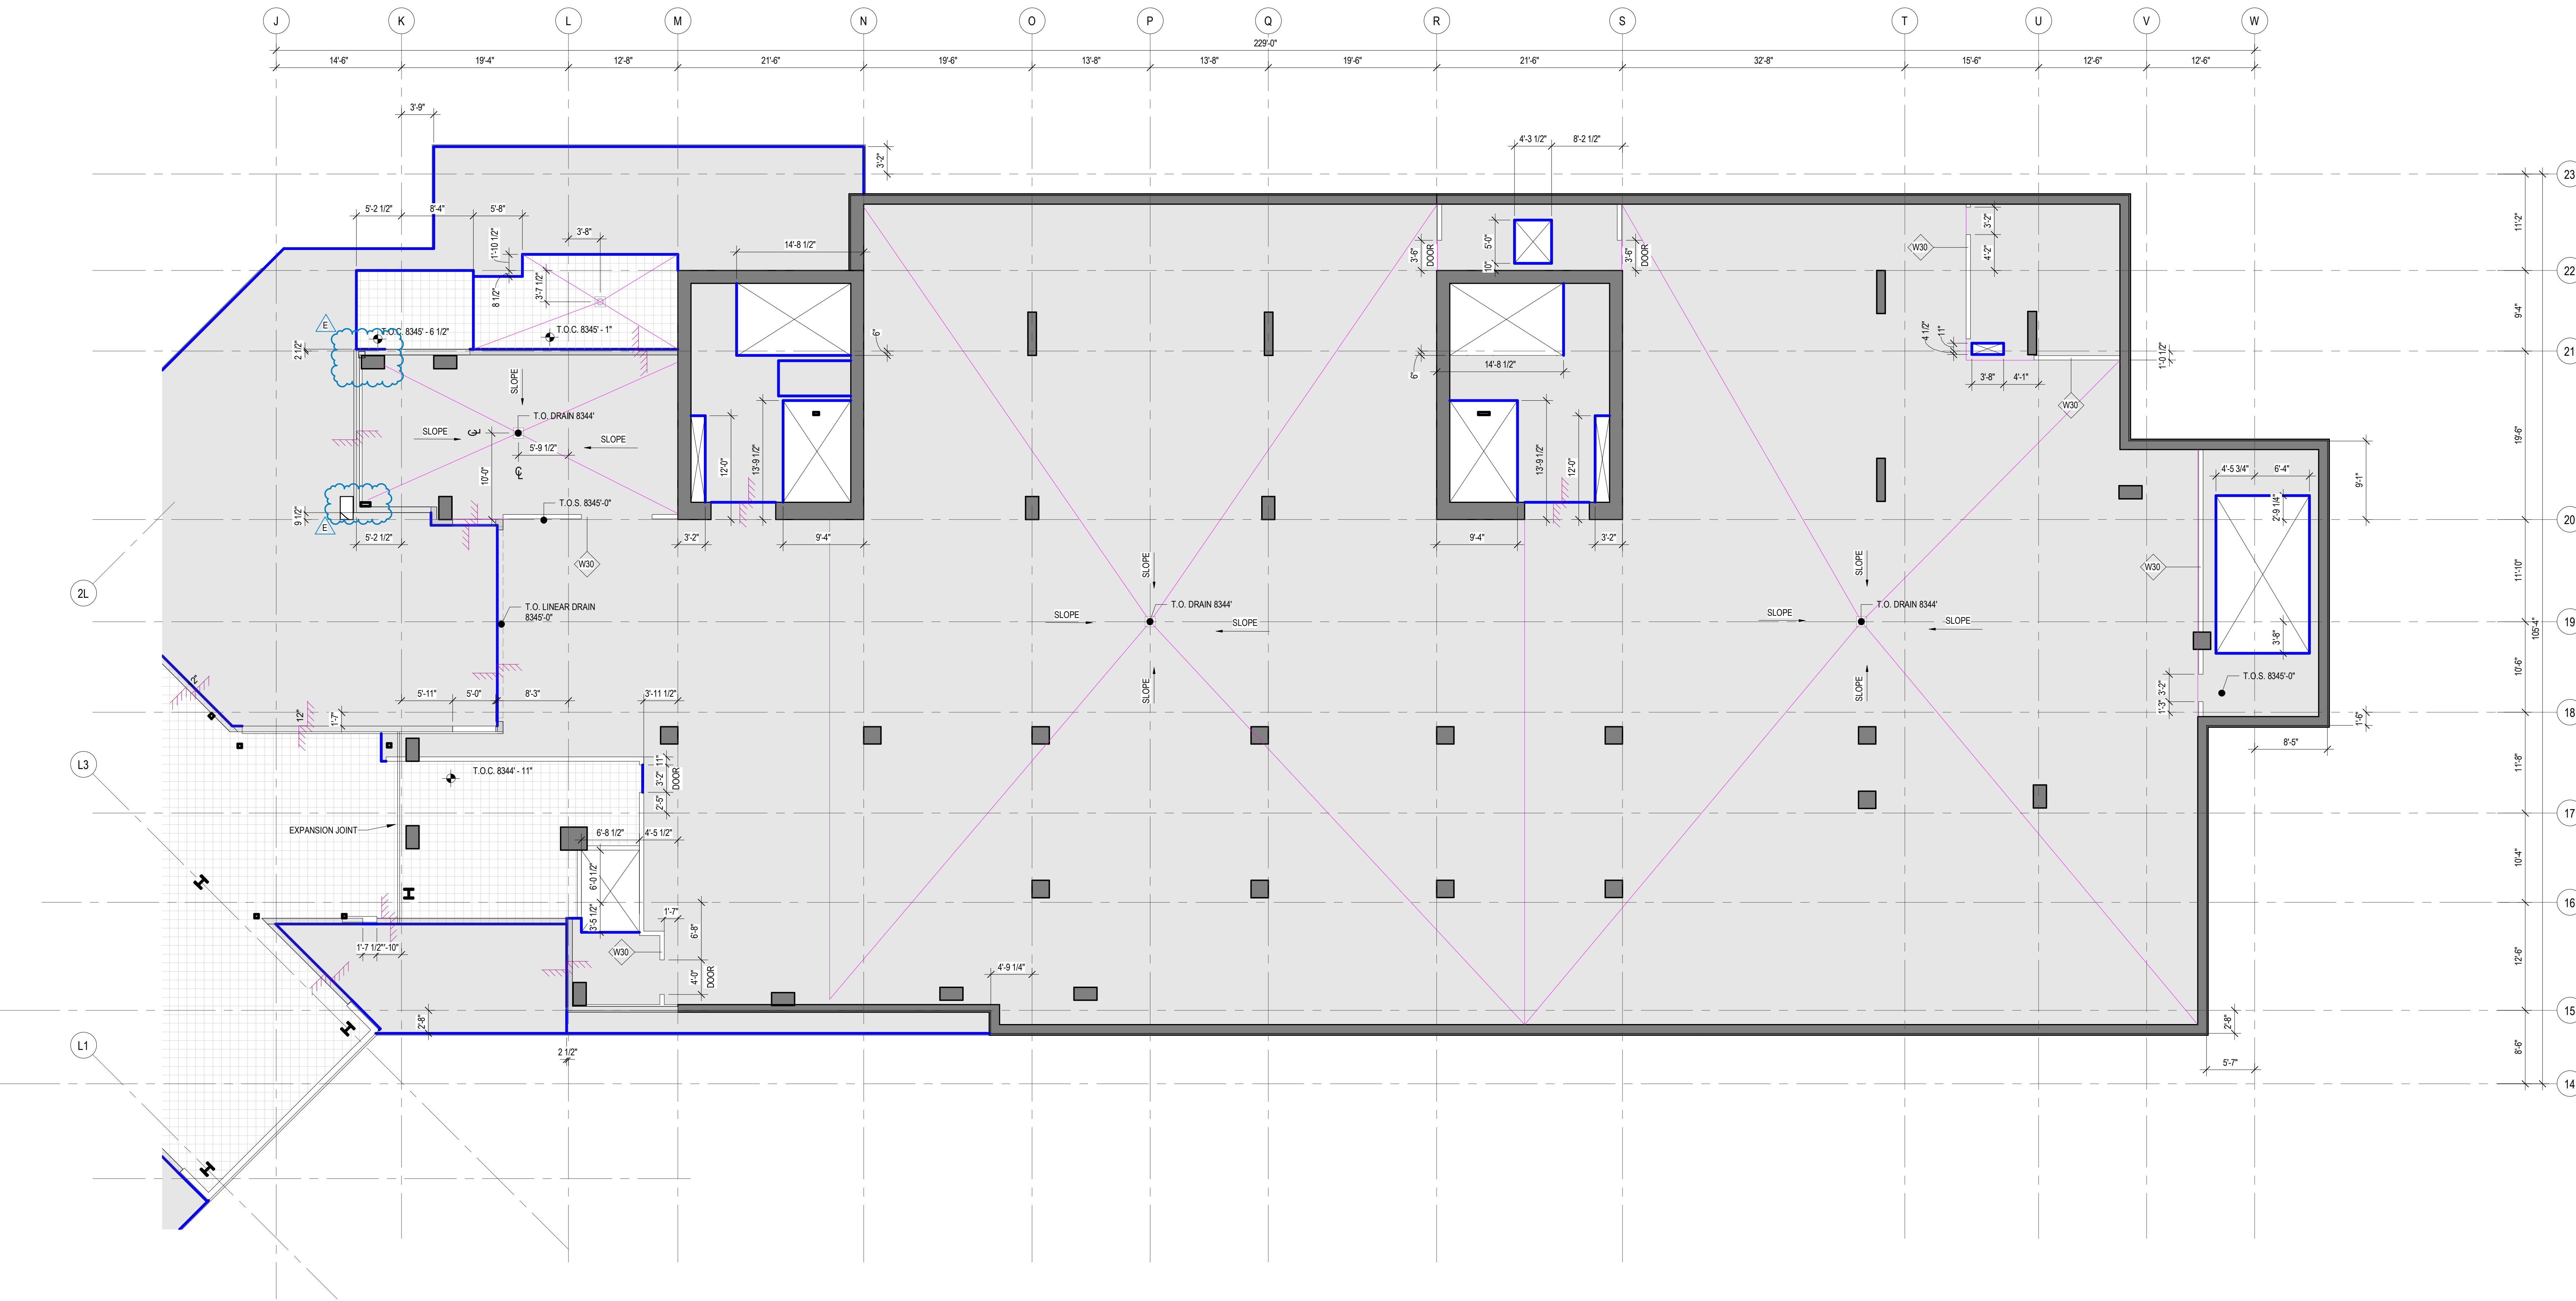


1 CONCRETE PLAN - TOWER B - LEVEL P1
SCALE: 1/8" = 1'-0"

1. DIMENSIONS ARE TO FACE OF STUD OF EXTERIOR WALLS, CORRIDOR WALLS & INTERIOR WALLS. UNO
2. DIMENSIONS ARE TO CENTERLINE OF DEMISING WALLS. UNO
3. ALL EXPOSED STRUCTURAL STEEL, TO RECEIVE 1 HR INTUMESCENT PAINTING. UNO
4. ALL EXPOSED EXTERIOR WALLS, FRAMES TO BE SET BACK 500 FROM FACE OF CONCRETE TO ALLOW FOR FLUSH ALIGNMENT OF SHEATHING TO EDGE OF SLAB. UNO
5. CASEWORK DIMENSIONS ARE TO FACE OF FINISH. UNO
6. SEE SHEETS A4.10 AND A4.11 FOR DETAILS. UNO
7. ALL CORRIDOR WALLS ARE TYPE E6. UNO
8. ALL DEMISING WALLS ARE TYPE J6. UNO
9. ALL INTERIOR PARTITIONS ARE TYPE A6. UNO
10. ALL FURRING AROUND CONCRETE STRUCTURAL COLUMNS TYPE G1. UNO
11. ALL VENT SHAFT WALLS ARE TYPE K4. UNO
12. REFER TO LIFE SAFETY PLANS A0.30 - A0.34 FOR FULL EXTENT OF FIRE RATED WALLS. UNO
13. UNIT PLAN LAYOUTS ON SHEETS A4.24 - A4.26
14. ALL OWNER PARKING STALLS SHALL INCLUDE EV INFRASTRUCTURE. UNO
15. REFER TO SHEET A0.08 FOR ANSI TYPE A ACCESSIBILITY REQUIREMENTS. UNO
16. REFER TO SHEET A0.09 FOR ANSI TYPE B ACCESSIBILITY REQUIREMENTS. UNO
17. REFER TO SHEET A0.09 FOR ADA TYPE 3 SPACE ACCESSIBILITY REQUIREMENTS. UNO
18. ALL MECHANICAL EQUIPMENT LOCATED WITHIN ELEVATOR/MECHANICAL EQUIPMENT ENCLOSURE. UNO

 

SUMMEI BLANC
9300 MARSAC AVE

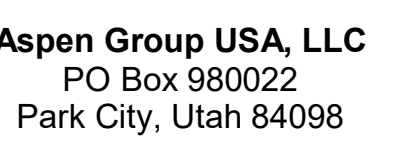

SP USA
101 Fourth Ave., Suite 3100
Seattle, WA 98154

isions:



[illegible]

08/16/24	ASI 004
04/26/24	PLANNING REVIEW RESPONSE #1
date	by


FC SET 3 OF 3
05/31/2024

LAN - TOWER A - LVL
2


A2.2A.02

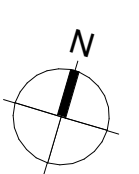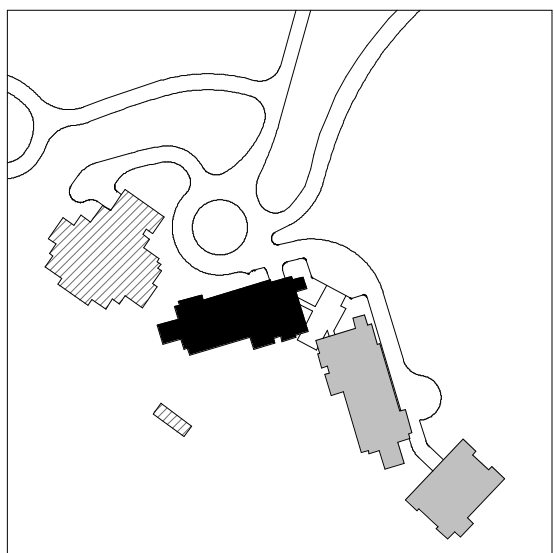

1. DIMENSIONS ARE TO FACE OF STUD OF EXTERIOR WALLS, CORRIDOR WALLS & INTERIOR WALLS, UNO.
2. DIMENSIONS ARE TO CENTERLINE OF DEMISING WALLS, UNO.
3. REFER TO STRUCTURAL STEEL TO TOP OF SUPERSTRUCTURE PAINTING UNO.
4. AT FRAMED EXTERIOR WALLS, FRAMING TO BE SET BACK 5/8" FROM FACE OF CONCRETE TO ALLOW FOR FLUSH ALIGNMENT OF SHEATHING TO EDGE OF SLAB, UNO.
5. CASEWORK DIMENSIONS ARE TO FACE OF FINISH, UNO.
6. SEE SHEETS A0.10 AND A0.11 FOR ASSEMBLIES.
7. ALL CORRIDOR WALLS ARE TYPE **E6**, UNO.
8. ALL DEMISING WALLS ARE TYPE **J6**, UNO.
9. ALL INTERIOR PARTITIONS ARE TYPE **A6**, UNO.
10. ALL FURRING AROUND CONCRETE STRUCTURAL COLUMNS TYPE **G1**, UNO.
11. ALL VENT SHAFT WALLS ARE TYPE **K4**, UNO.
12. REFER TO LIFE SAFETY PLANS A0.30 - A0.34 FOR FULL EXTENT OF FIRE RATED WALLS.
13. UNO UNIT PLAYS/LOGS ON SHEETS A0.35 - A0.45.
14. ALL OWNER PARKING STALLS SHALL INCLUDE EV INFRASTRUCTURE.
15. REFER TO SHEET A0.08 FOR ANSI TYPE B ACCESSIBILITY REQUIREMENTS.
16. REFER TO SHEET A0.07 FOR ANSI TYPE C ACCESSIBILITY REQUIREMENTS.
17. REFER TO SHEET A0.06 FOR ADA PUBLIC SPACE ACCESSIBILITY REQUIREMENTS.
18. ALL MECHANICAL EQUIPMENT LOCATED WITHIN ELEVATOR/MECHANICAL EQUIPMENT ENCLOSURE.

 

SUMME I BLANC
9300 MARSAC AVE

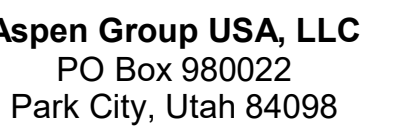

Howard H20
196 N University Ave, Suite 290
Provo, UT 84604

PG Design
149 South High Tech Drive, Suite 100
Midvale, Utah 84047

Specifications Writer
Friday Group
1 Mainelli Road
Middlebury, VT

Code Consultant
Colmes
1001 1st Avenue, Suite 200
Seattle, WA 98104

Fire Protection Engineer
Jensen Hughes
 One Research Drive, Suite 305C
 Westborough, MA 01581

Arch Bates
1515 North Creek Parkway, Suite 304
Bothell, WA 98011

Structural Engineer
Magnusson Klemencic Associates
101 5th Ave, Suite 3200
Seattle, WA 98101

119 SE MLK Blvd, Suite 210
Portland, Oregon 97219

Building Envelope Consultant
DH
101 N 34th St
Seattle, WA 98103

Audio Pacifica
144 Westlake Ave N, Suite F
Seattle, WA 98109

SP USA
101 Fourth Ave., Suite 3100
Seattle, WA 98154

principal architect	TK, KM
project manager	TM, JB, SL, MD
drawn by	SK, SS, JR, CP, EA,

checked by JB
job no. 20562



E 08/16/24	ASI 004
04/26/24	PLANNING REVIEW RESPONSE #1


no.	date	by
-----	------	----

FC SET 3 OF 3
05/31/2024

LAN - TOWER B - LVL
2


A2.2B.02

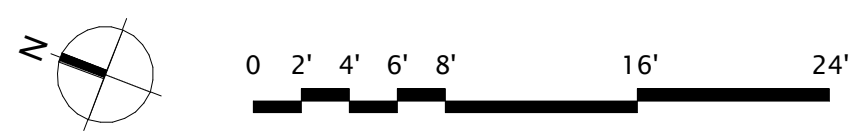 

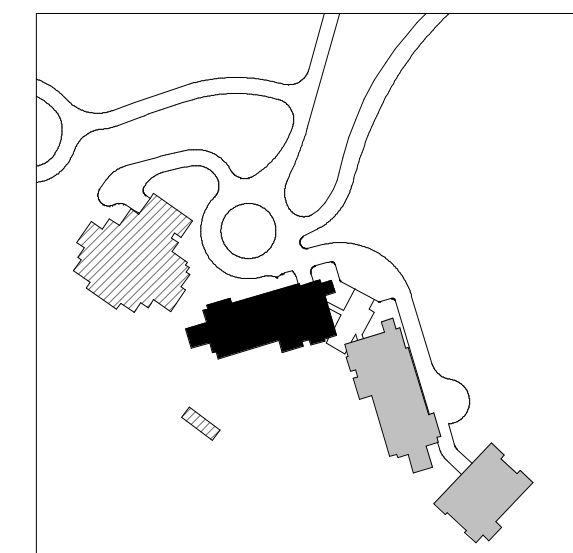


A north arrow pointing towards the top-left of the page. Below it is a graphic scale bar with markings for 0, 1', 2', 3', 4', and 8'.

A2.3A.02a

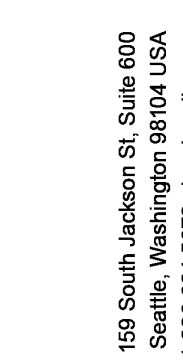

Olson Kundig

SOMMET BLANC
9300 MARSAC AVE
PARK CITY, UT 84060

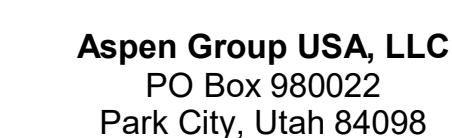

Pool Consultant
Cloward H2O
2696 N University Ave, Suite 290
Provo, UT 84604

Landscape Architect
EPG Design
6949 South High Tech Drive, Suite 100
Midvale, Utah 84047

Specifications Write
Friday Group
88 Mainelli Road
Middlebury, VT

Code Consultant
Holmes
600 1st Avenue, Suite 200A
Seattle, WA 98104

Fire Protection Engineer
Jensen Hughes
One Research Drive, Suite 305C
Westborough, MA 01581

Vertical Transportation Consultant
Lerch Bates
19515 North Creek Parkway, Suite 304
Bothell, WA 98011

Structural Engineer
Magnusson Klemencic Associates
1301 5th Ave, Suite 3200
Seattle, WA 98101

Lighting Designer
O-
1319 SE MLK Blvd, Suite 210
Portland, Oregon 97219

Building Envelope Consultant
RDH
2101 N 34th St
Seattle, WA 98103

Accessibility Consultant
Studio Pacifica
2144 Westlake Ave N, Suite F
Seattle, WA 98109

MEP Engineer
WSP USA
1001 Fourth Ave., Suite 3100
Seattle, WA 98154

principal architect TK, KM
project manager TM, JB, SL, MD
drawn by SK, SS, JR, CP, EA,
JF, BD

checked by Checker
job no. 20062
date 05/31/2024



revisions:

E	08/16/24	ASI 004
C	07/26/24	ASI 002
no.	date	by


IFC SET 3 OF 3
05/31/2024

 ENLARGED SECTIONS -
BC CONNECTOR

A4.3BC.1

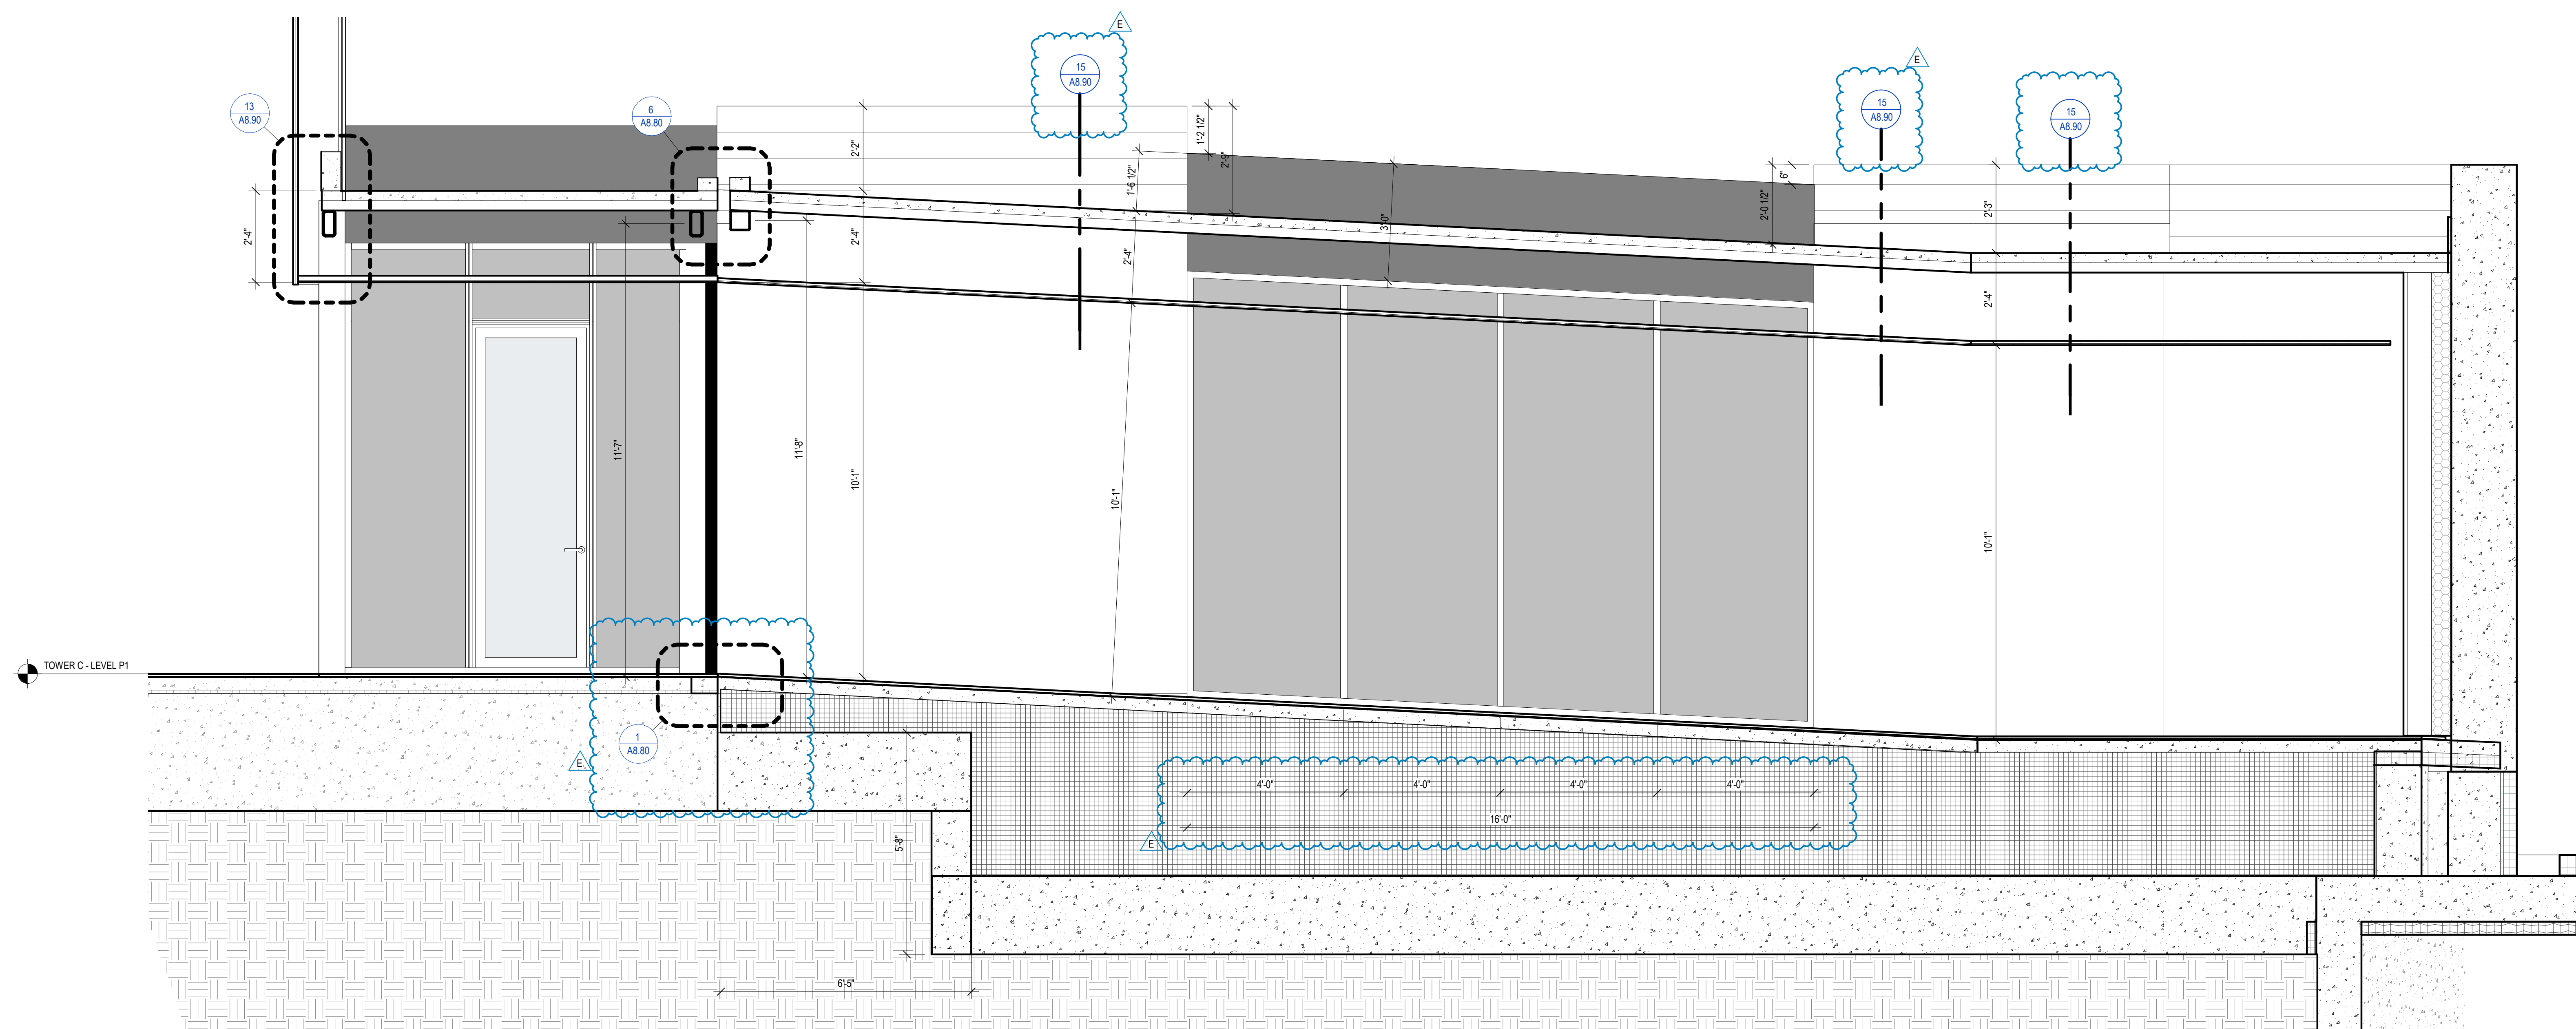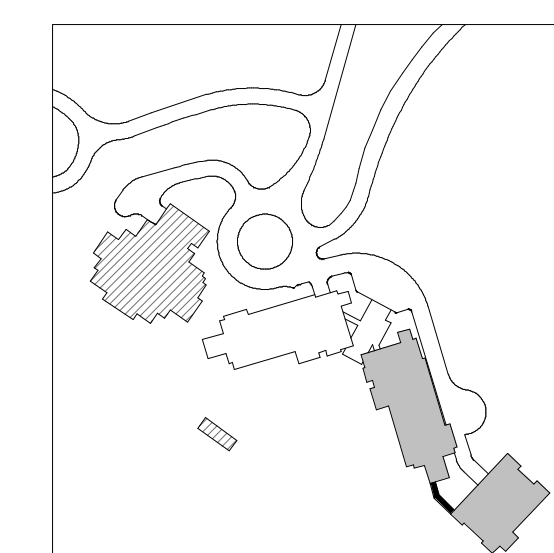


2 SECTION - B/C CONNECTOR - LONGITUDINAL - ISOLATED
SCALE: 1/2" = 1'-0"

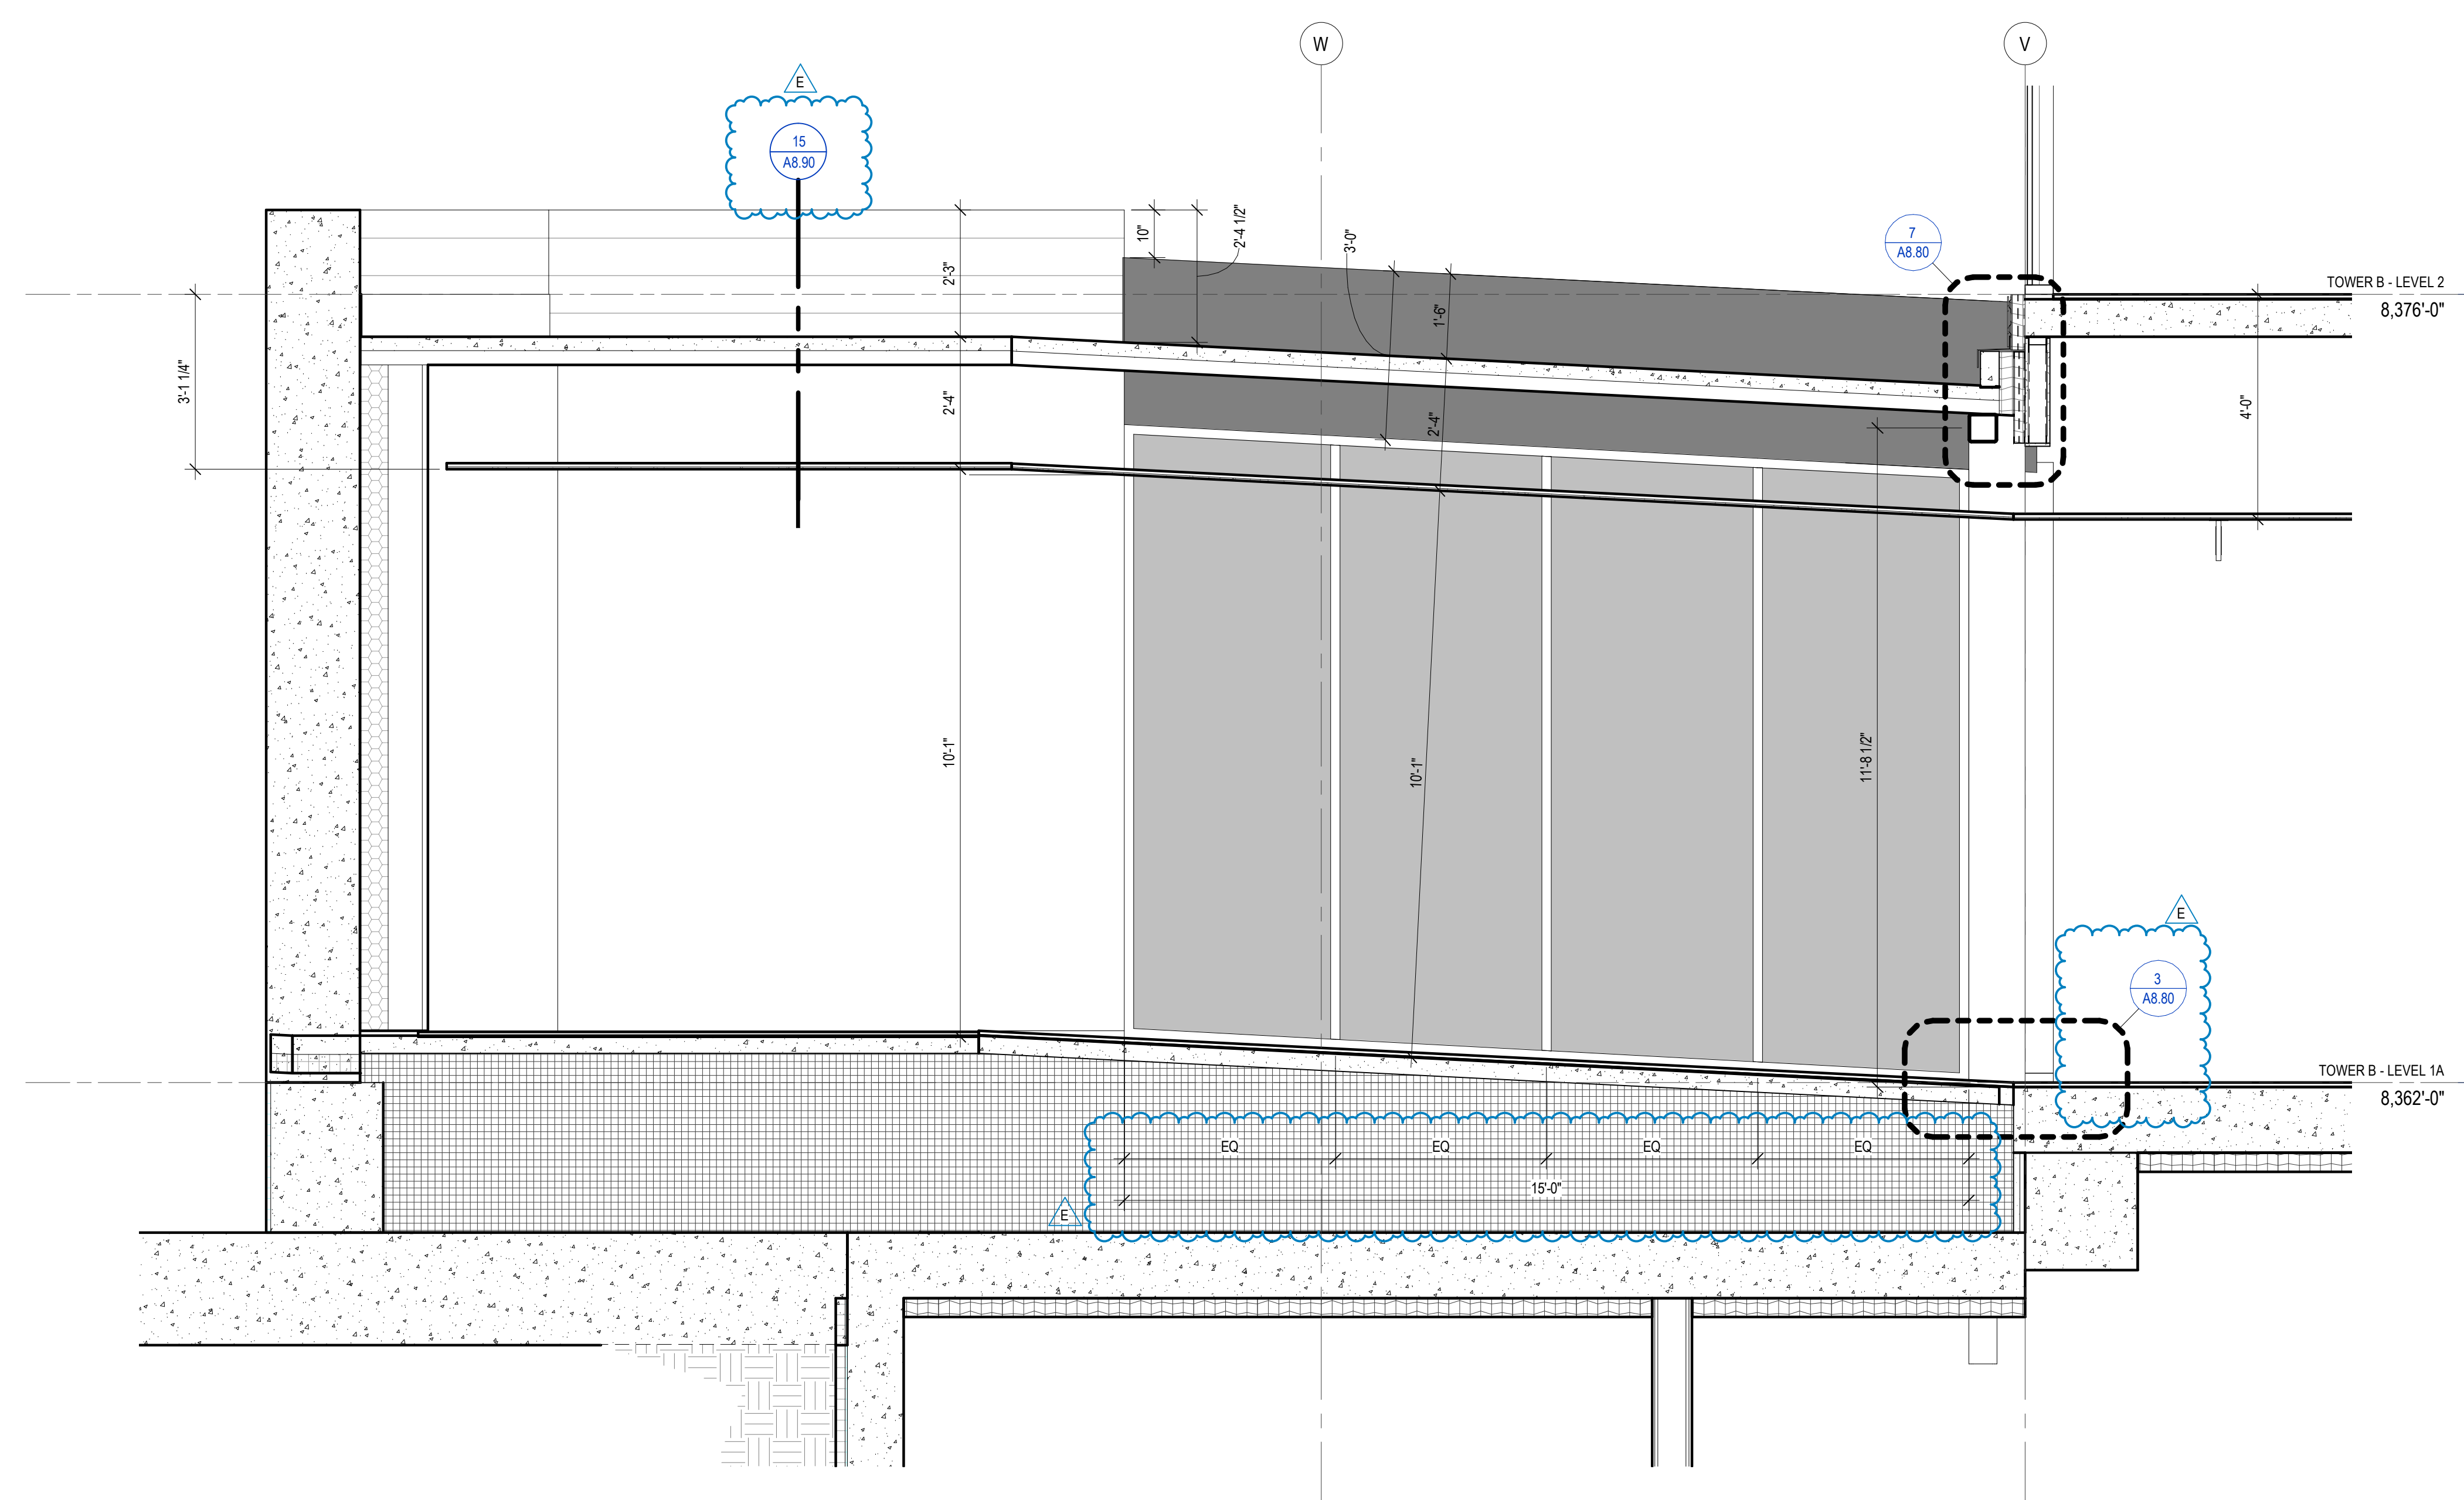


1 SECTION - B/C CONNECTOR - LONGITUDINAL 2 - ISOLATED
SCALE: 1/2" = 1'-0"




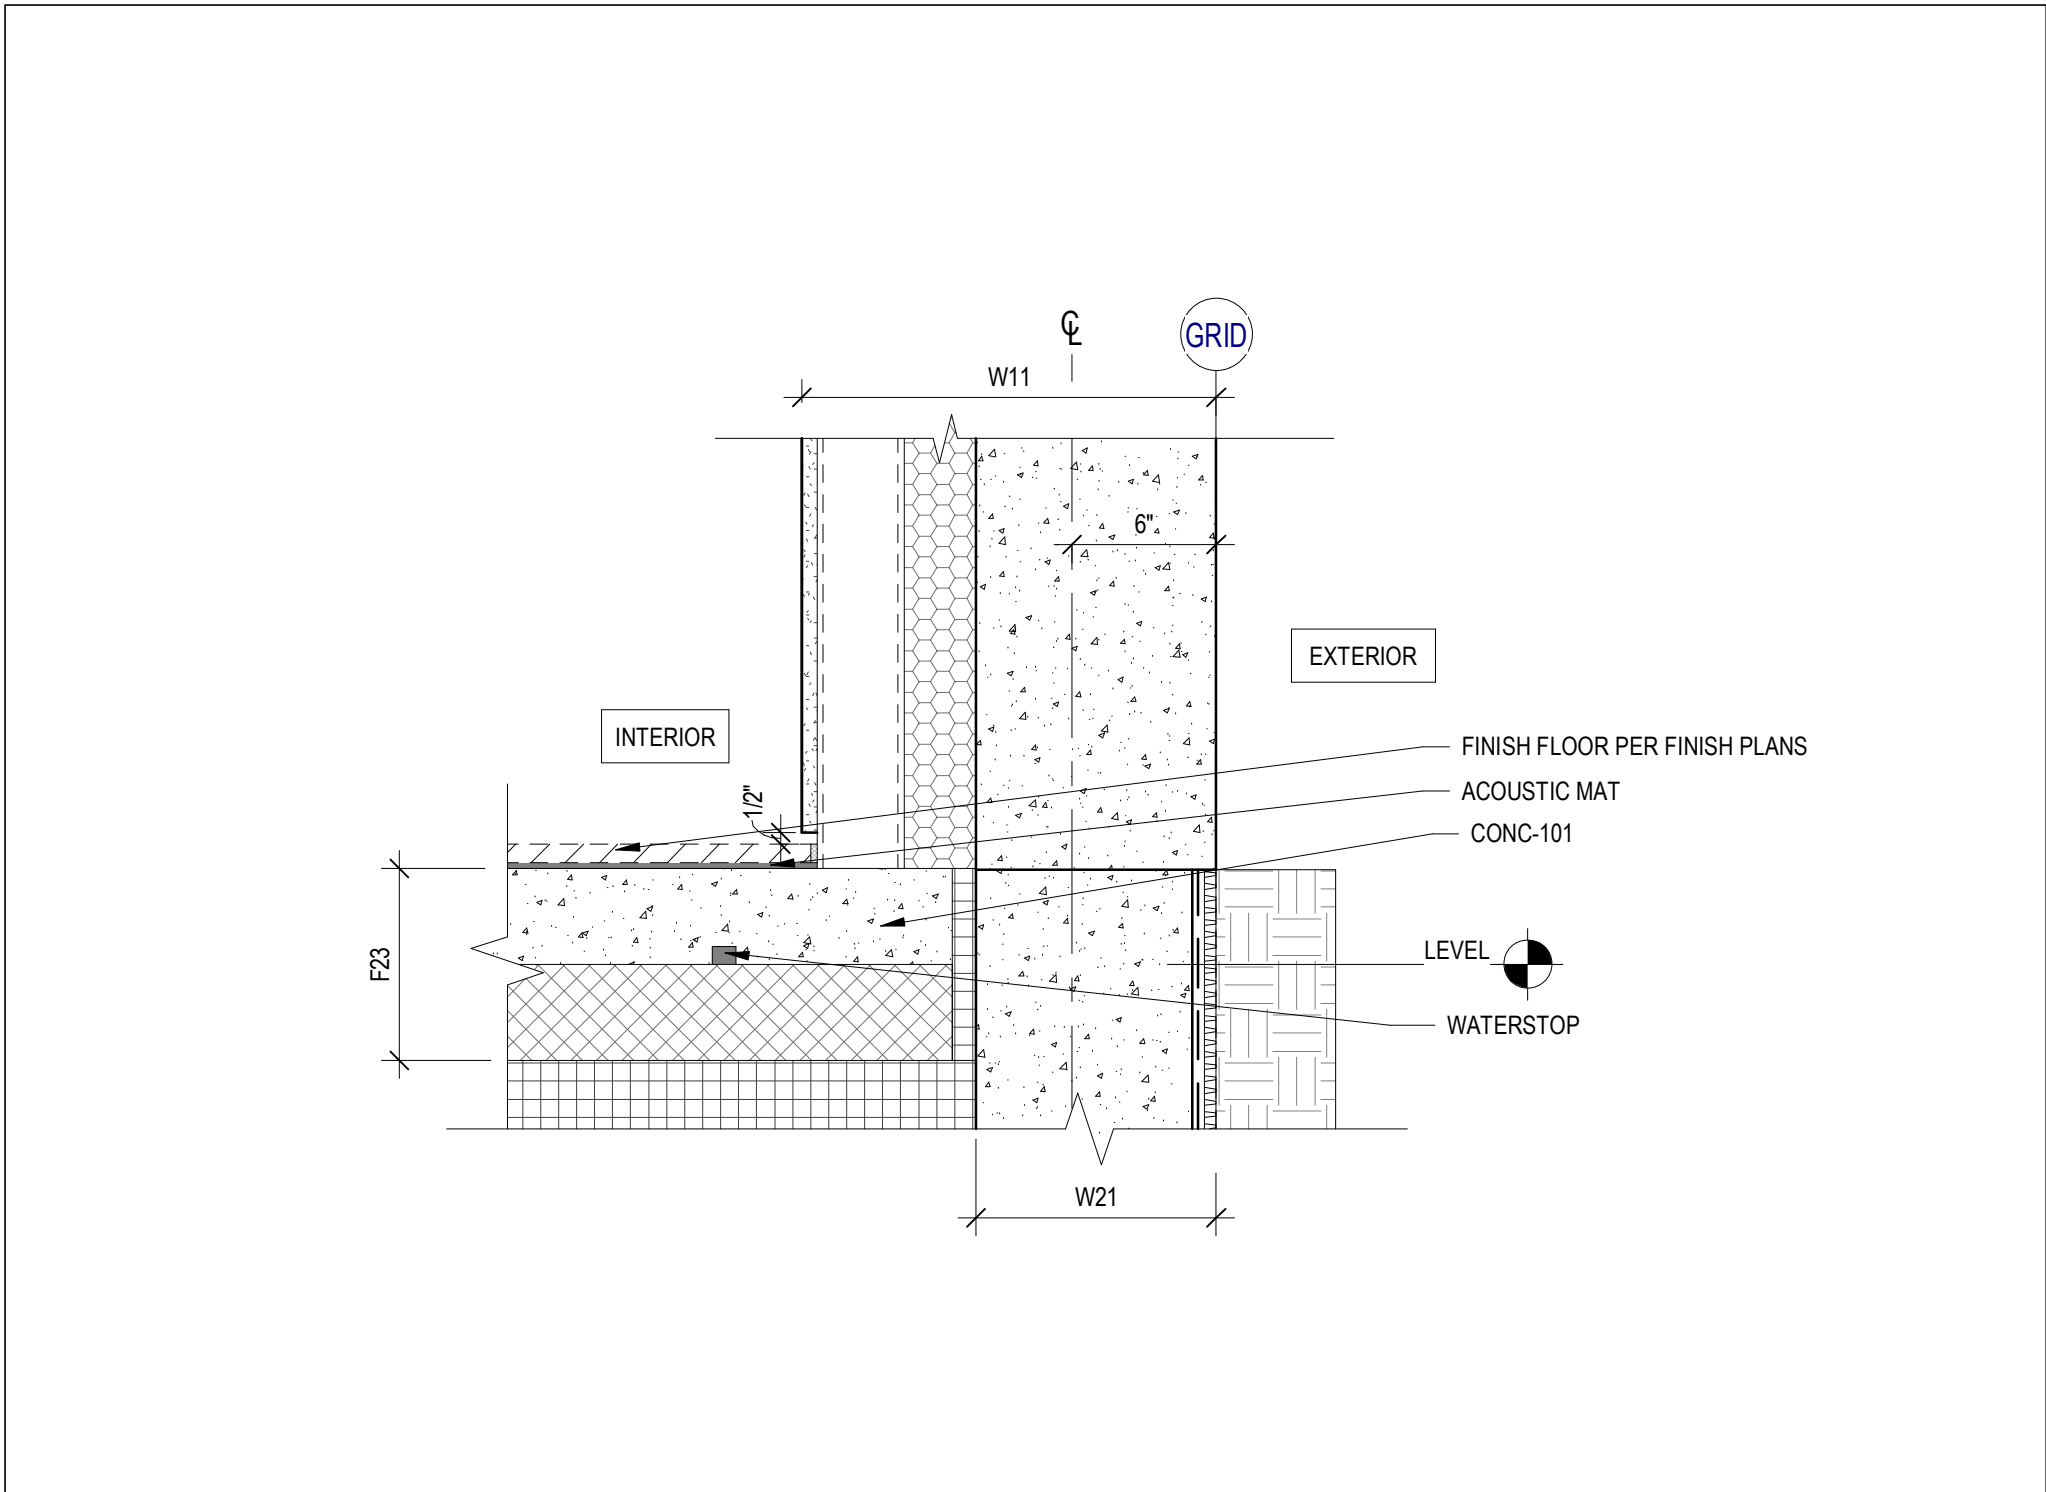


13 DETAIL SECTION - B/C CONNECTOR @ CONCRETE
SCALE: 1 1/2" = 1'-0"

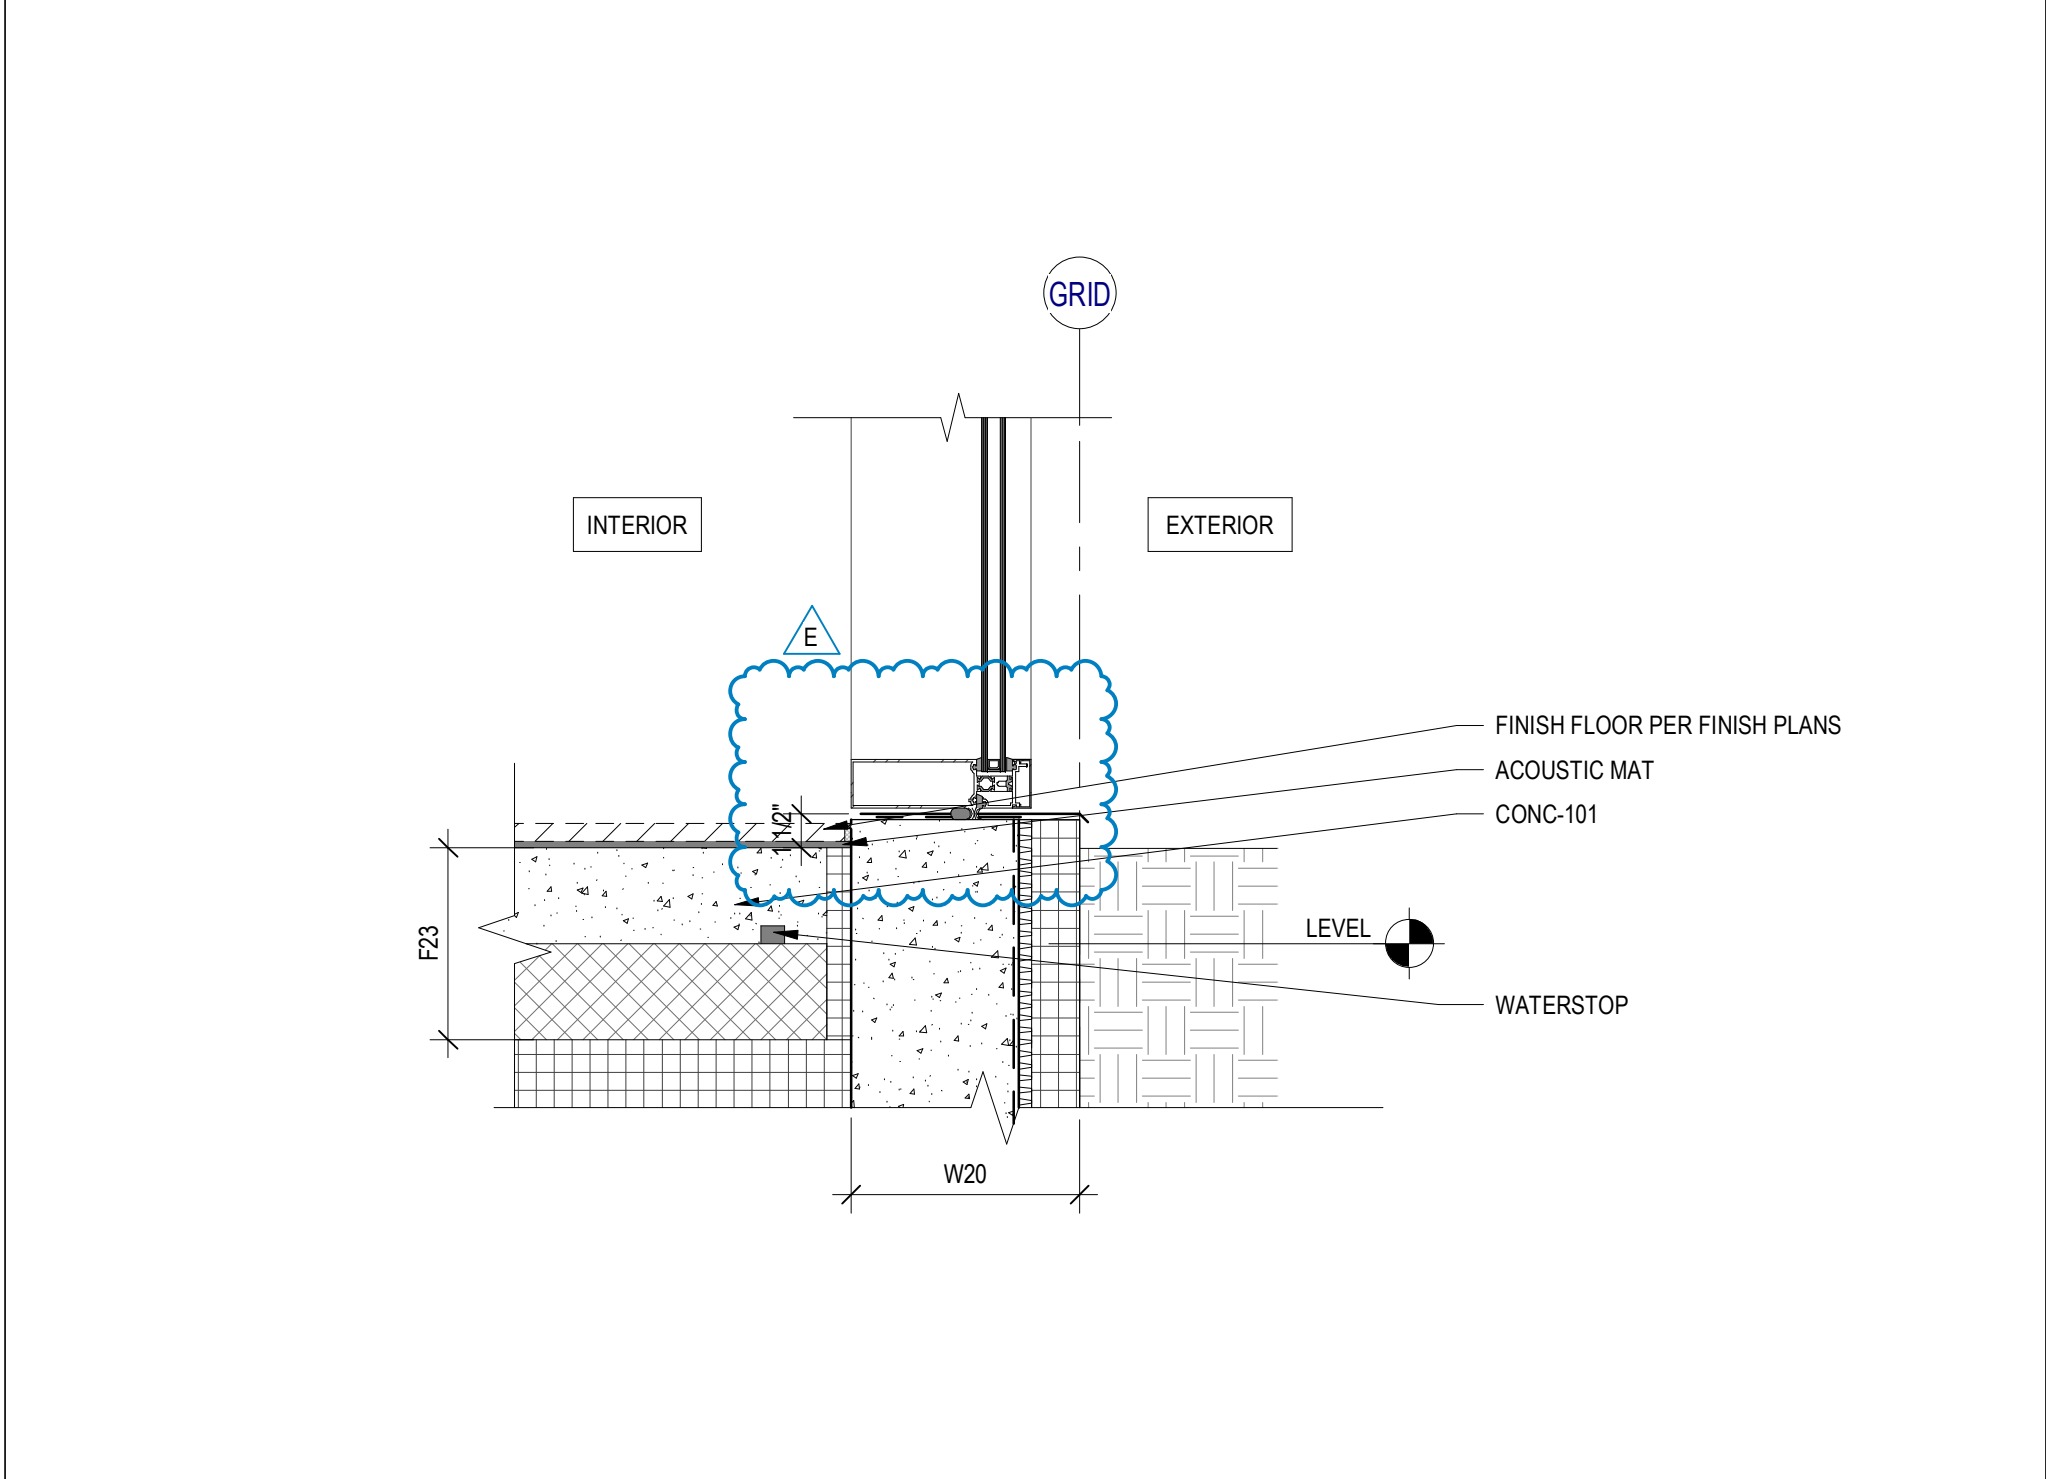

12 DETAIL SECTION - B/C CONNECTOR CURB @ CW
SCALE: 1 1/2" = 1'-0"

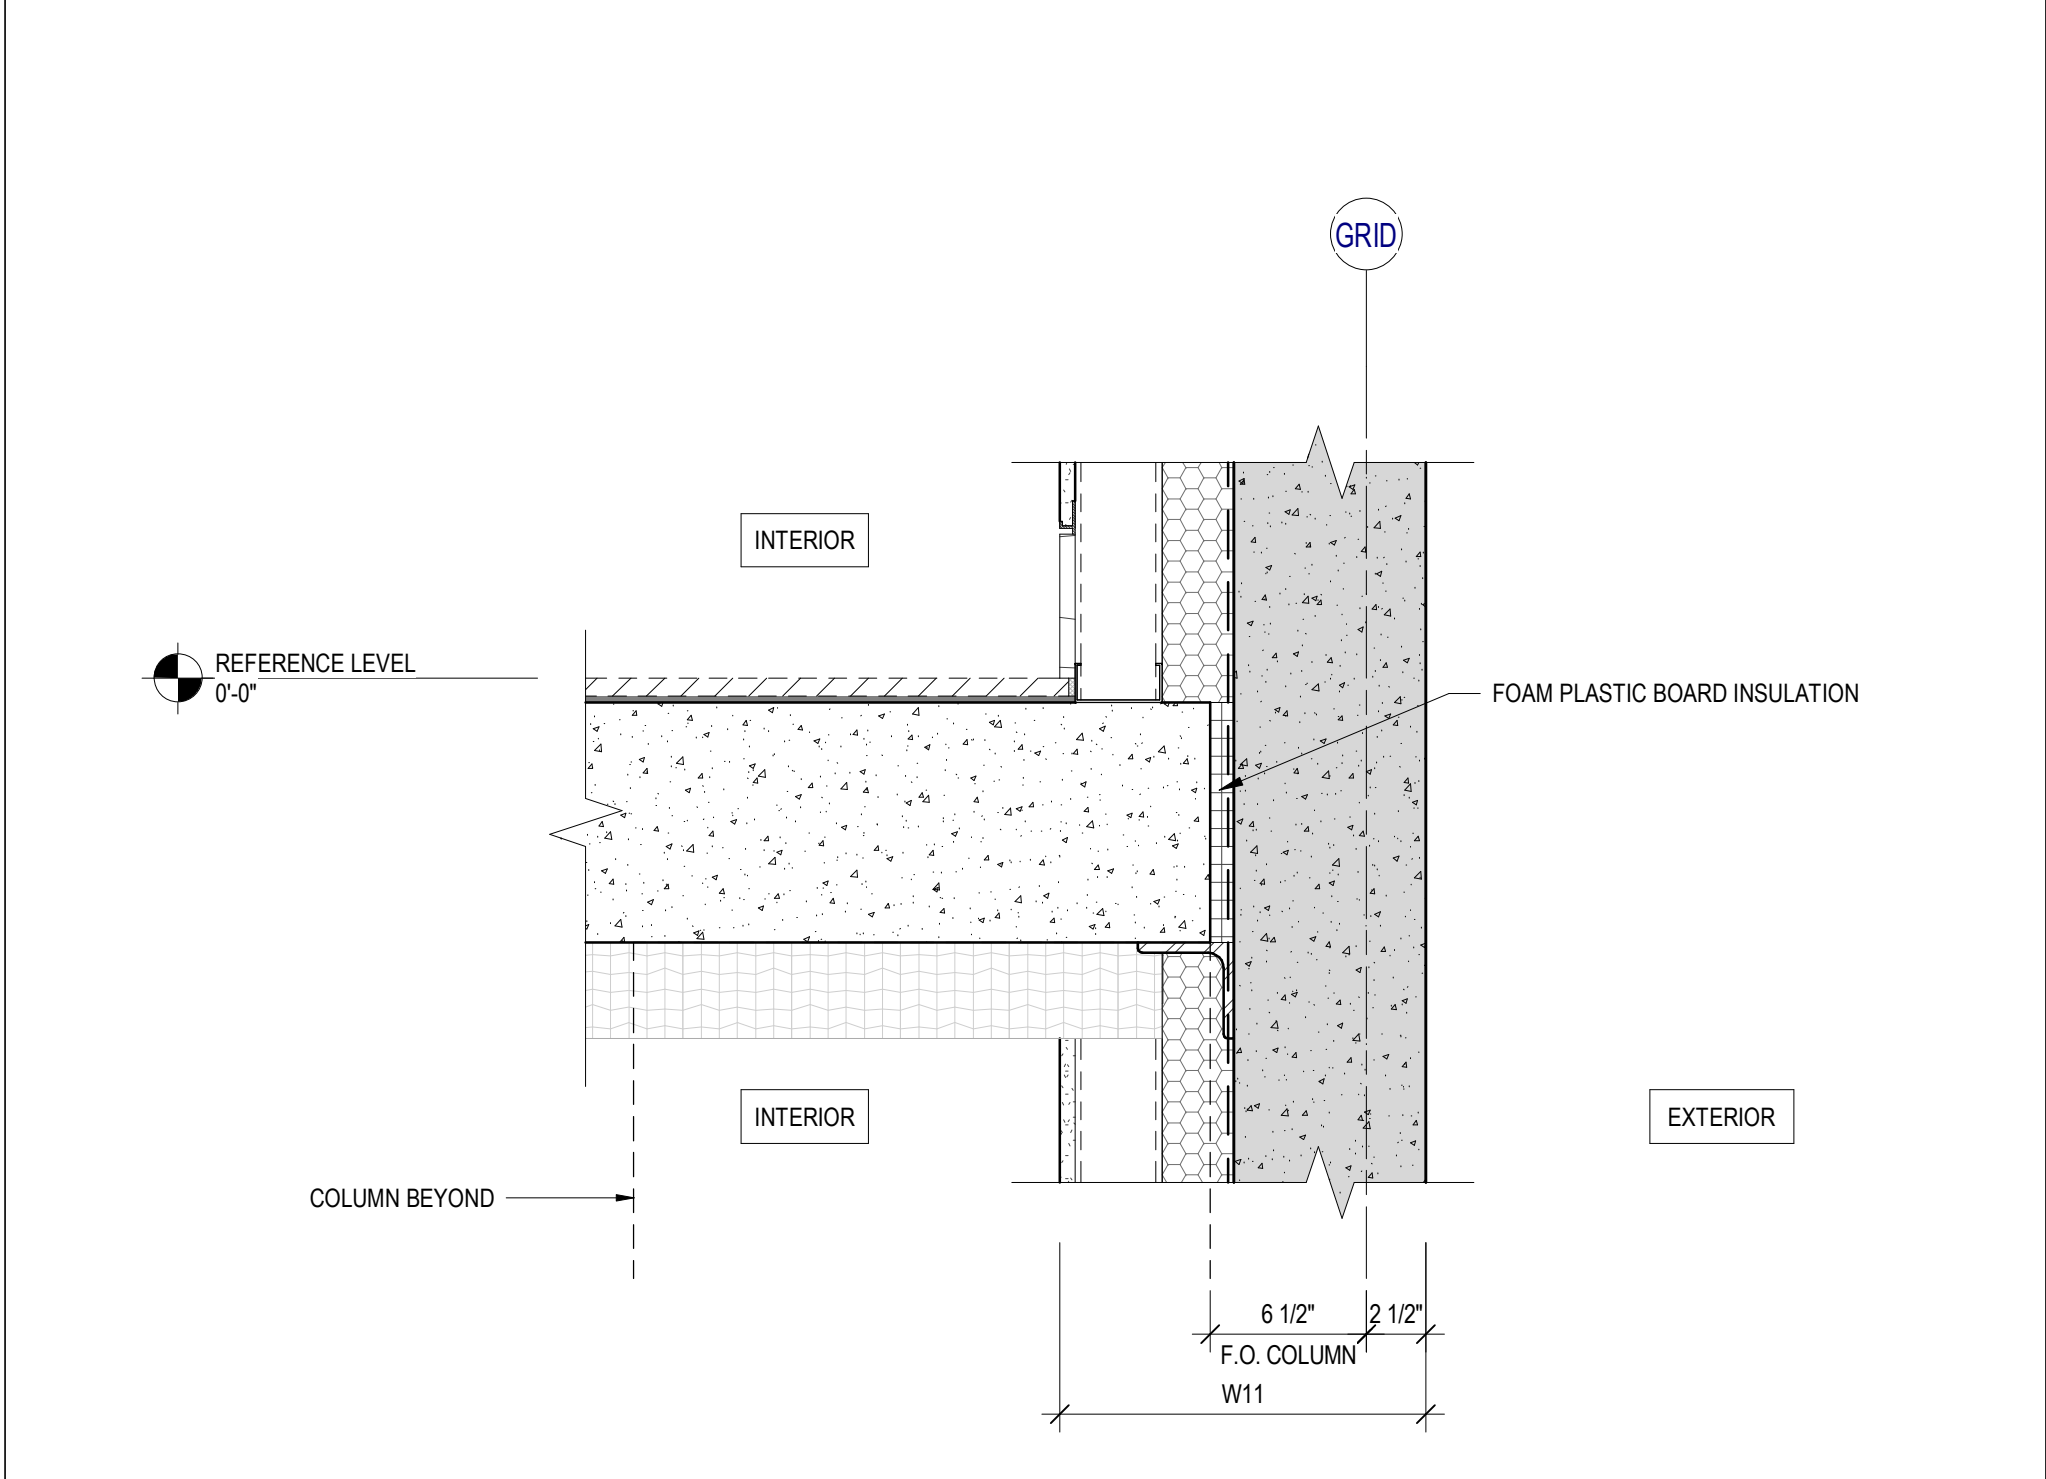


8 DETAIL SECTION - BF TRANSITION AT SLAB EDGE @ WALL
SCALE: 1 1/2" = 1'-0"

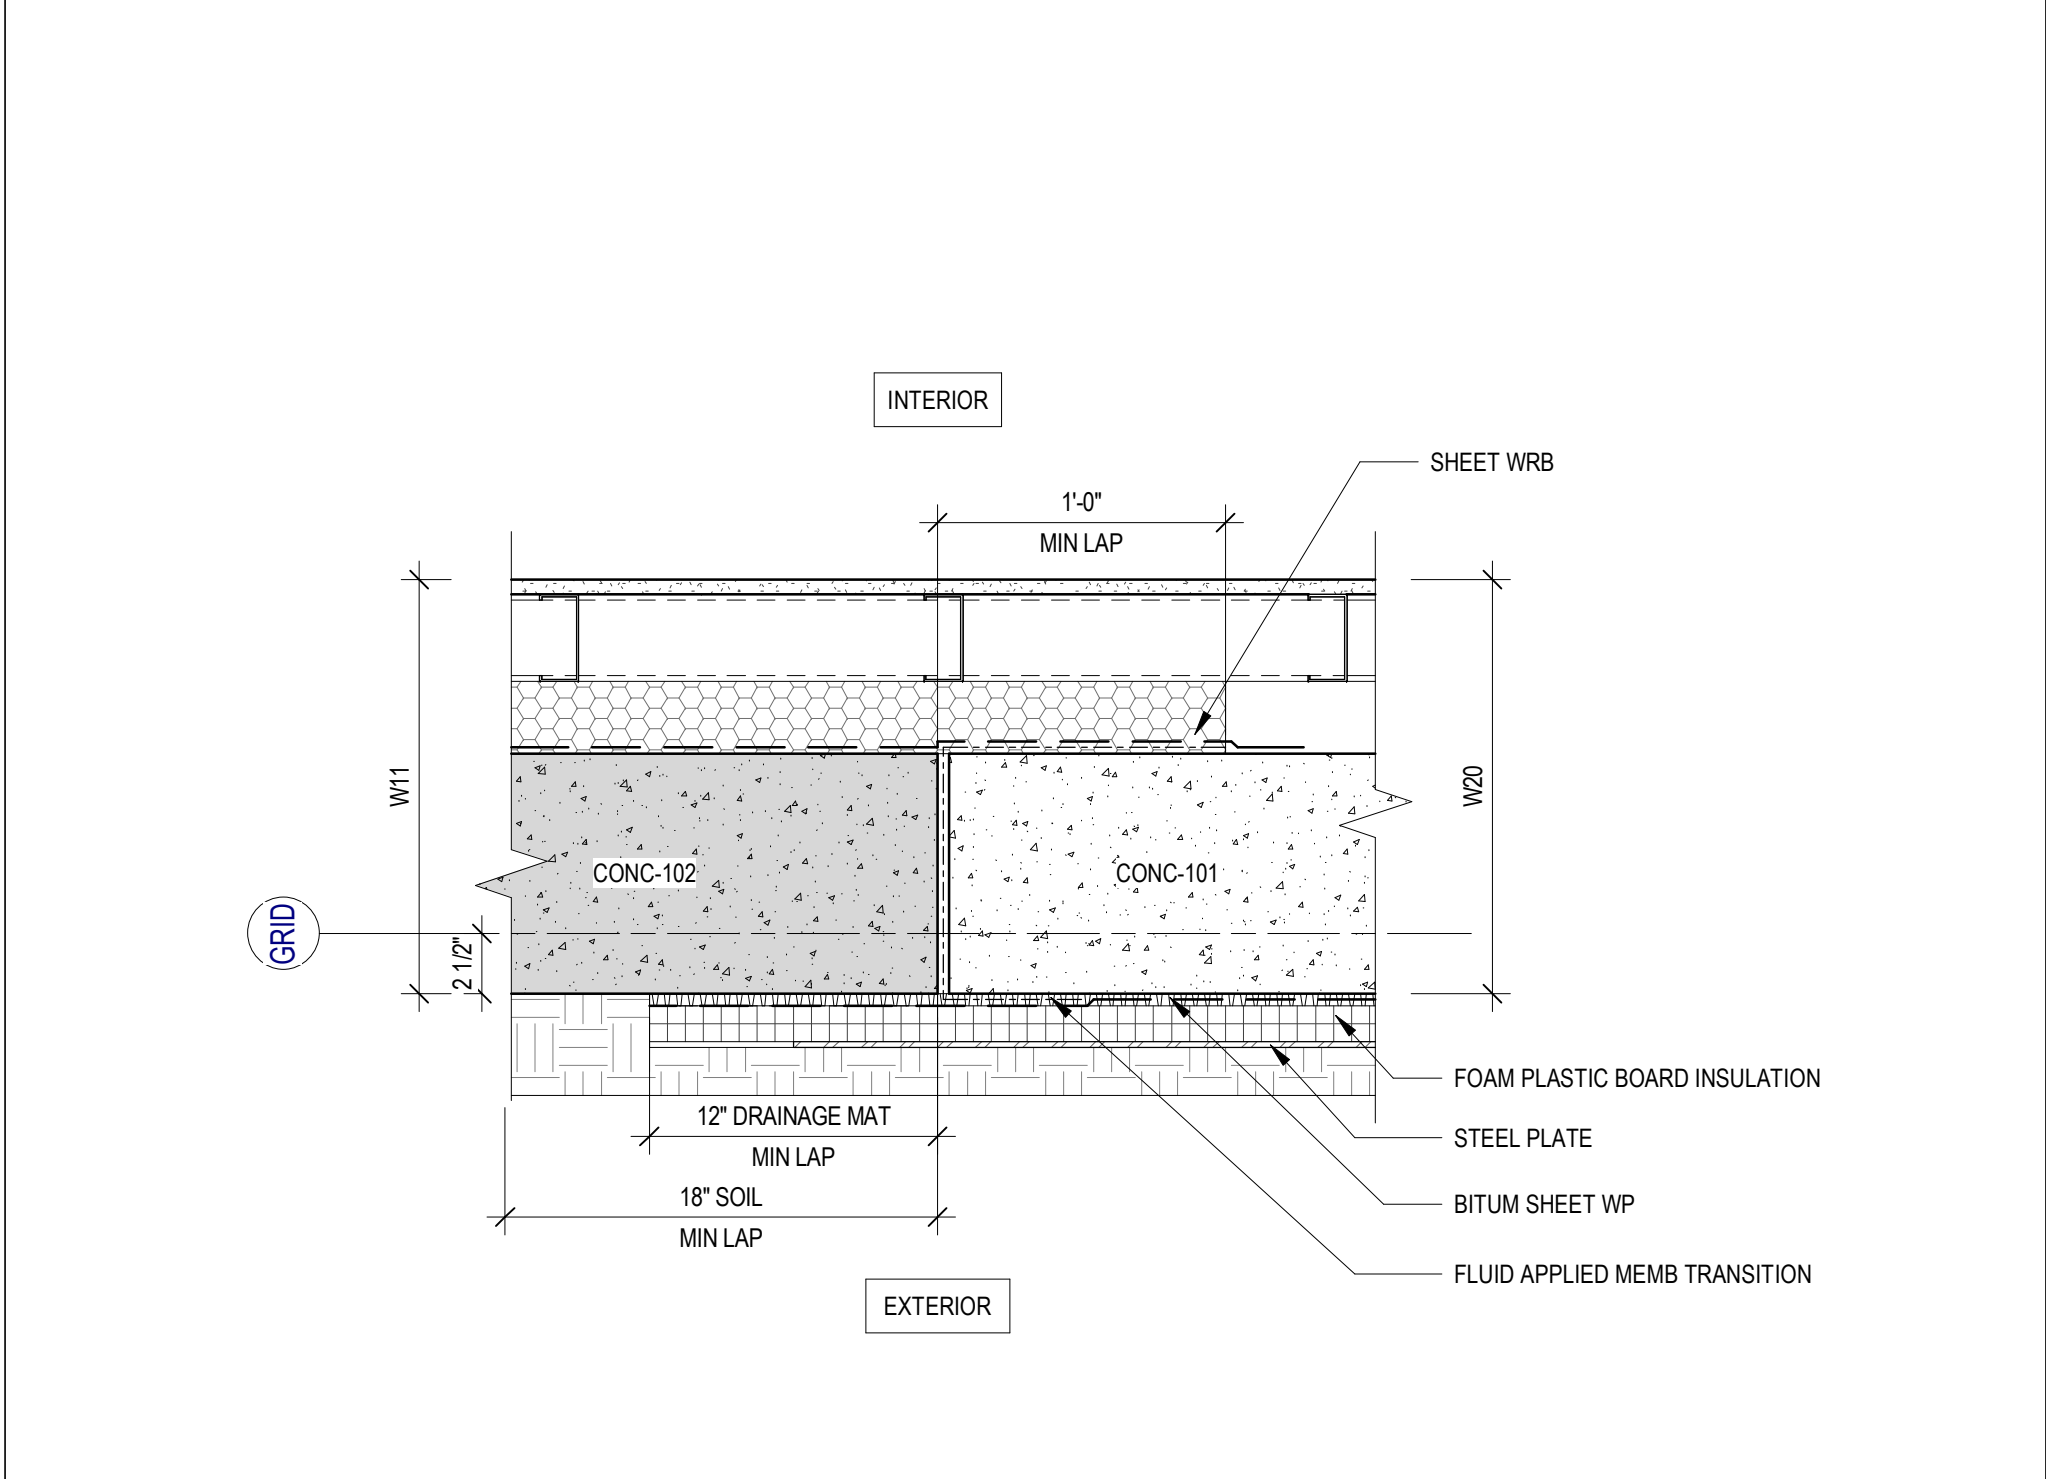


4 DETAIL PLAN - BELOW GRADE WATERPROOFING TRANSITION
SCALE: 1 1/2" = 1'-0"




11 DETAIL SECTION - BF TRANSITION AT SLAB EDGE @ CW
SCALE: 1 1/2" = 1'-0"

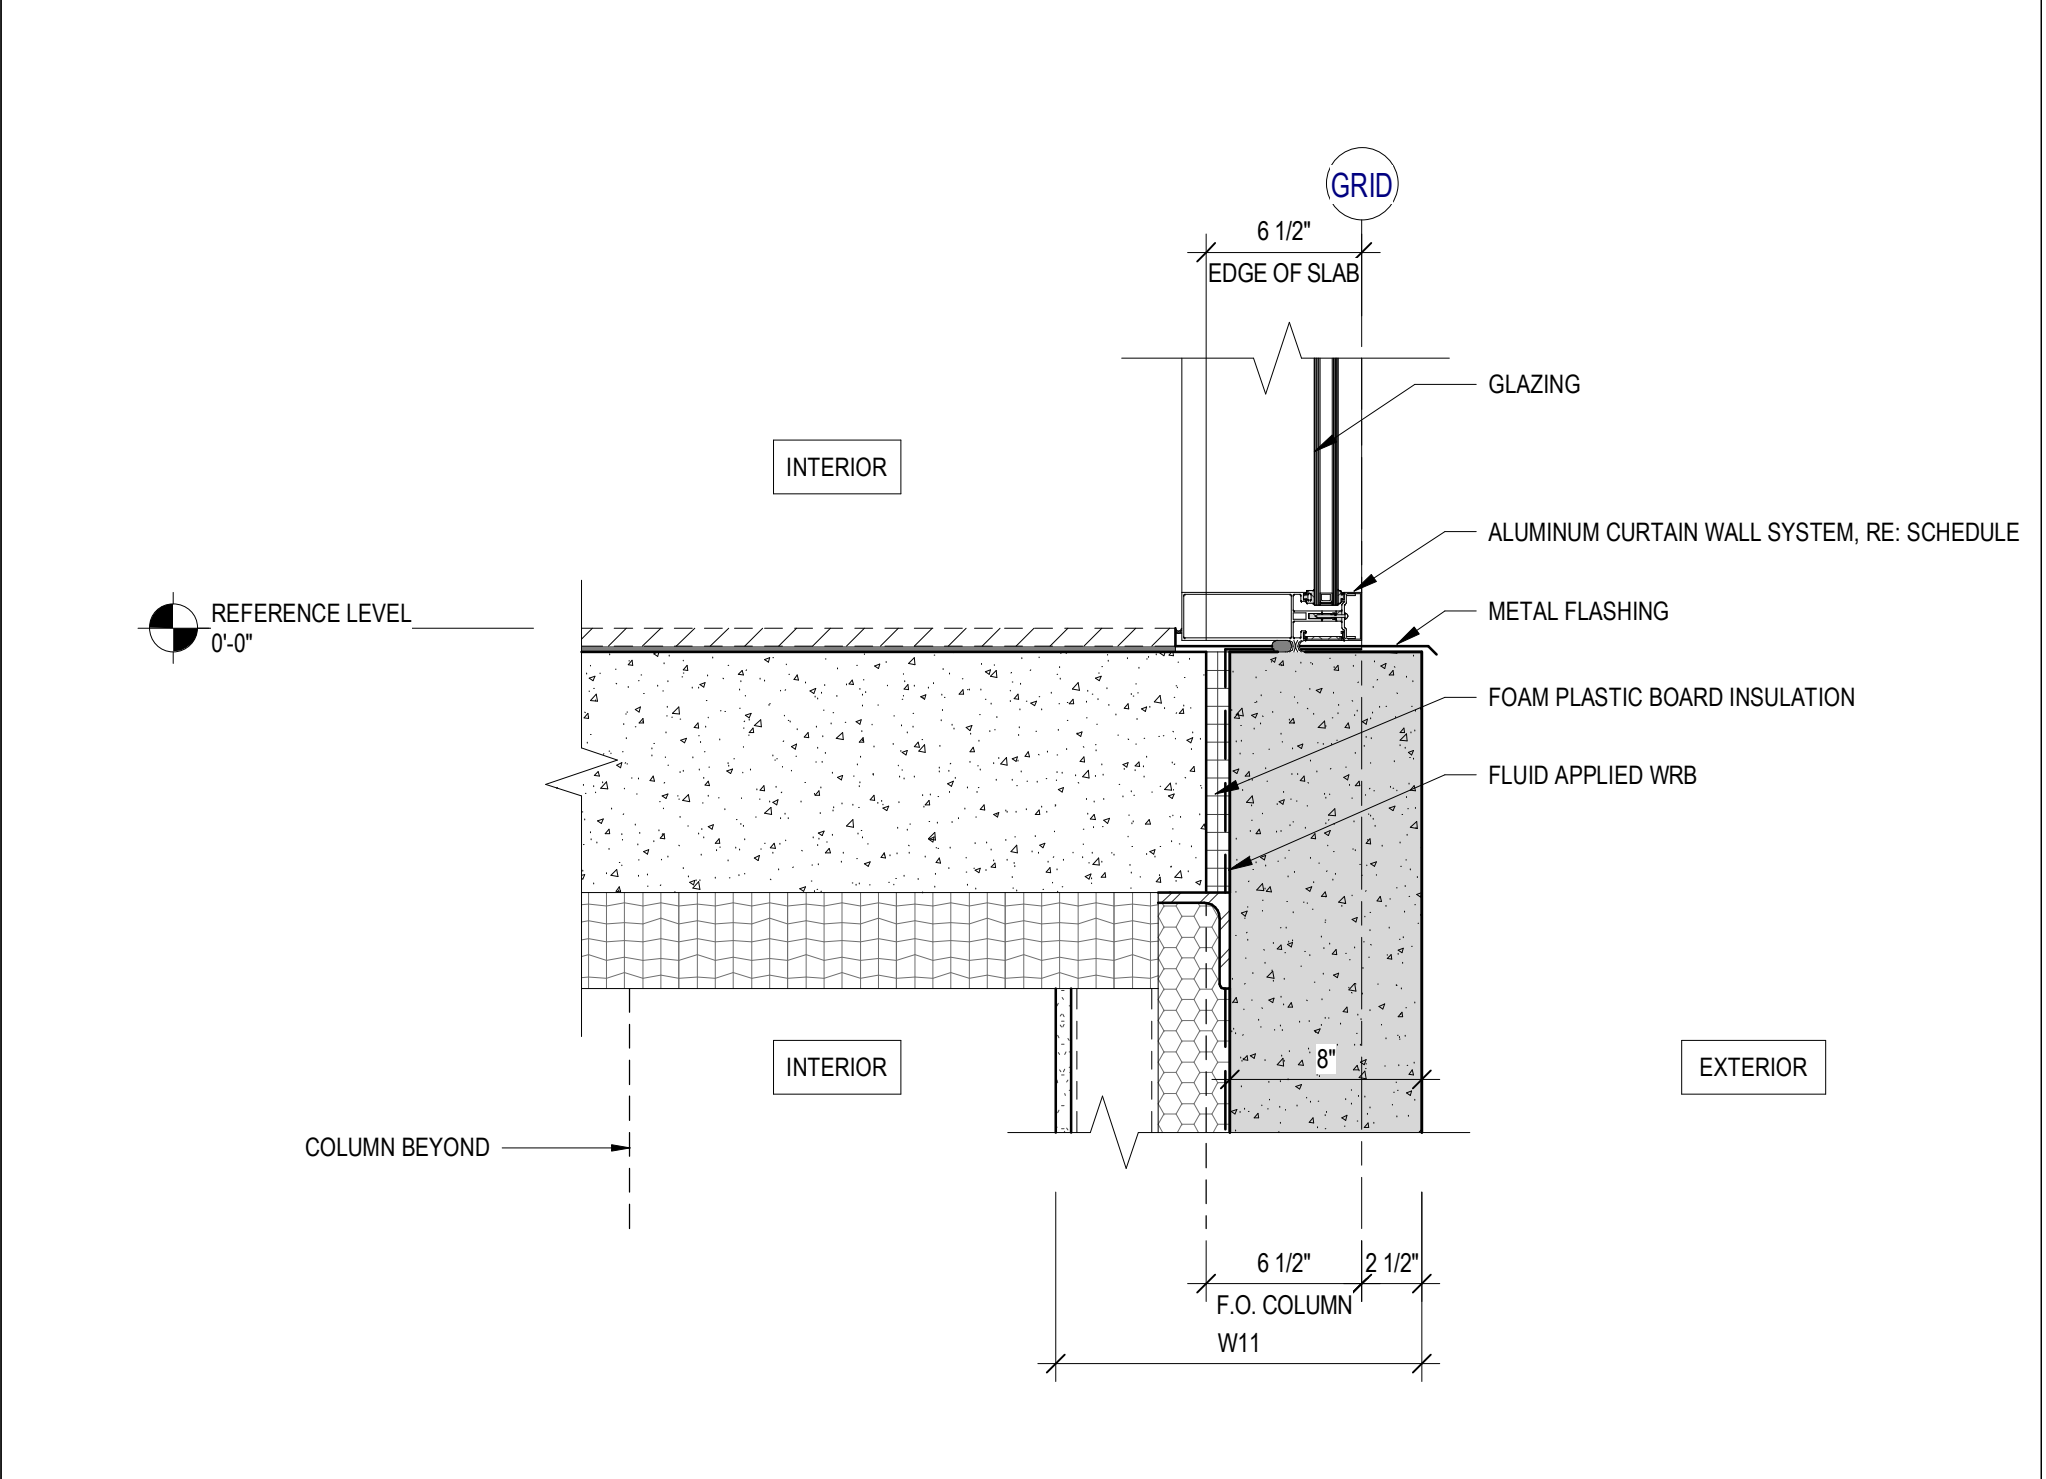

10 DETAIL SECTION - BF TRANSITION AT SLAB
SCALE: 1 1/2" = 1'-0"

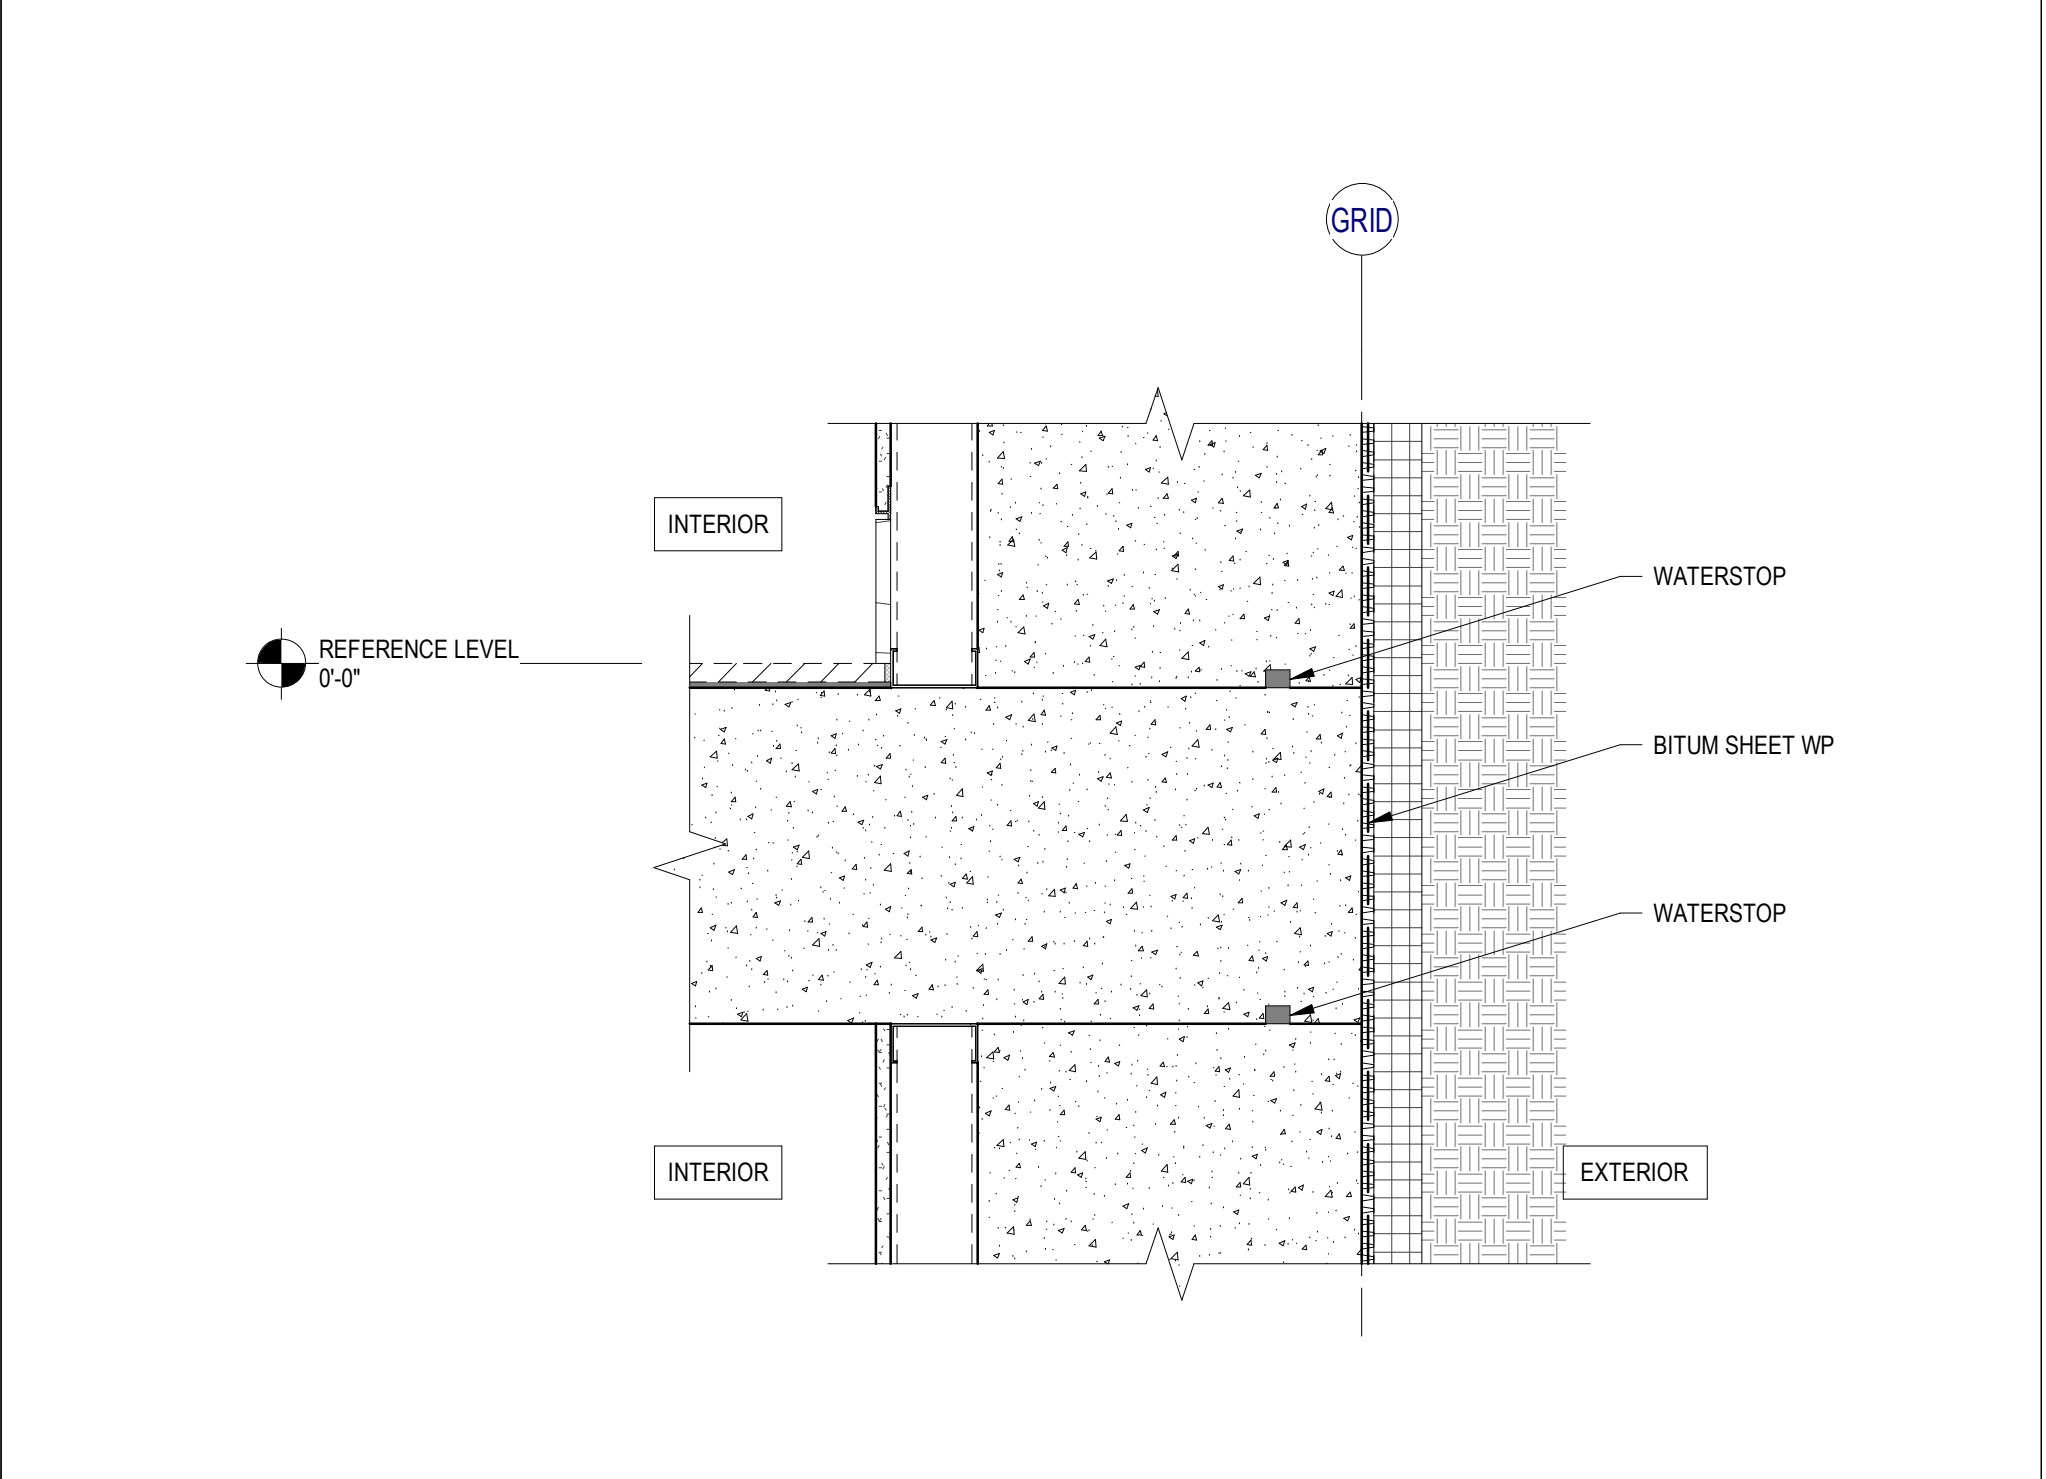


7 DETAIL SECTION - TYP BELOW GRADE FLOOR TRANSITION
SCALE: 1 1/2" = 1'-0"

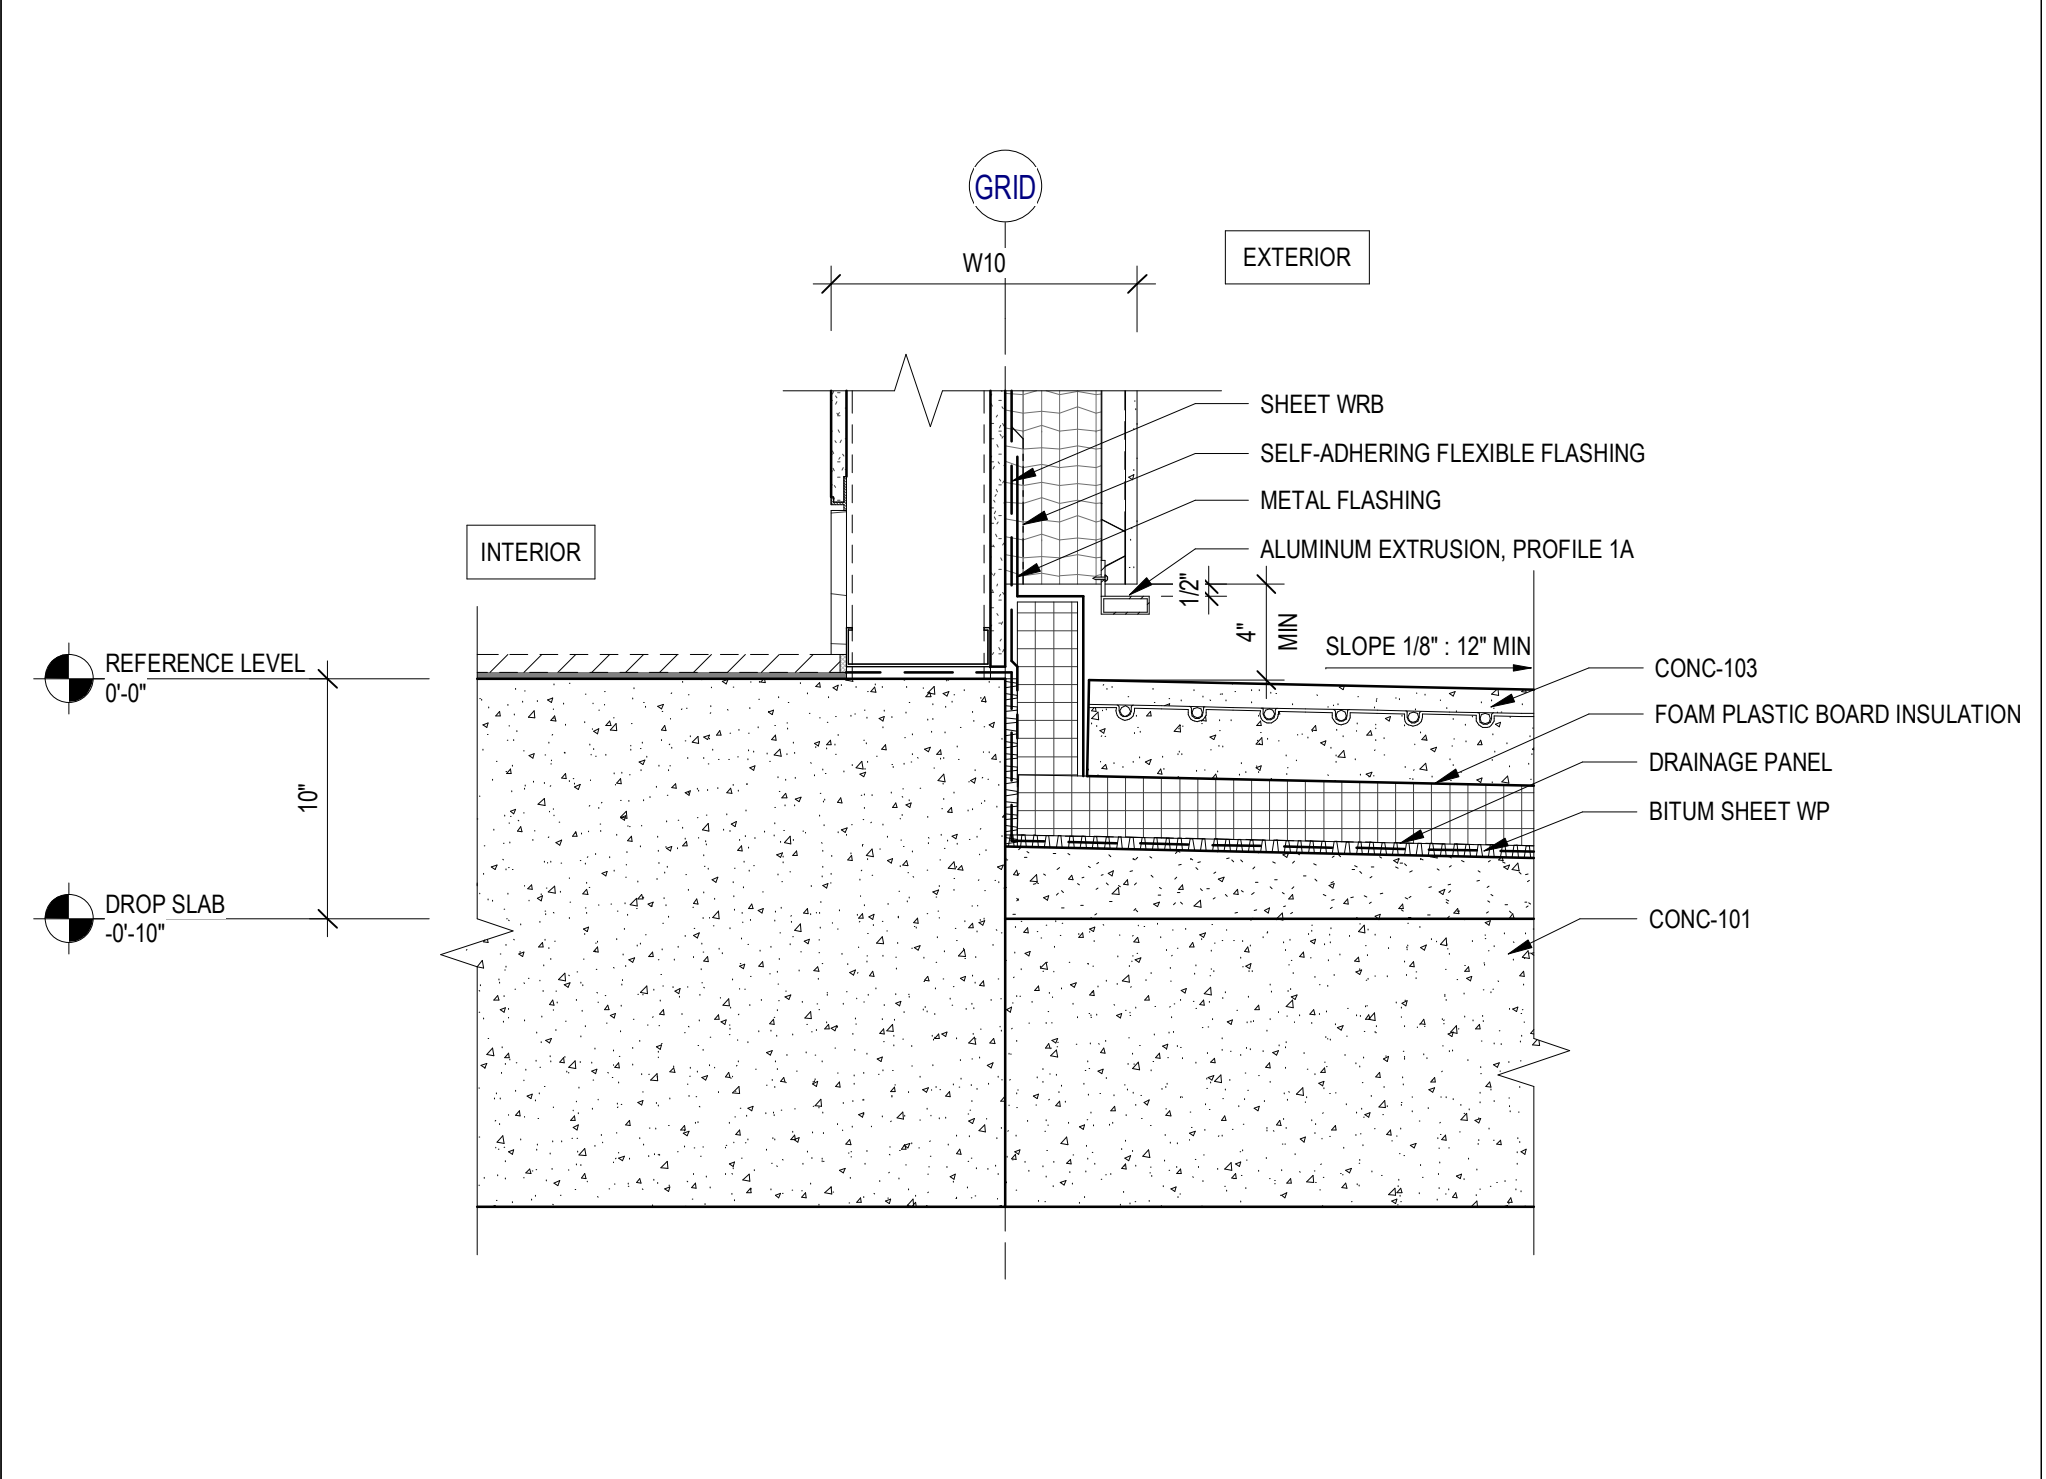


3 DETAIL SECTION - GRADE TRANSITION @ PATIO
SCALE: 1 1/2" = 1'-0"




2 DETAIL SECTION - BELOW GRADE TRANSITION @ DROP SLAB
SCALE: 1 1/2" = 1'-0"

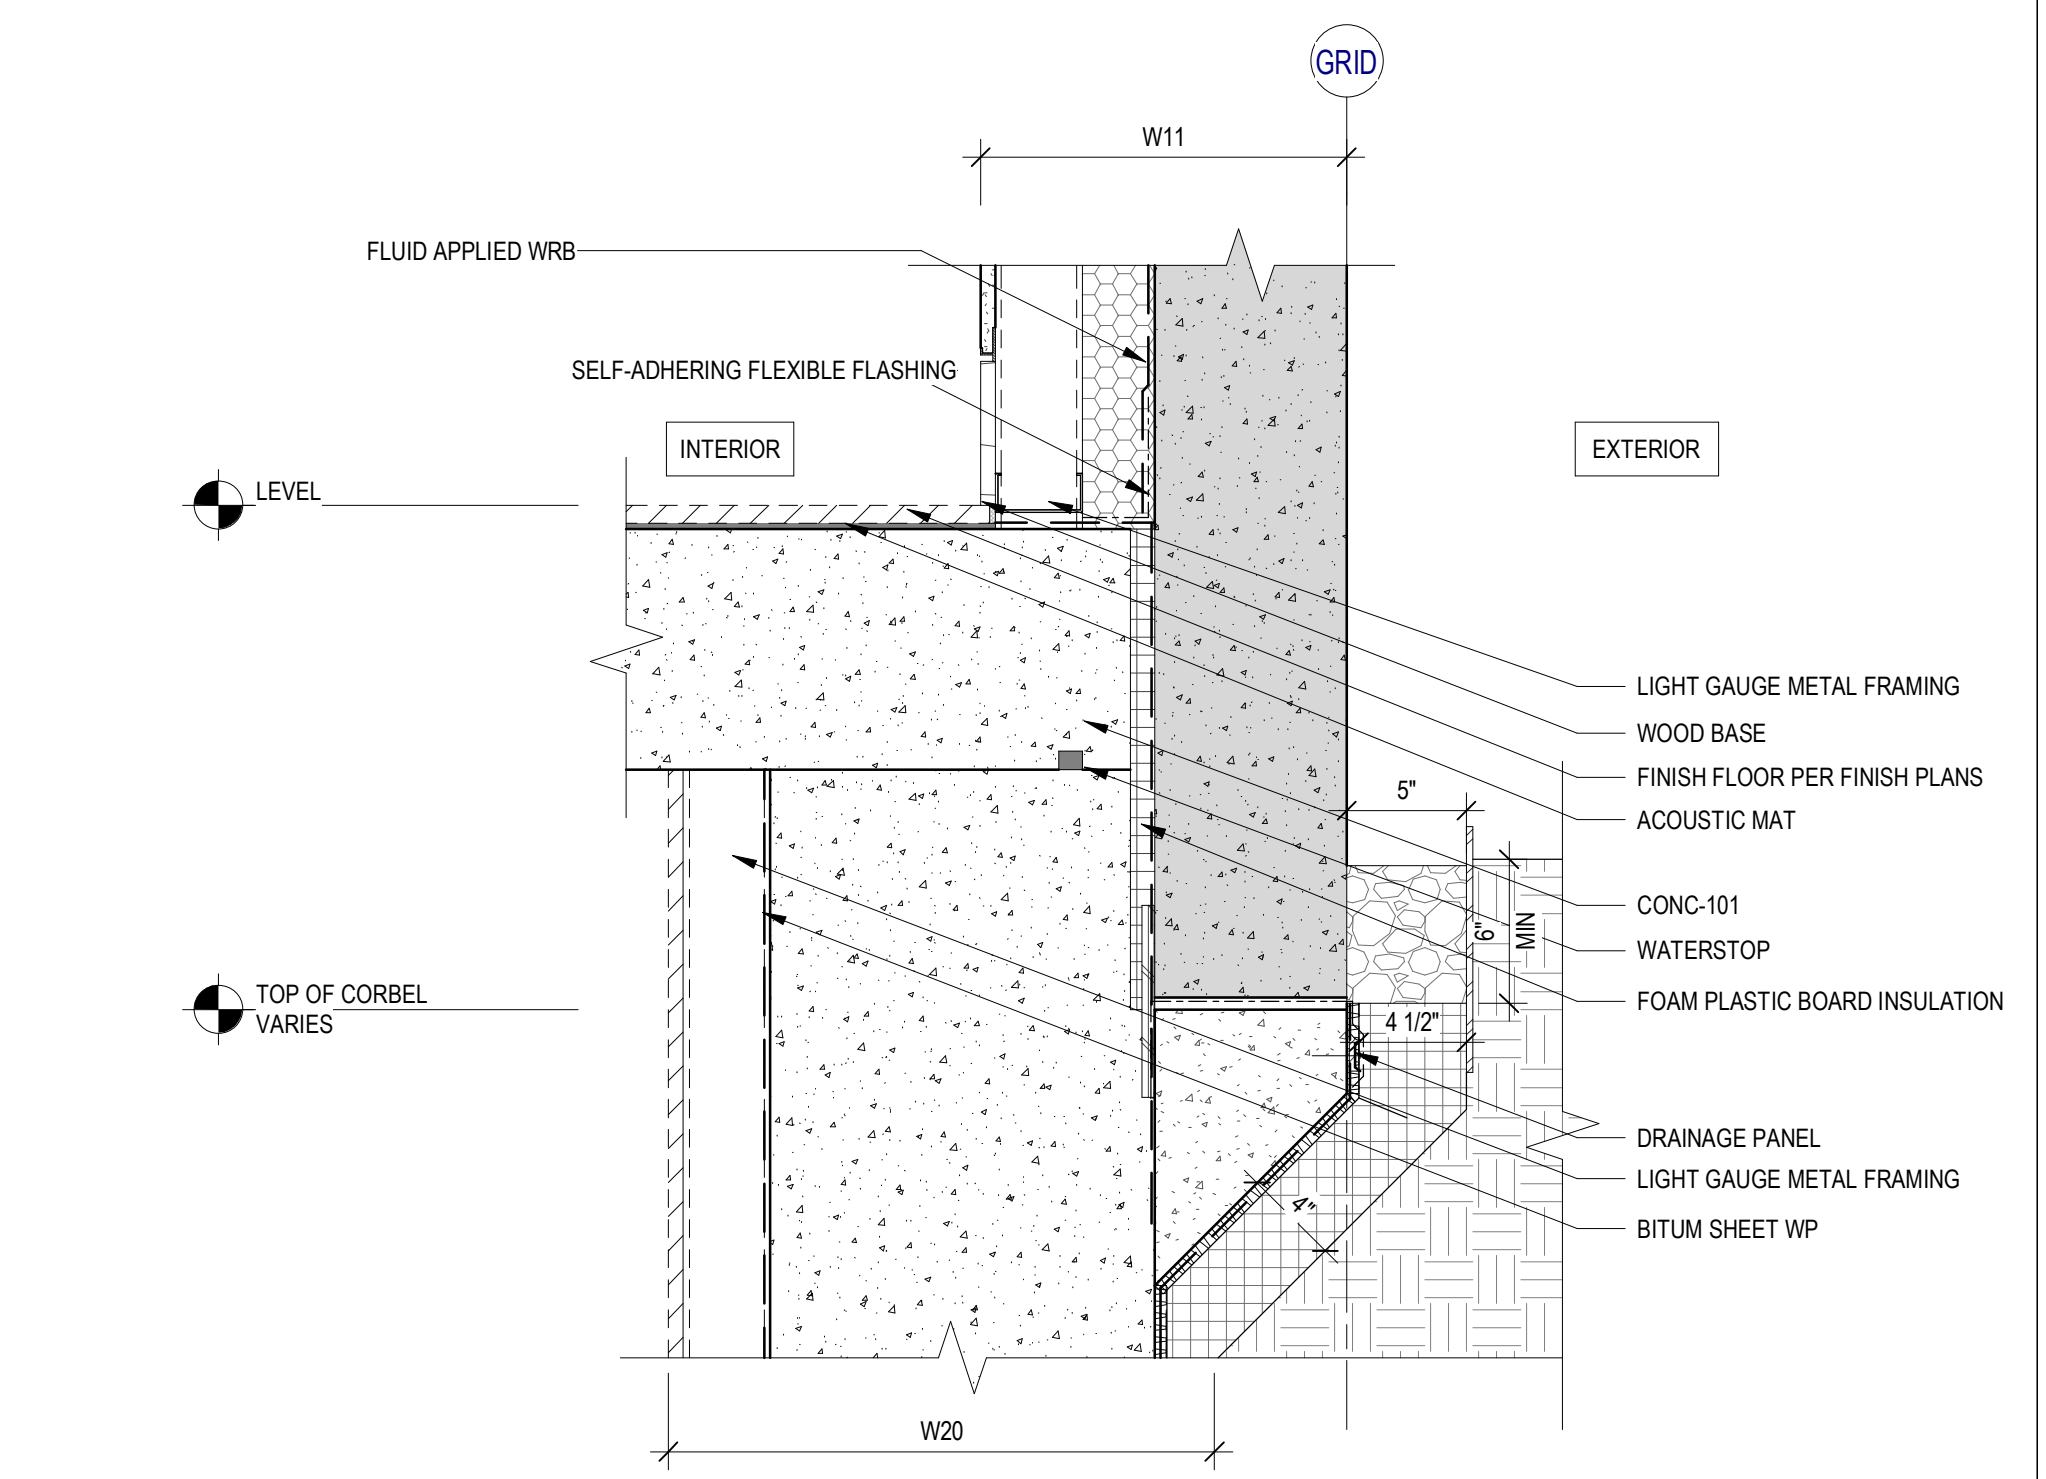


6 DETAIL SECTION - BELOW GRADE TRANSITION @ LID
SCALE: 1 1/2" = 1'-0"

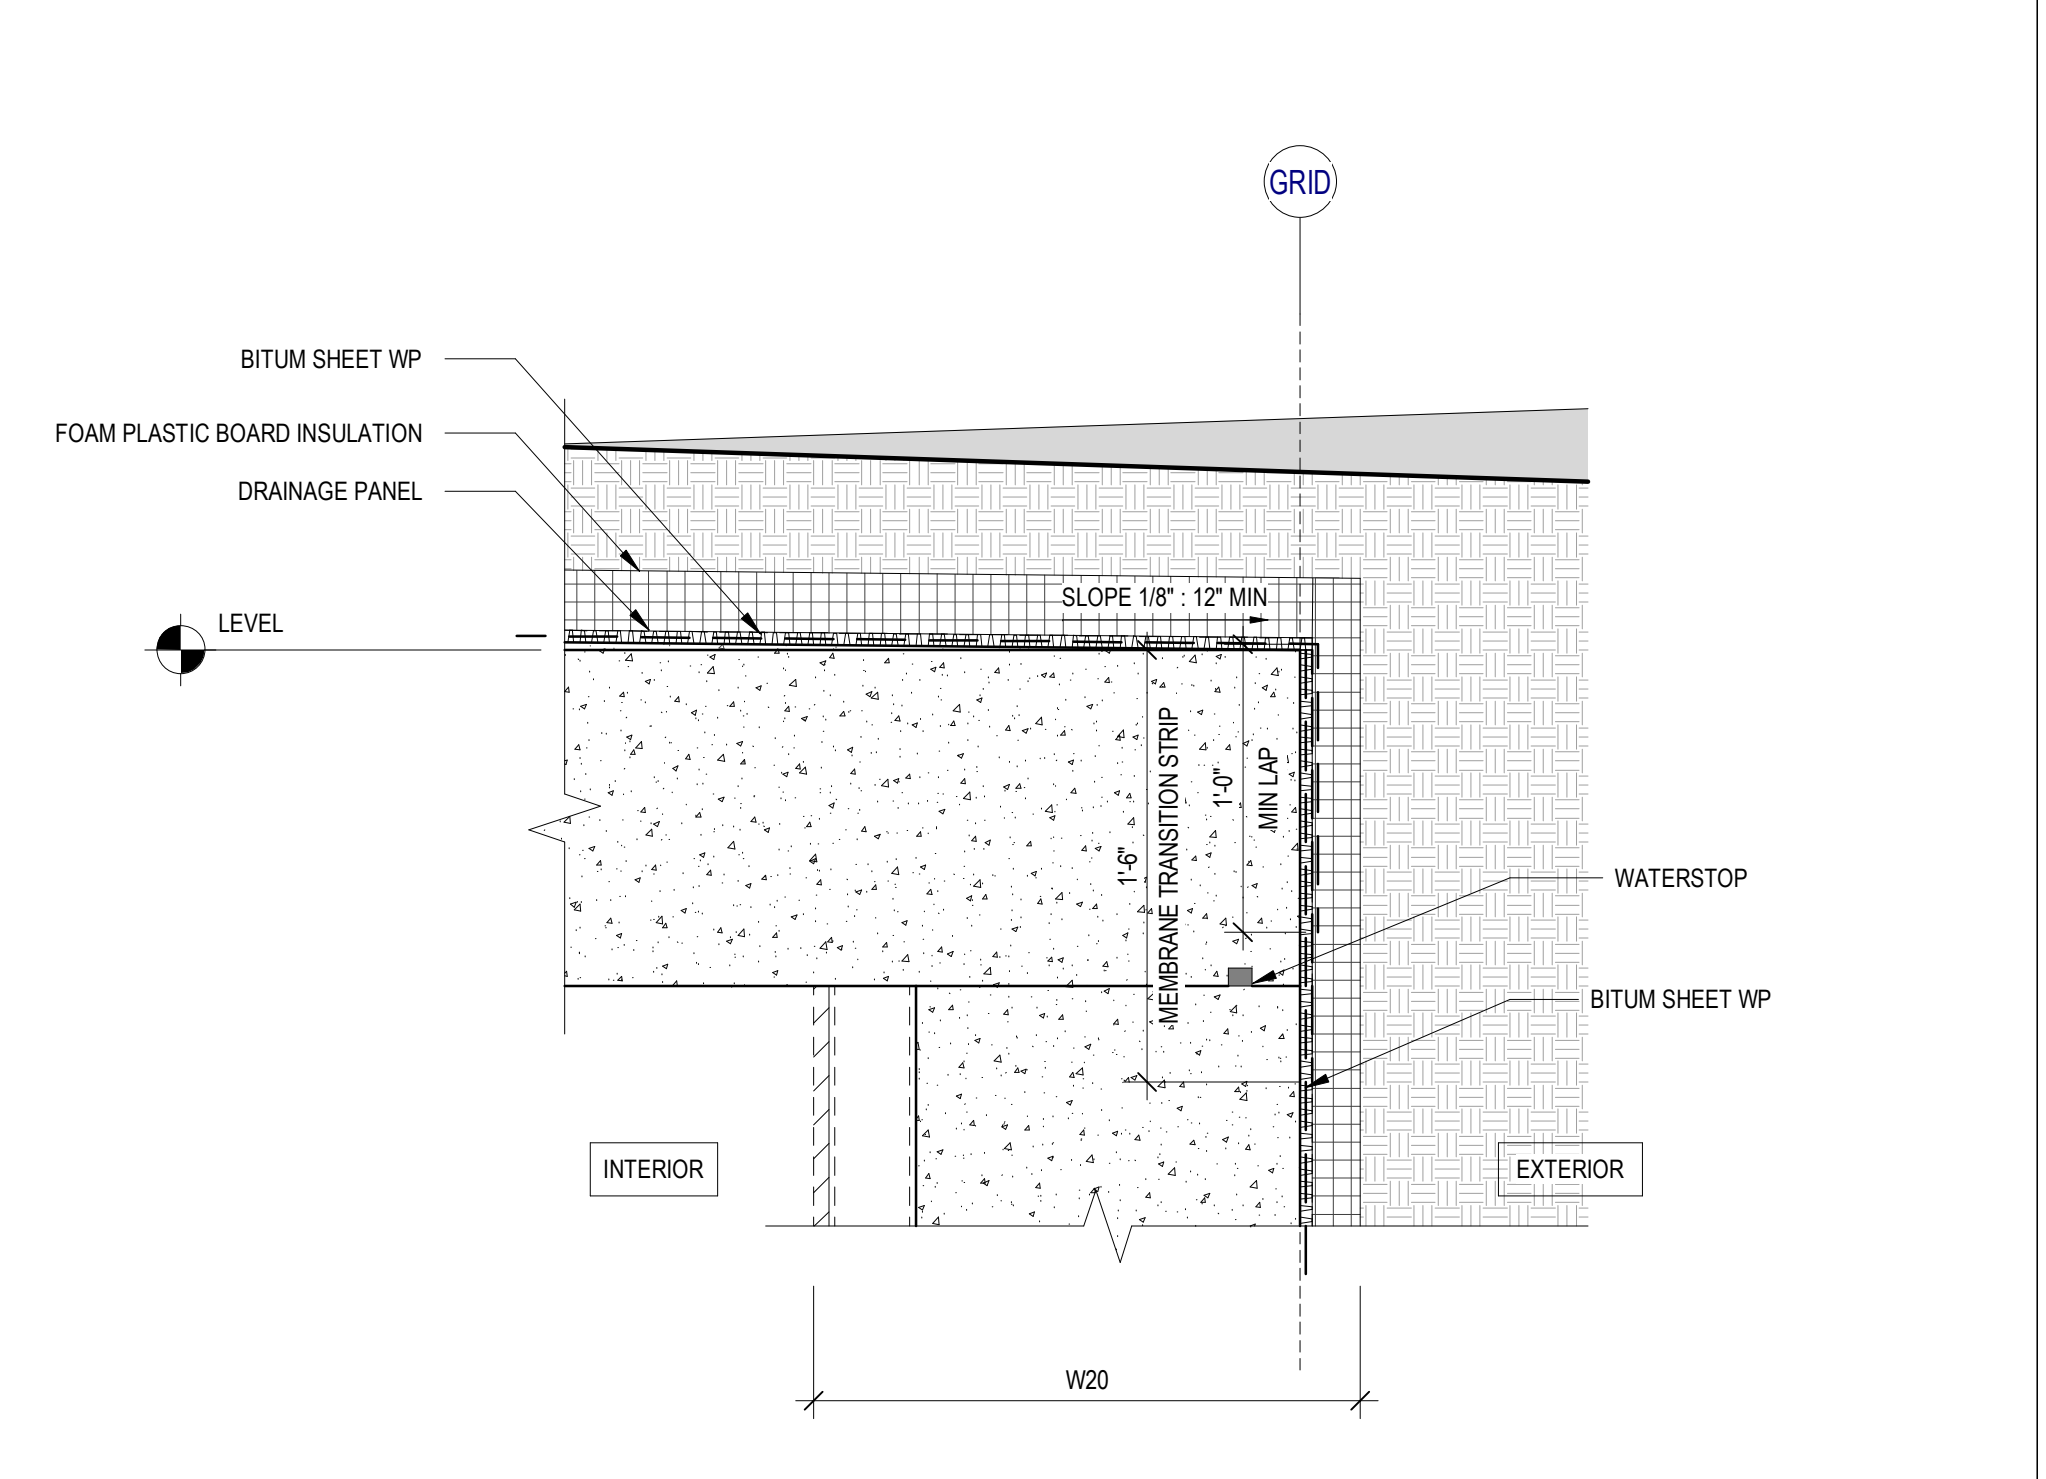


6 DETAIL SECTION - BELOW GRADE TRANSITION @ LID
SCALE: 1 1/2" = 1'-0"

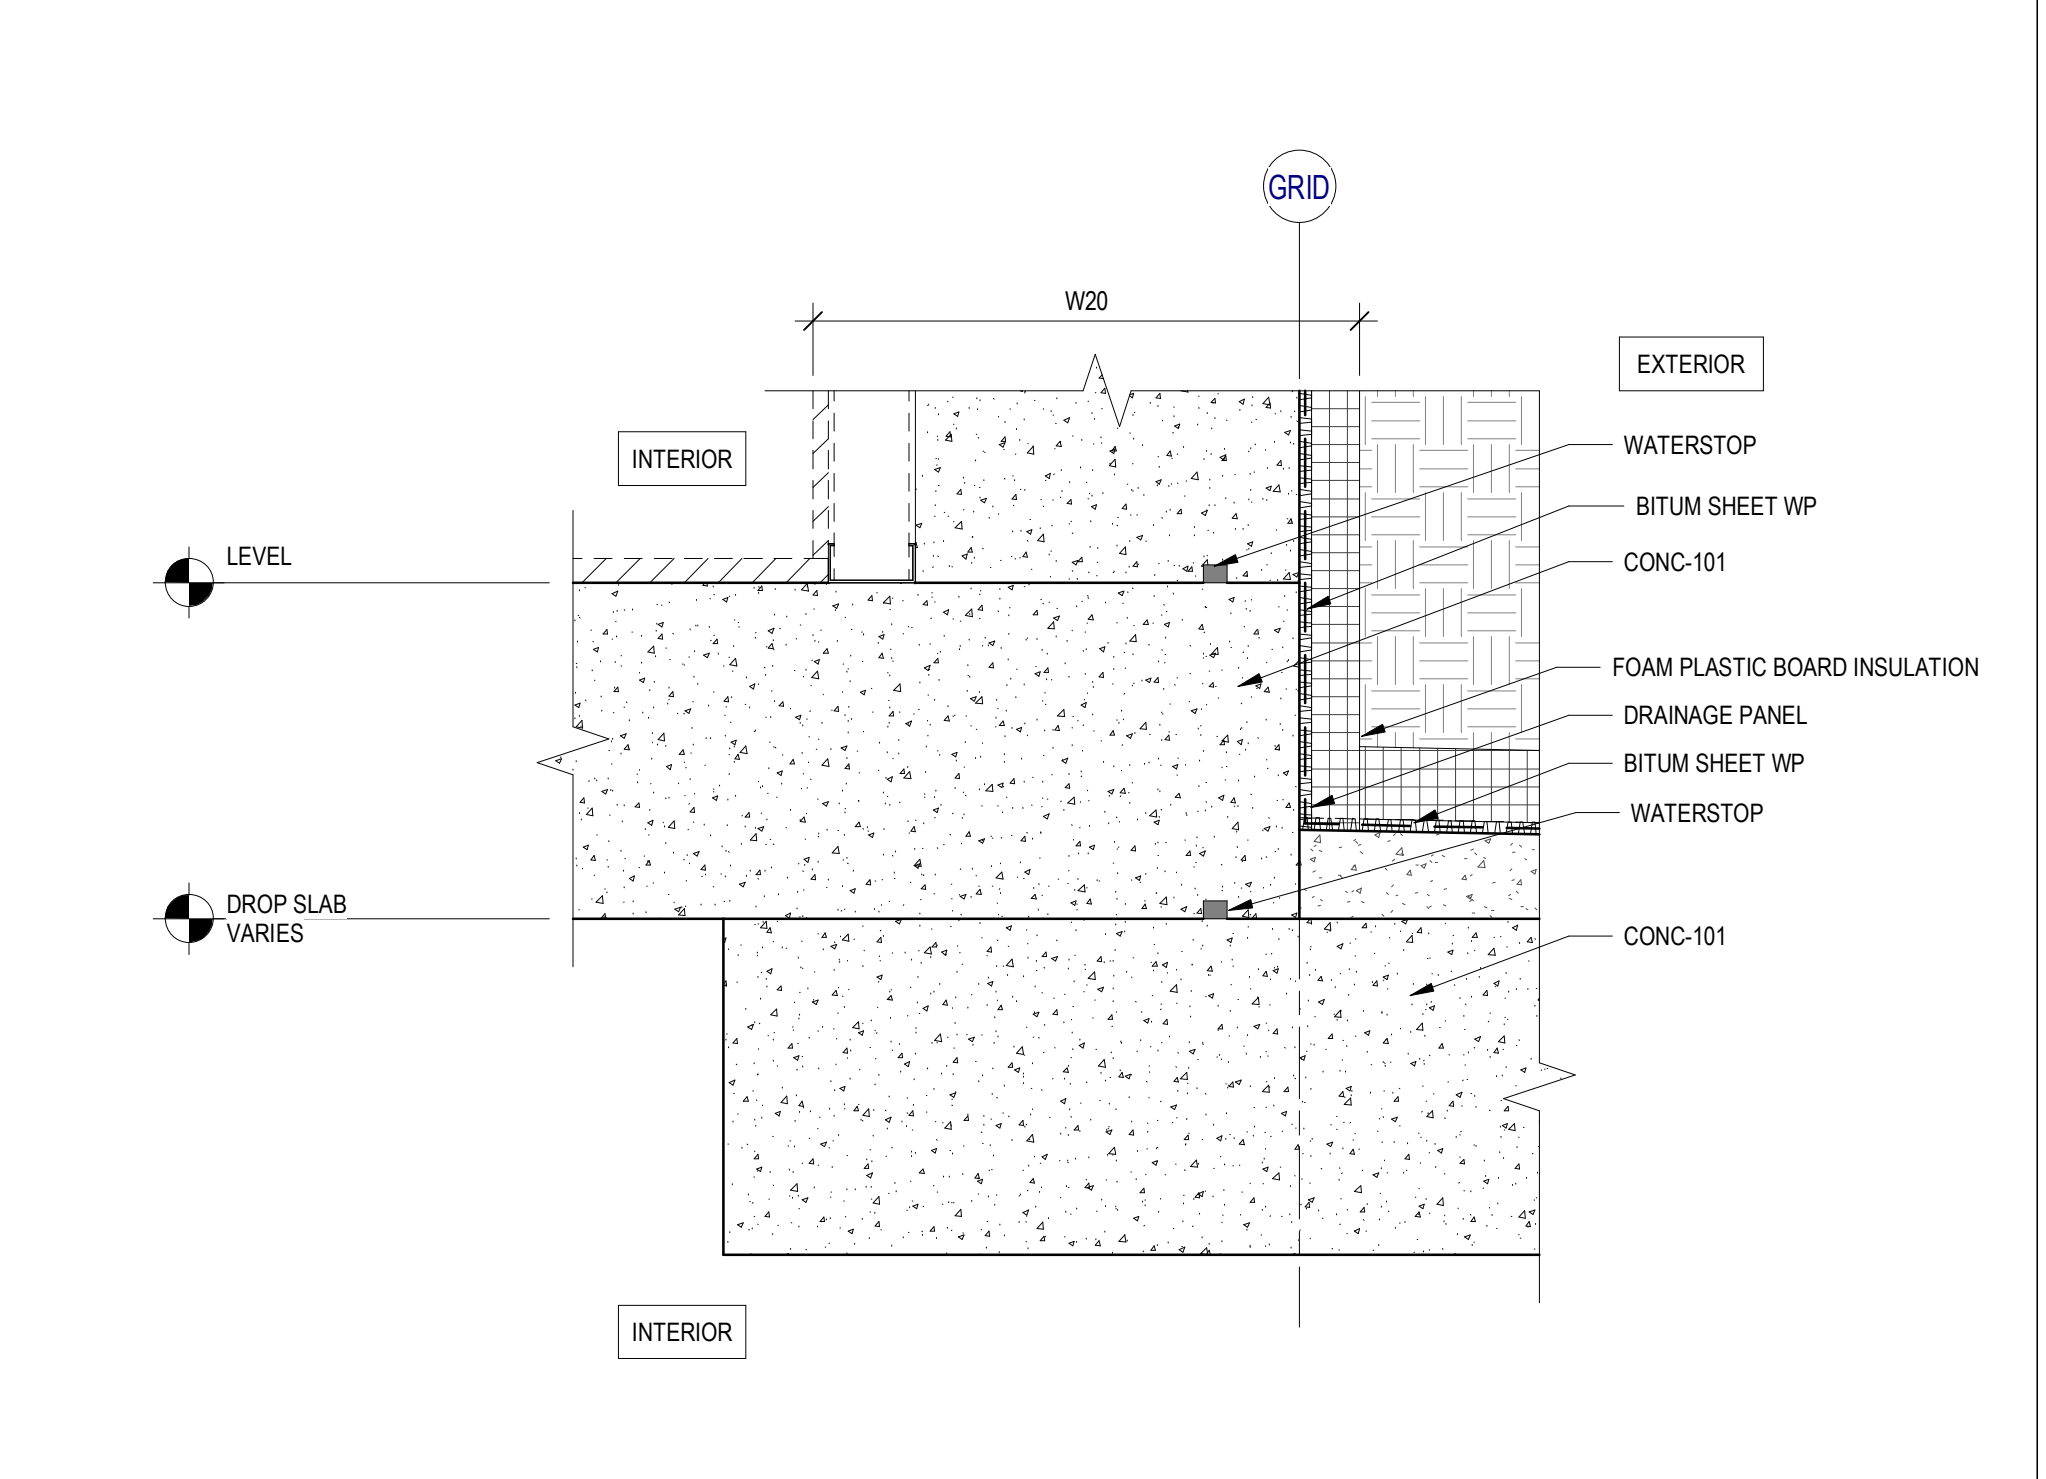


2 DETAIL SECTION - BELOW GRADE TRANSITION @ DROP SLAB
SCALE: 1 1/2" = 1'-0"

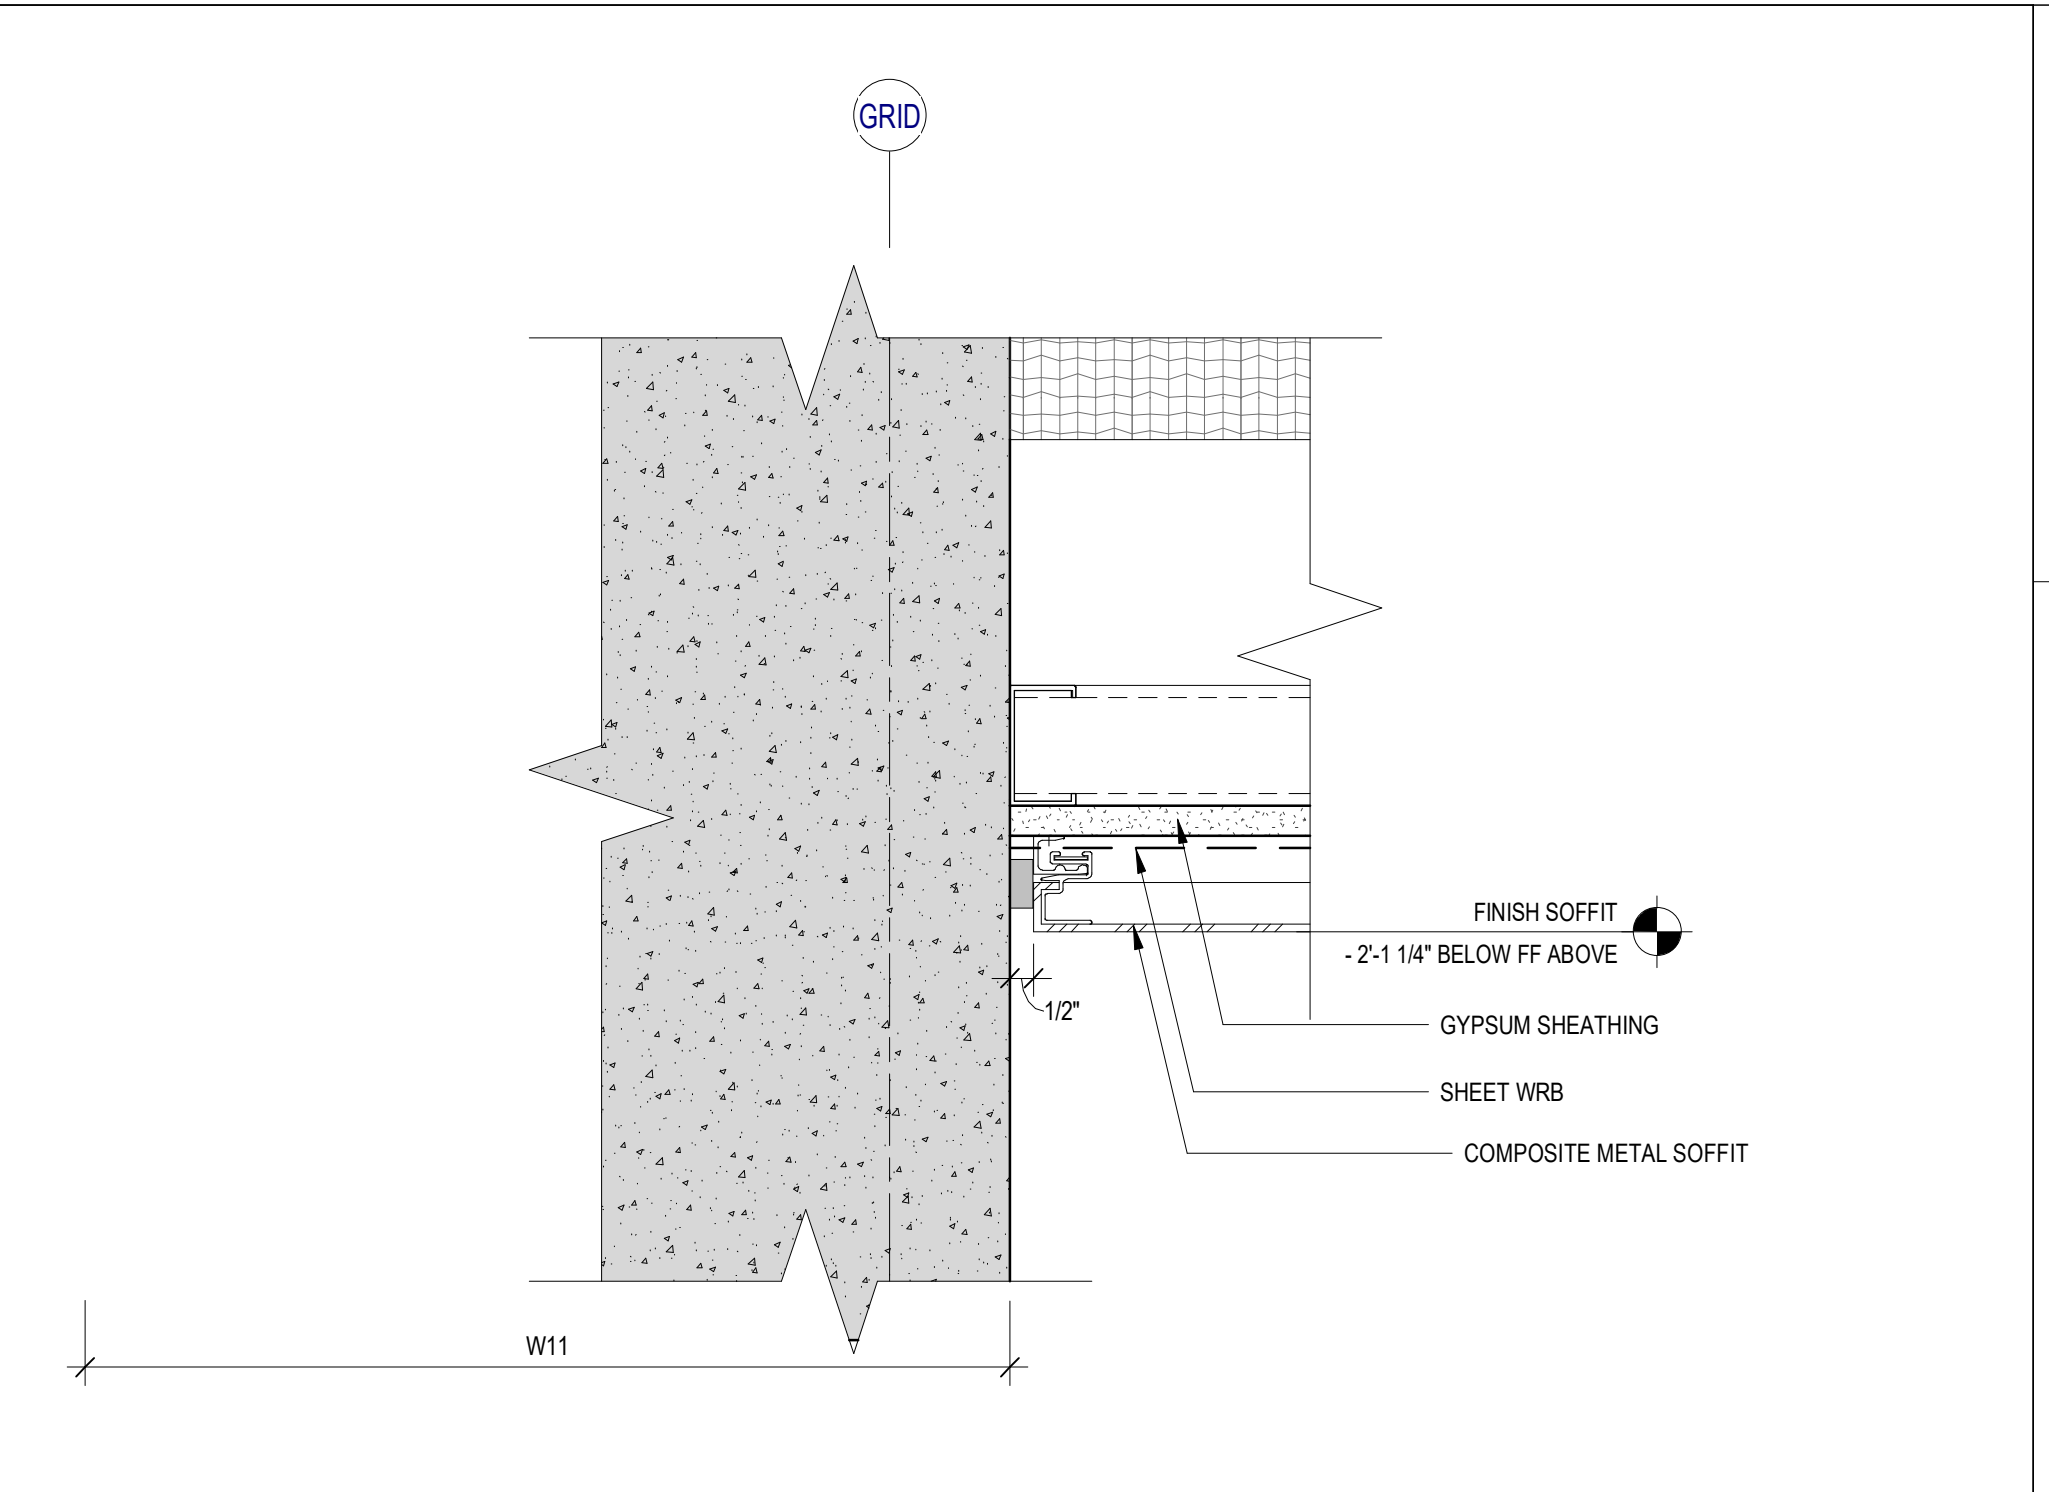


14 DETAIL SECTION - ACM SOFFIT AT CONCRETE
SCALE: 3" = 1'-0"

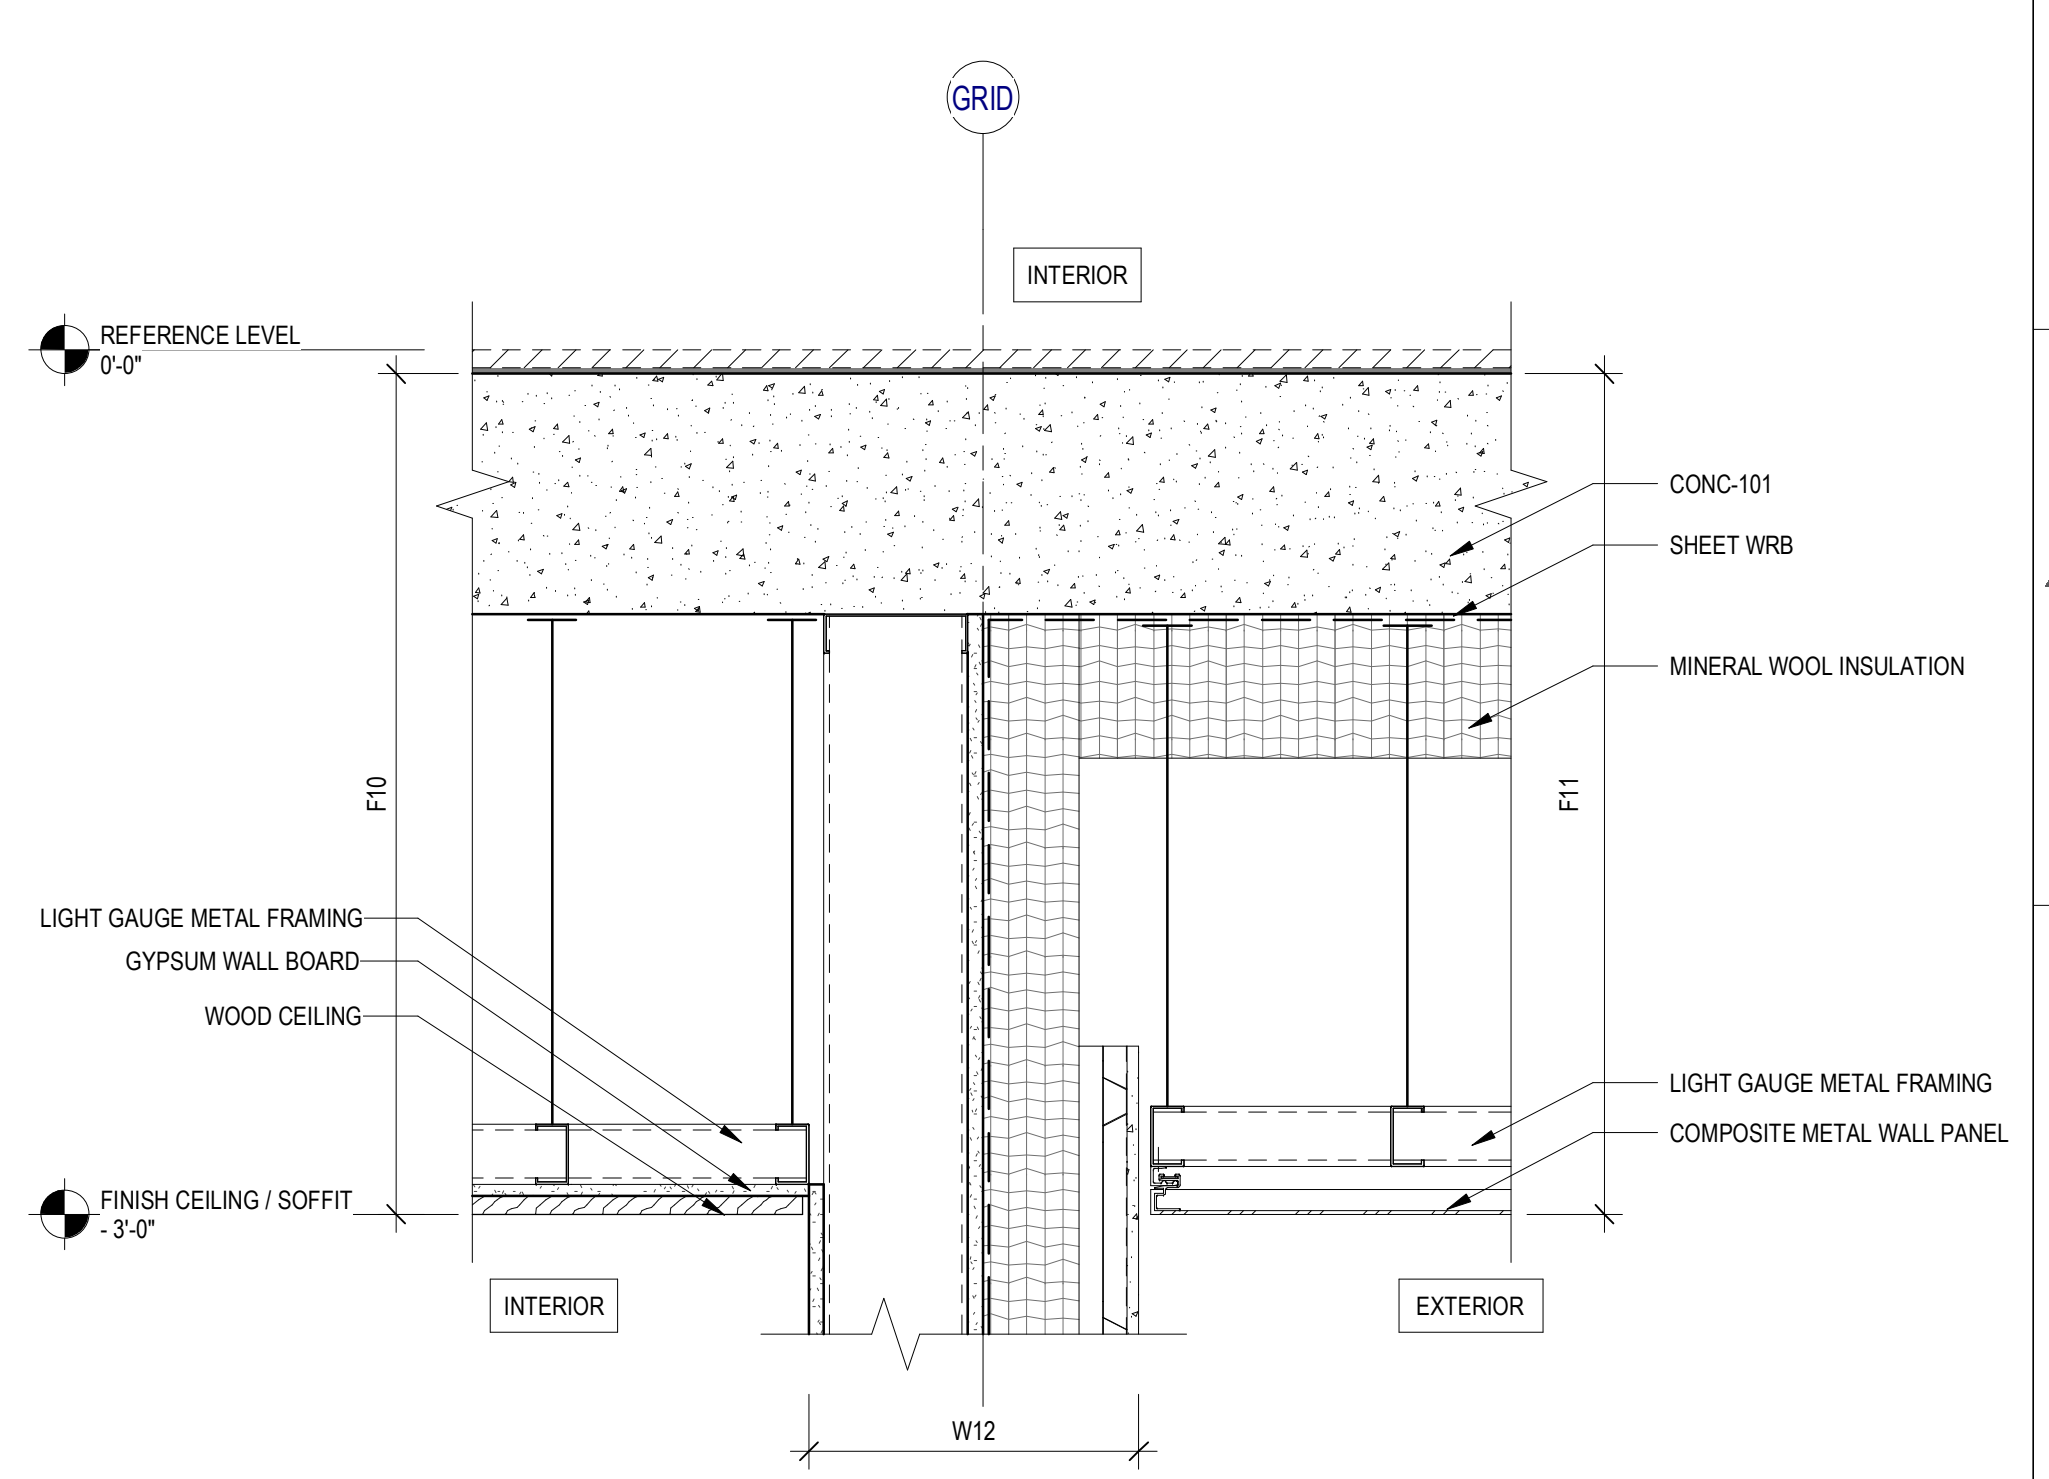

9 DETAIL SECTION - WALL HEAD AT SLAB
SCALE: 1 1/2" = 1'-0"

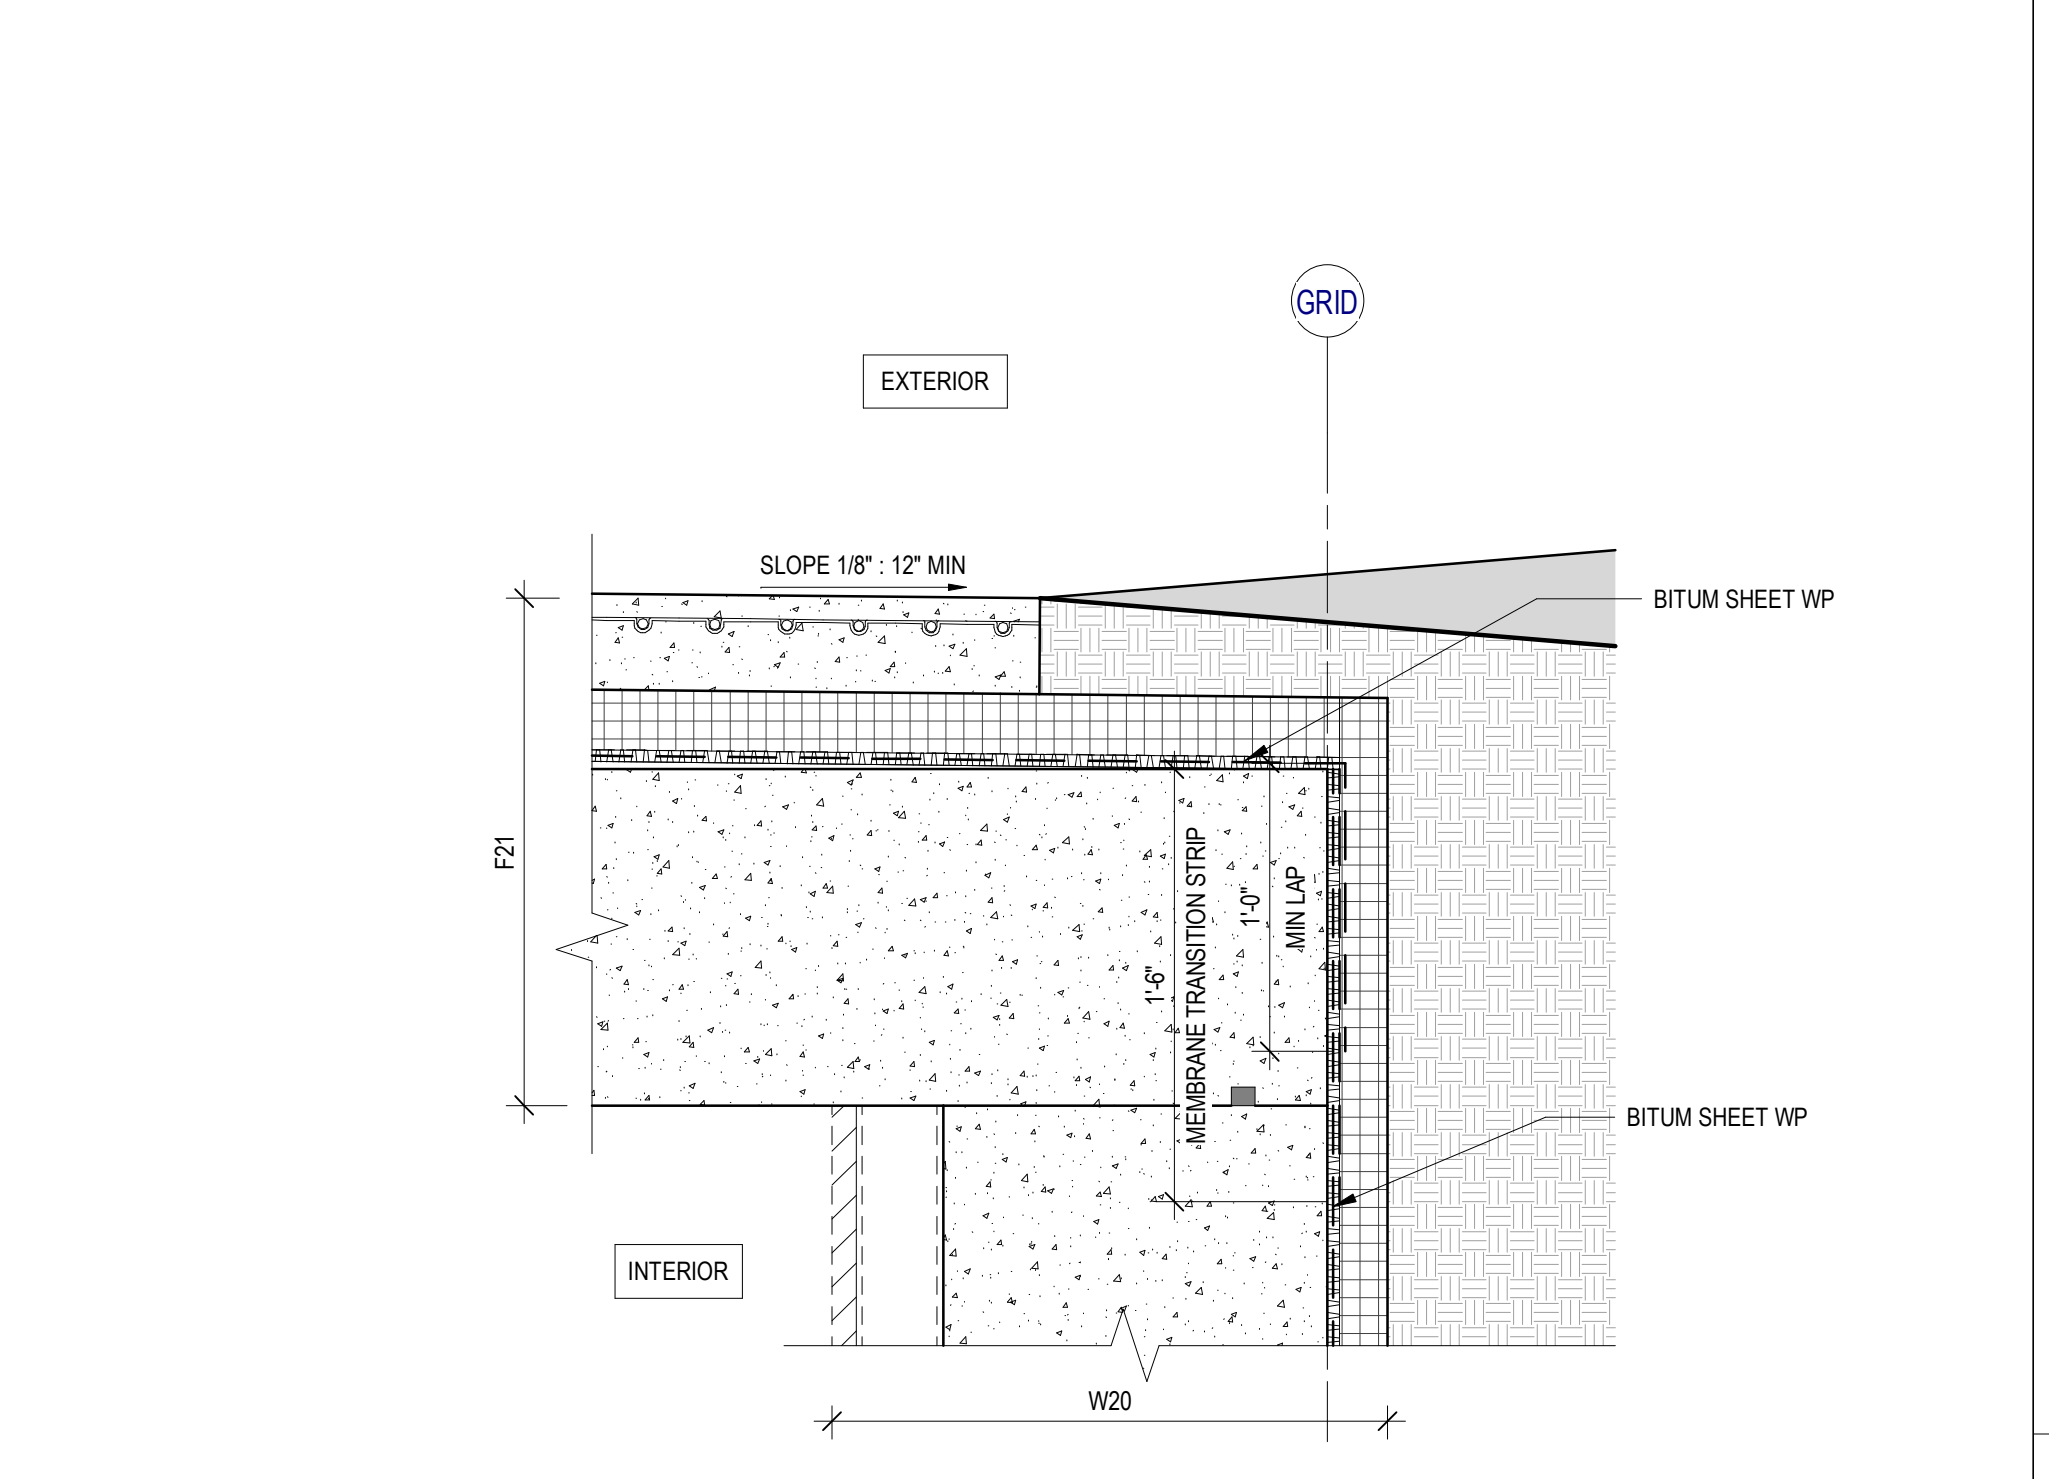

5 DETAIL SECTION - BELOW GRADE TRANSITION @ PATIO
SCALE: 1 1/2" = 1'-0"

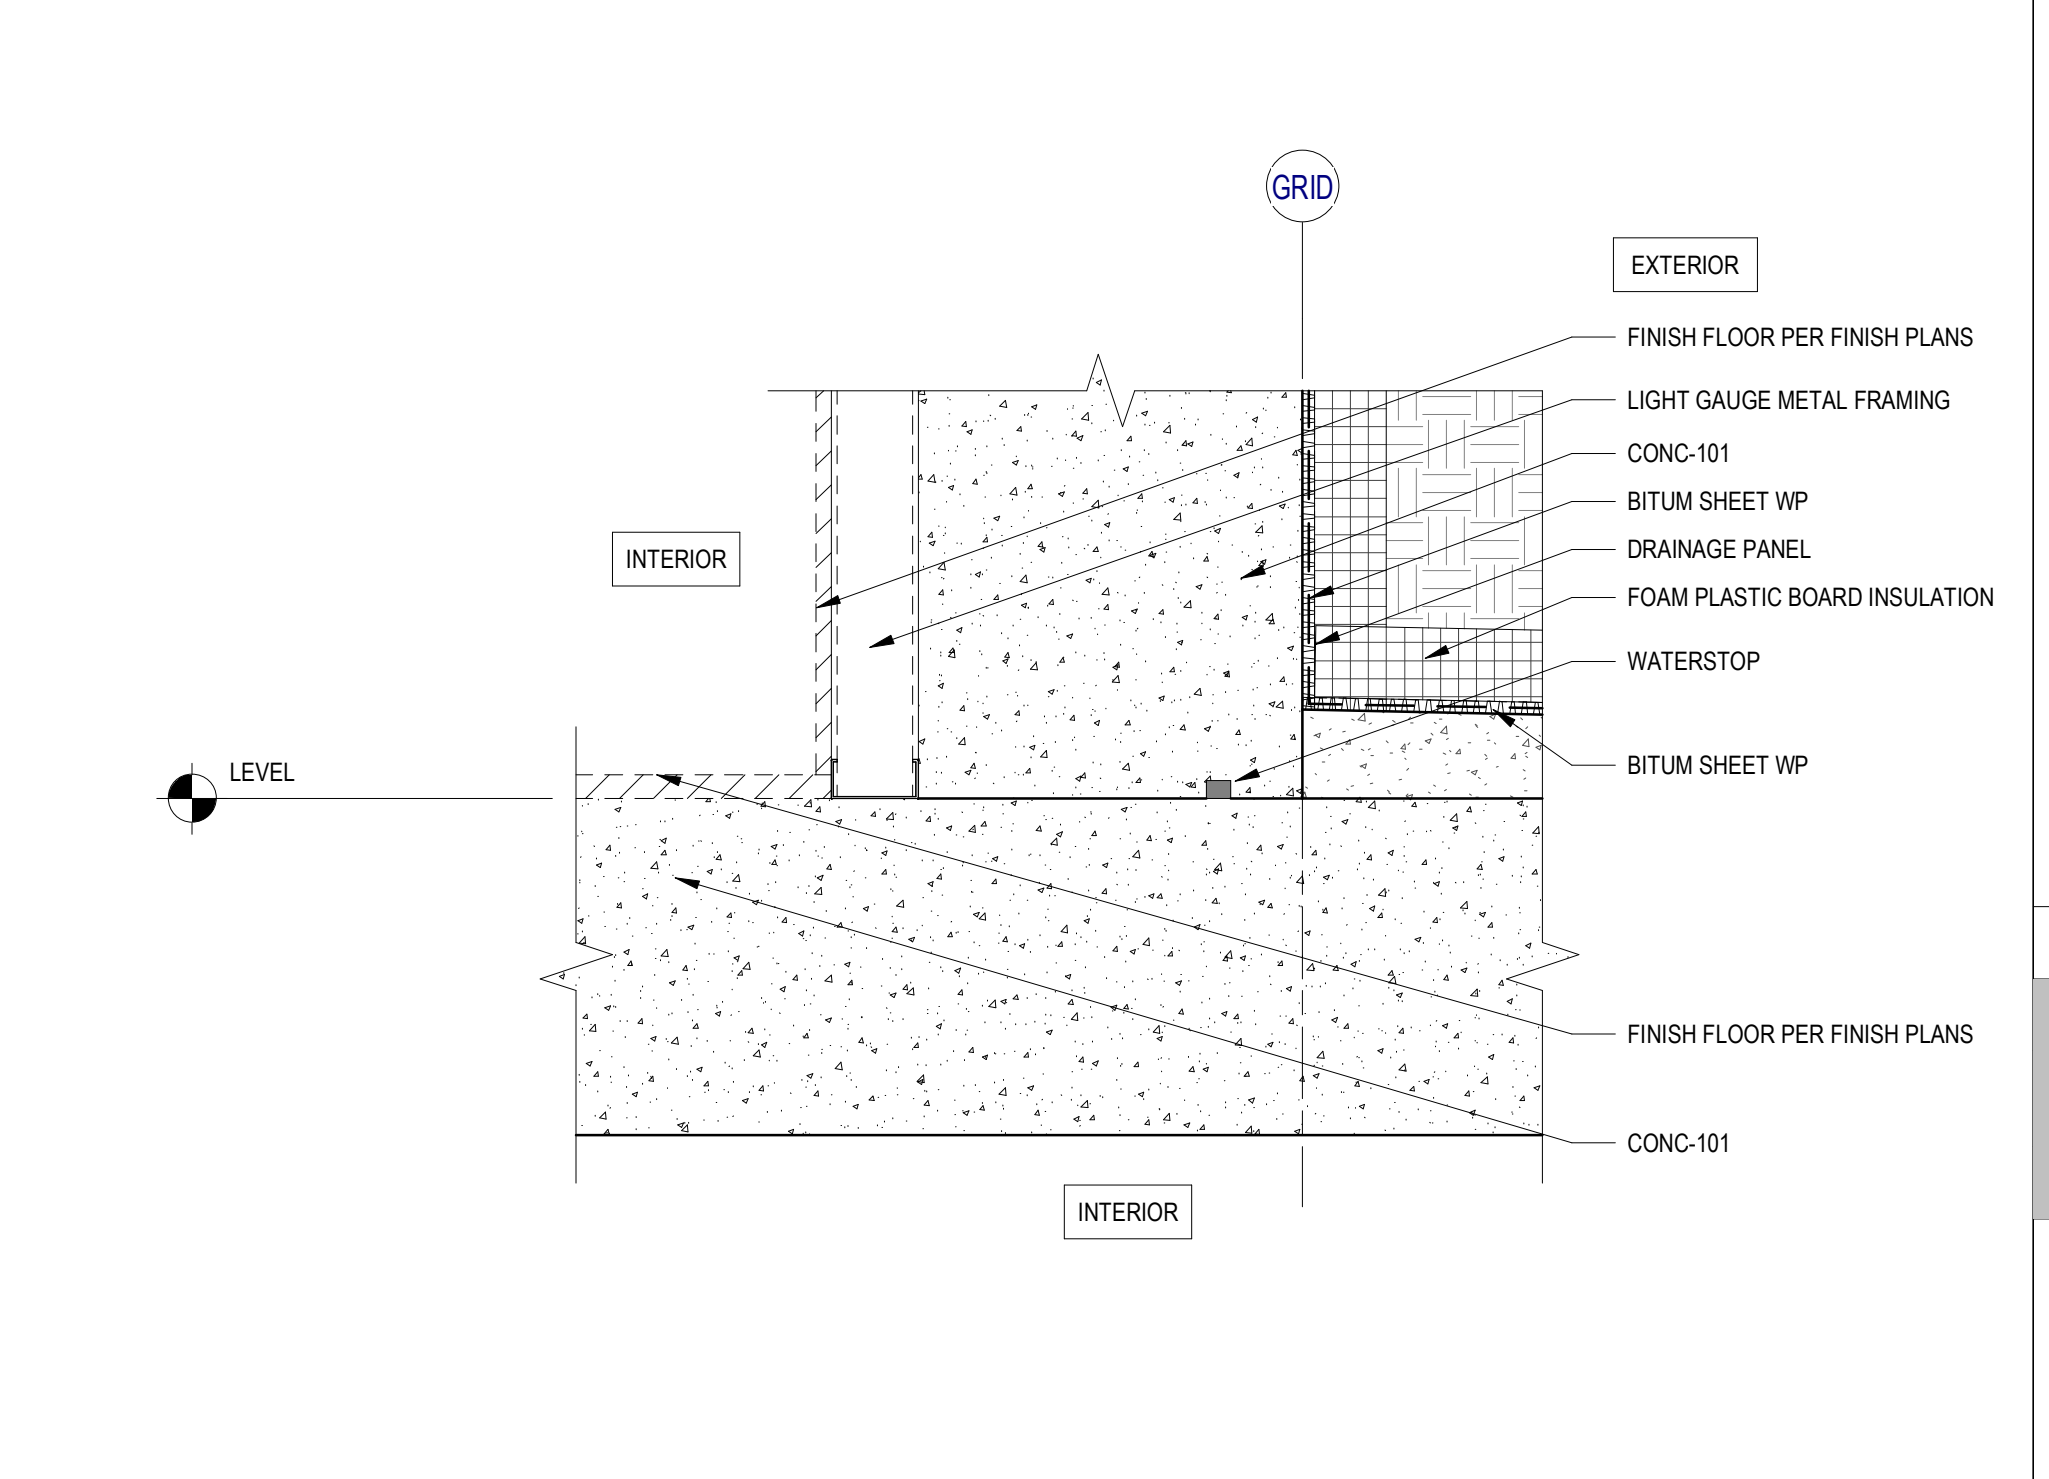

1 DETAIL SECTION - BELOW GRADE TRANSITION @ LEVEL SLAB
SCALE: 1 1/2" = 1'-0"

STATE OF UTAH

THOMAS WALTER KUNDIG

7298177-0301

109 South Jackson S. Suite 600

Seattle, Washington 98104 USA

+1 206 424 9810 oolsonkundig.com

Olson Kundig

SOMMET BLANC

9300 MARSA CAVE

PARK CITY, UT 84060

ASPEN GROUP

Aspen Group USA, LLC

PO Box 980022

Park City, Utah 84098

Pool Consultant

Cloward H2O

2696 N University Ave., Suite 290

Provo, UT 84604

Landscape Architect

EPG Design

6949 South High Tech Drive, Suite 100

Midvale, Utah 84047

Specifications Writer

Friday Group

88 Mainelli Road

Midbury, VT

Code Consultant

Holmes

600 1st Avenue, Suite 200A

Seattle, WA 98104

Fire Protection Engineer

Jensen Hughes

One Research Drive, Suite 305C

Westborough, MA 01581

Vertical Transportation Consultant

Larch Bates

1915 North Creek Parkway, Suite 304

Bothell, WA 98011

Structural Engineer

Magnussen Kiermencic Associates

1301 5th Ave, Suite 3200

Seattle, WA 98101

Lighting Designer

O

319 SE MLK Blvd, Suite 210

Portland, Oregon 97219

Building Envelope Consultant

RDH

2101 N 34th St

Seattle, WA 98103

Accessibility Consultant

Studio Pacifica

2144 Westlake Ave N, Suite F

Seattle, WA 98109

MEP Engineer

WSP USA

1001 Fourth Ave., Suite 3100

Seattle, WA 98154

principal architect TK, KM

project manager TM, JB, SL, MD

drawn by SK, SS, JR, CP, EA

checked by JB

job no. 2052

date 05/31/2024

revisions:

E 08/05/24 ASI 004

C 07/25/24 ASI 002

no. date by

IFC SET 3 OF 3

05/31/2024

EXTERIOR DETAILS - AT GRADE WALLS

A8.02