



1. WHERE WALLS ALONG TO GRID, LOCATE FACE OF STUO OR FACE OF CONCRETE AT GRID, U.N.O.
2. FINISH FLOOR ELEVATION THRUOUT ACROSS LEVEL
3. REFER TO A/D 10 AND 9 FOR ALL DIMENSIONS
4. ALL DIMENSIONS ARE FACE OF CONCRETE AND CENTERLINE OF CONCRETE COLUMN, U.N.O.
5. T/O CURBS 4' F.F., MAXIMUM IF F.A.F., WHERE SLOPE IS SLOPED, U.N.O.
6. MIN. 1% SLOPE TO DRAIN
7. TOP OF CONCRETE SLAB ELEVATIONS PROVIDED FOR REFERENCE, CONTRACTOR SHALL COORDINATE WITH FINISH FLOOR ELEVATIONS PROVIDED ON ARCHITECTURAL PLANS AND ADJUST THEREFOR
8. CEILING HEIGHTS MEASURED FROM TOP OF CONCRETE - SEE SECTIONS
9. COORDINATE WITH ALL OTHER TRADES FOR ALL CONNECTIONS AND DETAILS
10. COORDINATE WITH STRUCTURAL FRAMING PLANS AND SHEAR WALL PLAN, SEE PLANS, DETAILS, AND REINFORCING FOR COLUMNS, BEAMS, SHEAR WALLS, ETC.
11. COORDINATE WITH ELECTRICAL, MECHANICAL, PIPING, POWER, AND DATA REQUIREMENTS
12. COORDINATE WITH MECHANICAL DRAWINGS FOR ALL PLUMBING AND MECHANICAL PENETRATIONS

	SLAB PENETRATION
	SLAB STEP SYMBOL
	SLAB SLOPE SYMBOL
	CONCRETE SLAB - STRUCTURAL
	AREA OF RECESSED SLAB - STRUCTURAL / ARCHITECTURAL
	AREA OF OVERBUILT SLAB - ARCHITECTURAL

 


SUMMIT BLANC
9300 MARSAC AVE
PARK CITY, UT 84060

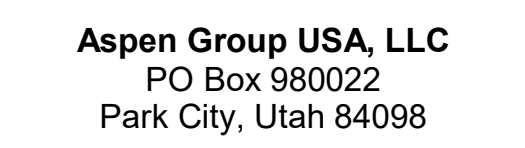




1. WHERE WALLS ALONG TO GRID, LOCATE FACE OF STUO OR FACE OF CONCRETE AT GRID, U.N.O.
2. FINISH FLOOR ELEVATION THRUOUT, ACROSS LEVEL, U.N.O.
3. REFER TO A/D 10 AND A/D 11 FOR WALL ASSEMBLIES
4. ALL DIMENSIONS ARE FACE OF CONCRETE AND CENTERLINE OF CONCRETE, U.N.O.
5. U.S. CURBS 4" F.F., MAXIMUM 6" F.F., WHERE SLOPE IS SLOPED, U.N.O.
6. MIN. 1% SLOPE TO DRAIN
7. TOP OF CONCRETE SLAB ELEVATIONS PROVIDED FOR REFERENCE, CONTRACTOR SHALL COORDINATE WITH FINISH FLOOR ELEVATIONS PROVIDED ON ARCHITECTURAL PLANS AND ADJUST THEREFOR
8. CEILING HEIGHTS MEASURED FROM TOP OF CONCRETE - SEE SECTIONS.
9. COORDINATE WITH ALL OTHER TRADES FOR ALL MECHANICAL, ELECTRICAL AND DETAILS
10. COORDINATE WITH STRUCTURAL FRAMING PLANS AND SHEAR WALLS - SEE PLANS, DETAILS, AND REINFORCING FOR COLUMNS, BEAMS, SHEAR WALLS, ETC.
11. COORDINATE WITH ELECTRICAL, PLUMBING, MECHANICAL, POWER, AND DATA REQUIREMENTS
12. COORDINATE WITH MECHANICAL DRAWINGS FOR ALL PLUMBING AND MECHANICAL PENETRATIONS

	SLAB PENETRATION
	SLAB STEP SYMBOL
	SLAB SLOPE SYMBOL
	CONCRETE SLAB - STRUCTURAL
	AREA OF RECESSED SLAB - STRUCTURAL / ARCHITECTURAL
	AREA OF OVERBUILT SLAB - ARCHITECTURAL

 

SUMMIT BLANC
9300 MARSAC AVE
PARK CITY, UT 84060

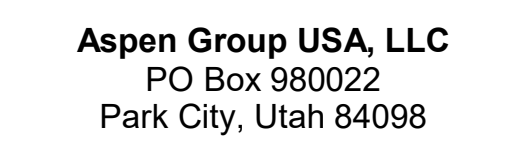


MEP Engineer
WSP USA
1001 Fourth Ave., Suite 3100
Seattle, WA 98154

05/31/2024


A2.1A.02



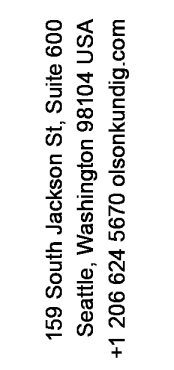

Olson Kundig

SOMMEI BLANC
9300 MARSAC AVE
PARK CITY, UT 84060

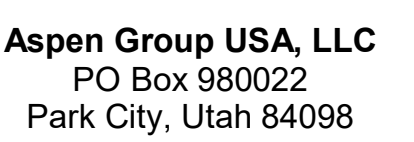

Pool Consultant
Cloward H2O
2696 N University Ave, Suite 290
Provo, UT 84604

Landscape Architect
EPG Design
6949 South High Tech Drive, Suite 100
Midvale, Utah 84047

Specifications Writer
Friday Group
88 Mainelli Road
Middlebury, VT

Code Consultant
Holmes
600 1st Avenue, Suite 200A
Seattle, WA 98104

Fire Protection Engineer
Jensen Hughes
One Research Drive, Suite 305C
Westborough, MA 01581

Vertical Transportation Consultant
Lerch Bates
19515 North Creek Parkway, Suite 304
Bothell, WA 98011

Structural Engineer
Magnusson Klemencic Associates
1301 5th Ave, Suite 3200
Seattle, WA 98101

Lighting Designer
O-
1319 SE MILK Blvd, Suite 210
Portland, Oregon 97219

Building Envelope Consultant
RDH
2101 N 34th St
Seattle, WA 98103

Accessibility Consultant
Studio Pacifica
2144 Westlake Ave N, Suite F
Seattle, WA 98109

MEP Engineer
WSP USA
1001 Fourth Ave., Suite 3100
Seattle, WA 98154

principal architect TK, KM
project manager TM, JB, SL, MD
drawn by SK, SS, JR, CP, EA,
JF, BD

checked by JB
job no. 20062
date 05/31/2024

revisions:

[illegible]

E 08/16/24		ASI 004
no.	date	by

IFC SET 3 OF 3


05/31/2024

CONCRETE PLAN -
TOWER A - LVL P2 SPLI
SLAB


A2.1A.03

1. WHERE WALLS ALONG TO GRID, LOCATE FACE OF STUO OR FACE OF CONCRETE AT GRID, U.N.O.
2. FINISH FLOOR ELEVATION THRUOUT, ACROSS LEVEL, U.N.O.
3. REFER TO A/D 10 AND A/D 11 FOR FINISH ASSEMBLIES
4. ALL DIMENSIONS ARE FACE OF CONCRETE AND CENTERLINE OF CONCRETE, U.N.O.
5. U.S. CURBS 4" F.F., MAXIMUM 6" F.F., WHERE SLOPE IS SLOPED, U.N.O.
6. MIN. 1% SLOPE TO DRAIN
7. TOP OF CONCRETE SLAB ELEVATIONS PROVIDED FOR REFERENCE, CONTRACTOR SHALL COORDINATE WITH FINISH FLOOR ELEVATIONS PROVIDED ON ARCHITECTURAL PLANS AND ADJUST THEREFOR
8. CEILING HEIGHTS MEASURED FROM TOP OF CONCRETE - SEE SECTIONS
9. COORDINATE WITH ALL OTHERS FOR FINISH, MATERIALS, FINISHES, DETAILS AND DETAILS
10. COORDINATE WITH STRUCTURAL, FRAMING PLANS AND SHEAR WALLS - SEE PLANS, DETAILS, AND REINFORCING FOR COLUMNS, BEAMS, SHEAR WALLS, ETC.
11. COORDINATE WITH ELECTRICAL, MECHANICAL, PLUMBING, POWER, AND DATA REQUIREMENTS
12. COORDINATE WITH MECHANICAL DRAWINGS FOR ALL PLUMBING AND MECHANICAL PENETRATIONS

	SLAB PENETRATION
	SLAB STEP SYMBOL
	SLAB SLOPE SYMBOL
	CONCRETE SLAB - STRUCTURAL
	AREA OF RECESSED SLAB - STRUCTURAL / ARCHITECTURAL
	AREA OF OVERSLUMP SLAB - ARCHITECTURAL


 


SUMMIT BLANC
9300 MARSAC AVE
PARK CITY, UT 84060

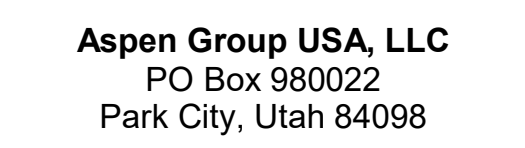


MEP Engineer
WSP USA
1001 Fourth Ave., Suite 3100
Seattle, WA 98154

A2.1A.11

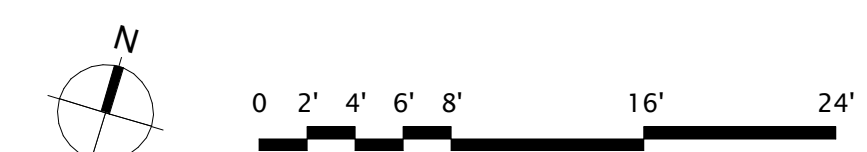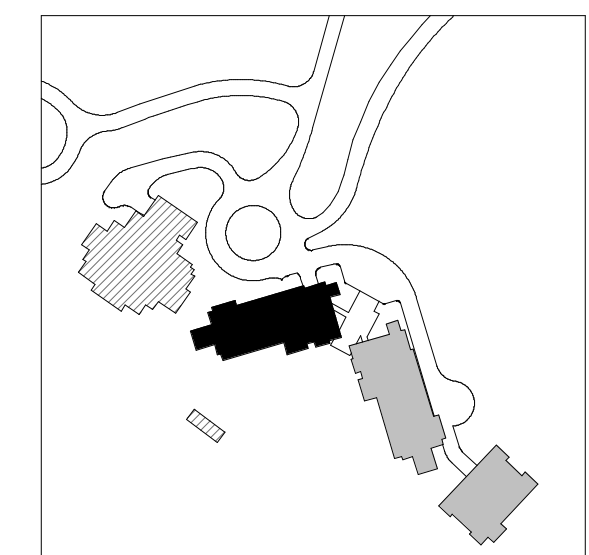


1. WHERE WALLS ALIGN TO GRID, LOCATE FACE OF STUD OR FACE OF CONCRETE AT GRID, U.N.O.
2. FINISH FLOOR ELEVATION TO TOP OF CONCRETE SLAB.
3. REFER TO A.D. AND A.C. FOR ALL DIMENSIONS AND ASSEMBLIES.
4. ALL DIMENSIONS ARE TO FACE OF CONCRETE AND CENTERLINE OF CONCRETE CUMULUM, U.N.O.
5. TO CURBS 4" A.F.F. MAXIMUM OF A.F.F., WHERE SLAB IS SLOPED, U.N.O.
6. MIN. 1% SLOPE TO DRAINAGE.
7. TOP OF CONCRETE SLAB ELEVATIONS PROVIDED FOR REFERENCE. CONTRACTOR SHALL COORDINATE WITH ALL FLOOR ELEVATIONS PROVIDED ON ARCHITECTURAL PLANS AND ADJUST CONCRETE SLAB ELEVATIONS AS NECESSARY.
8. CEILING HEIGHTS MEASURED FROM TOP OF CONCRETE - SEE SECTIONS.
9. COORDINATE WITH ALL MECHANICAL, ELECTRICAL, AND PLUMBING DETAILS.
10. COORDINATE WITH STRUCTURAL FRAMING PLANS AND SHEAR WALL PLANS FOR SIZE, DETAILS, AND REINFORCING FOR COLUMNS, BEAMS, SHEAR WALLS, ETC.
11. COORDINATE WITH ALL ELECTRICAL, MECHANICAL, POWER, AND DATA REQUIREMENTS.
12. COORDINATE WITH MECHANICAL DRAWINGS FOR ALL PLUMBING AND MECHANICAL PENETRATIONS.

	SLAB PENETRATION
	SLAB STEP SYMBOL
	SLAB SLOPE SYMBOL
	CONCRETE SLAB - STRUCTURAL
	AREA OF RECESSED SLAB - STRUCTURAL / ARCHITECTURAL
	AREA OF OVERBUILT SLAB - ARCHITECTURAL

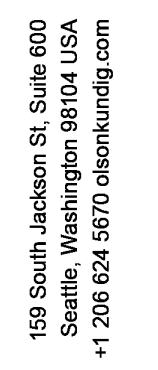

SUMMIT BLANC
9300 MARSAC AVE
PARK CITY, UT 84060

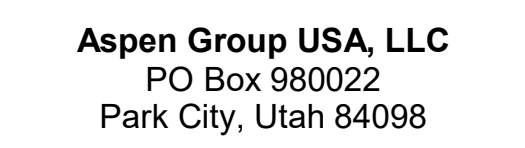

principal architect TK, KM

revisions:




A2.IAB.0




1. WHERE WALLS ALONG TO GRID, LOCATE FACE OF STUO OR FACE OF CONCRETE AT GRID, U.N.O.
2. FINISH FLOOR ELEVATION THRUOUT, ACROSS LEVEL, U.N.O.
3. REFER TO A/D 10 AND 11 FOR WALL ASSEMBLIES
4. ALL DIMENSIONS ARE FACE OF CONCRETE AND CENTERLINE OF CONCRETE, U.N.O.
5. U.S. 2, CURBS 4" F.F., MAXIMUM 6" F.F., WHERE SLOPE IS SLOPED, U.N.O.
6. MIN. 1% SLOPE TO DRAIN
7. TOP OF CONCRETE SLAB ELEVATIONS PROVIDED FOR REFERENCE, CONTRACTOR SHALL COORDINATE WITH FINISH FLOOR ELEVATIONS PROVIDED ON ARCHITECTURAL PLANS AND ADJUST THEREFOR
8. CEILING HEIGHTS MEASURED FROM TOP OF CONCRETE - SEE SECTIONS.
9. COORDINATE WITH ALL OTHER TRADES FOR ALL MECHANICAL, ELECTRICAL AND DETAILS
10. COORDINATE WITH STRUCTURAL, FRAMING PLANS AND SHEAR WALLS - SEE PLANS, DETAILS, AND REINFORCING FOR COLUMNS, BEAMS, SHEAR WALLS, ETC.
11. COORDINATE WITH ELECTRICAL, PLUMBING, MECHANICAL, POWER, AND DATA REQUIREMENTS
12. COORDINATE WITH MECHANICAL DRAWINGS FOR ALL PLUMBING AND MECHANICAL PENETRATIONS

	SLAB PENETRATION
	SLAB STEP SYMBOL
	SLAB SLOPE SYMBOL
	CONCRETE SLAB - STRUCTURAL
	AREA OF RECESSED SLAB - STRUCTURAL / ARCHITECTURAL
	AREA OF OVERSLUMP SLAB - ARCHITECTURAL

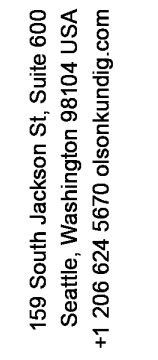



SUMMIT BLANC
9300 MARSAC AVE
PARK CITY, UT 84060

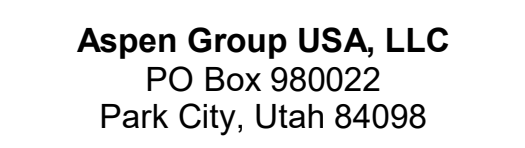

MEP Engineer
WSP USA
1001 Fourth Ave., Suite 3100
Seattle, WA 98154


A2.1B.02

 

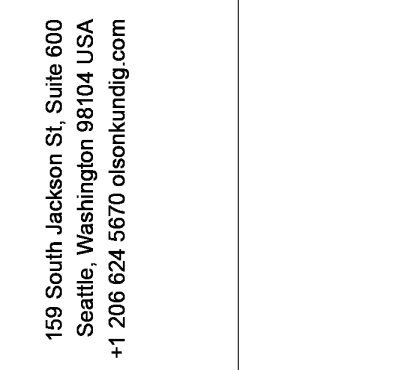

Olson Kundig

SOMMET BLANC
9300 MARSAC AVE.
... ..

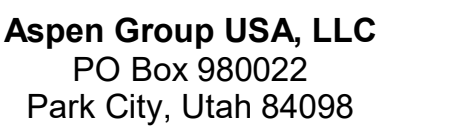

USA
Fourth Ave., Suite 3100
Seattle, WA 98154

visions:

08/16/24	ASI 004
date	by


IFC SET 3 OF 3
05/31/2024

CONCRETE PLAN -
POWER B - LVL P2 SPLIT
LAB




1. WHERE WALLS ALIGN TO GRID, LOCATE FACE OF STUO OR FACE OF CONCRETE AT GRID, U.N.O.
2. FINISH FLOOR ELEVATION THRUOUT CROSS LEVEL, U.N.O.
3. REFER TO A0, D0 AND A1 FOR ALL DIMENSIONS
4. ALL DIMENSIONS ARE FACE OF CONCRETE AND CENTERLINE OF CONCRETE COLUMN, U.N.O.
5. T.O. CURBS 4' A.F.F., MAXIMUM IF A.F.F., WHERE SLOPE IS SLOPED, U.N.O.
6. MIN. 1% SLOPE TO DRAIN
7. TOP OF CONCRETE SLAB ELEVATIONS PROVIDED FOR REFERENCE; CONTRACTOR SHALL COORDINATE WITH FINISH FLOOR ELEVATIONS PROVIDED ON ARCHITECTURAL PLANS AND ADJUST THEREAS
8. CEILING HEIGHTS MEASURED FROM TOP OF CONCRETE - SEE SECTIONS.
9. COORDINATE WITH ALL OTHER TRADES FOR THE LOCATION OF PIPING, DUCTS AND DETAILS
10. COORDINATE WITH STRUCTURAL FRAMING PLANS AND SHEAR WALL PLAN, SEE PLANS, DETAILS, AND REINFORCING FOR COLUMNS, BEAMS, SHEAR WALLS, ETC.
11. COORDINATE WITH ELECTRICAL, MECHANICAL, PLUMBING, POWER, AND DATA REQUIREMENTS
12. COORDINATE WITH MECHANICAL DRAWINGS FOR ALL PLUMBING AND MECHANICAL PENETRATIONS

	SLAB PENETRATION
	SLAB STEP SYMBOL
	SLAB SLOPE SYMBOL
	CONCRETE SLAB - STRUCTURAL
	AREA OF RECESSED SLAB - STRUCTURAL / ARCHITECTURAL
	AREA OF OVERSLUMP SLAB - ARCHITECTURAL

 



SUMMET BLANC
9300 MARSAC AVE
PARK CITY, UT 84060

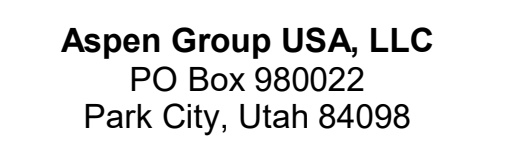


TV KM

CONCRETE PLAN -


A2.1B.04

 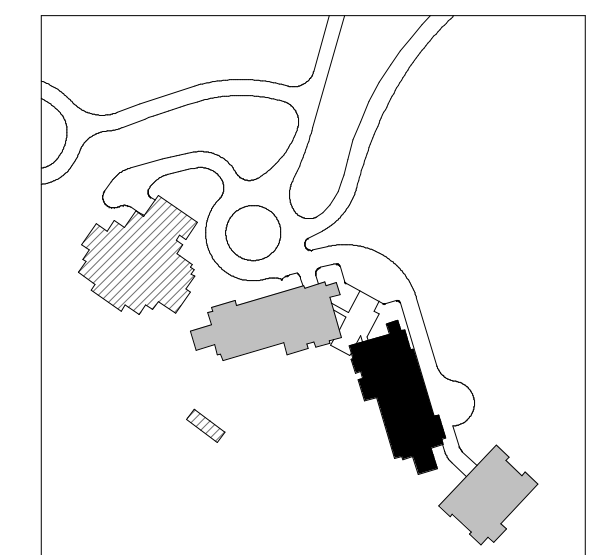

1. DIMENSIONS ARE TO FACE OF STUD OF EXTERIOR WALLS, CORRIDOR WALLS & INTERIOR WALLS. UNO
2. DIMENSIONS ARE TO CENTERLINE OF DEMISING WALLS. UNO
3. ALL EXPOSED STRUCTURAL STEEL, TO RECEIVE 1 HR INTUMESCENT PAINTING. UNO
4. ALL EXTERIOR WALLS, FRAMES TO BE CAST BACK SIPS FROM FACE OF CONCRETE TO ALLOW FOR FLUSH ALIGNMENT OF SHEATHING TO EDGE OF SLAB. UNO
5. CASEWORK DIMENSIONS ARE TO FACE OF FINISH. UNO
6. SEE SHEETS A4.10 AND A4.11 FOR DETAILS. UNO
7. ALL CORRIDOR WALLS ARE TYPE E6. UNO
8. ALL DEMISING WALLS ARE TYPE J6. UNO
9. ALL INTERIOR PARTITIONS ARE TYPE A6. UNO
10. ALL FURRING AROUND CONCRETE STRUCTURAL COLUMNS TYPE G1. UNO
11. ALL VENT SHAFT WALLS ARE TYPE K4. UNO
12. REFER TO LIFE SAFETY PLANS A0.30 - A0.34 FOR FULL EXTENT OF FIRE RATED WALLS. UNO
13. UNIT PLAN LAYOUTS ON SHEETS A4.24 - A4.26
14. ALL OWNER PARKING STALLS SHALL INCLUDE EV INFRASTRUCTURE. UNO
15. REFER TO SHEET A0.08 FOR ANSI TYPE B ACCESSIBILITY REQUIREMENTS. UNO
16. REFER TO SHEET A0.09 FOR ANSI TYPE A ACCESSIBILITY REQUIREMENTS. UNO
17. REFER TO SHEET A0.09 FOR ADA TYPE 2 SPACE ACCESSIBILITY REQUIREMENTS. UNO
18. ALL MECHANICAL EQUIPMENT LOCATED WITHIN ELEVATOR/MECHANICAL EQUIPMENT ENCLOSURE. UNO

 

SOMMET BLANC
9300 MARSAC AVE

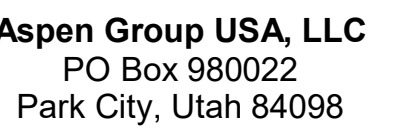

EP Engineer
SP USA
101 Fourth Ave., Suite 3100
Seattle, WA 98154

revisions:

[illegible]


E 08/16/24	ASI 004
04/26/24	PLANNING REVIEW RESPONSE #1

no.	date	by
-----	------	----

FC SET 3 OF 3
05/31/2024

LAN - TOWER A - LVL
2


A2.2A.02

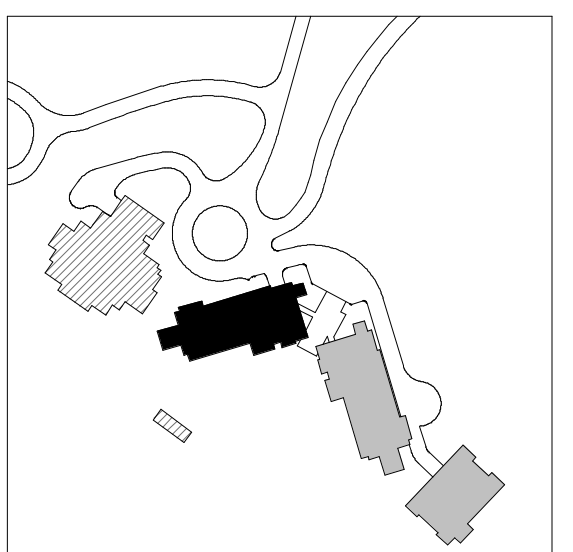

1 TOWER A - LEVEL P2
SCALE: 1/8" = 1'-0"

PLAN GENERAL NOTES

1. DIMENSIONS ARE TO FACE OF STUD OF EXTERIOR WALLS, CORRIDOR WALLS & INTERIOR WALLS, UNO.
2. DIMENSIONS ARE TO CENTERLINE OF DEMISING WALLS, UNO.
3. ALL EXPOSED STRUCTURAL STEEL TO RECEIVE 1 HR INTUMESCENT PAINTING, UNO.
4. AT FRAMED EXTERIOR WALLS, FRAMING TO BE SET BACK 5/8" FROM FACE OF CONCRETE TO ALLOW FOR FLUSH ALIGNMENT OF SHEATHING TO EDGE OF SLAB, UNO.
5. CASEWORK DIMENSIONS ARE TO FACE OF FINISH, UNO.
6. SEE SHEETS A0.10 AND A0.11 FOR ASSEMBLIES.
7. ALL CORRIDOR WALLS ARE TYPE E6, UNO.
8. ALL DEMISING WALLS ARE TYPE J6, UNO.
9. ALL INTERIOR PARTITIONS ARE TYPE A6, UNO.
10. ALL FURRING AROUND CONCRETE STRUCTURAL COLUMNS TYPE G1, UNO.
11. ALL VENT SHAFT WALLS ARE TYPE K4, UNO.
12. REFER TO LIFE SAFETY PLANS A0.30 - A0.34 FOR FULL EXTENT OF FIRE RATED WALLS.
13. UNIT PLAN LAYOUTS ON SHEETS A2.4A - A2.4R.
14. ALL OWNER PARKING STALLS SHALL INCLUDE EV INFRASTRUCTURE.
15. REFER TO SHEET A0.08 FOR ANSI TYPE B ACCESSIBILITY REQUIREMENTS.
17. REFER TO SHEET A0.06 FOR ADA PUBLIC SPACE ACCESSIBILITY REQUIREMENTS.
18. ALL MECHANICAL EQUIPMENT LOCATED WITHIN ELEVATOR/MECHANICAL EQUIPMENT ENCLOSURE.

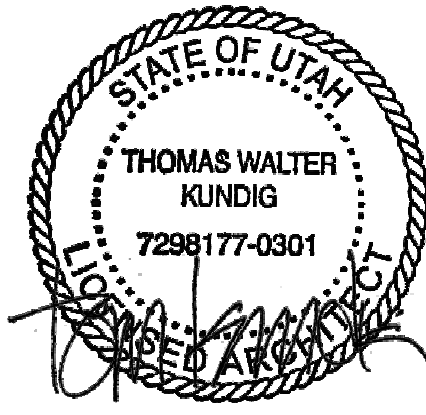

109 South Jackson St., Suite 600
Seattle, Washington 98104 USA
+1 206 458 1600
info@olsonkundig.com

Olson Kundig

SOMMET BLANC
9300 MARSA CAYE
PARK CITY, UT 84060



Aspen Group USA, LLC
PO Box 980022
Park City, Utah 84098

Pool Consultant
Cloward H2O
2696 N University Ave., Suite 250
Provo, UT 84604

Landscape Architect
EPG Design
6040 South High Tech Drive, Suite 100
Midvale, Utah 84047

Specifications Writer
Friday Group
88 Mainelli Road
Middlebury, VT

Code Consultant
Holmes
600 1st Avenue, Suite 200A
Seattle, WA 98104

Fire Protection Engineer
Jensen Hughes
One Research Drive, Suite 305C
Westborough, MA 01581

Vertical Transportation Consultant
Lerch Bates
1915 North Creek Parkway, Suite 304
Bothell, WA 98011

Structural Engineer
Magnusson Klemencic Associates
1301 5th Ave., Suite 3200
Seattle, WA 98101

Lighting Designer
O
319 SE MLK Blvd., Suite 210
Portland, Oregon 97219

Building Envelope Consultant
RDH
2101 N 34th St
Seattle, WA 98103

Accessibility Consultant
Studio Pacifica
2144 Westlake Ave N, Suite F
Seattle, WA 98109

MEP Engineer
WSP USA
1001 Fourth Ave., Suite 3100
Seattle, WA 98154

principal architect: TK, KM
project manager: TM, JB, SL, MD
drawn by: SK, SS, JR, CP, EA
checked by: JB
date: 05/31/2024


revisions:
1. 08/19/24 ASL/DM
04/26/24 PLANNING REVIEW
RESPONSE #1

no. date by



IFC SET 3 OF 3
05/31/2024


PLAN - TOWER B - LVL
P2

A2.2B.02

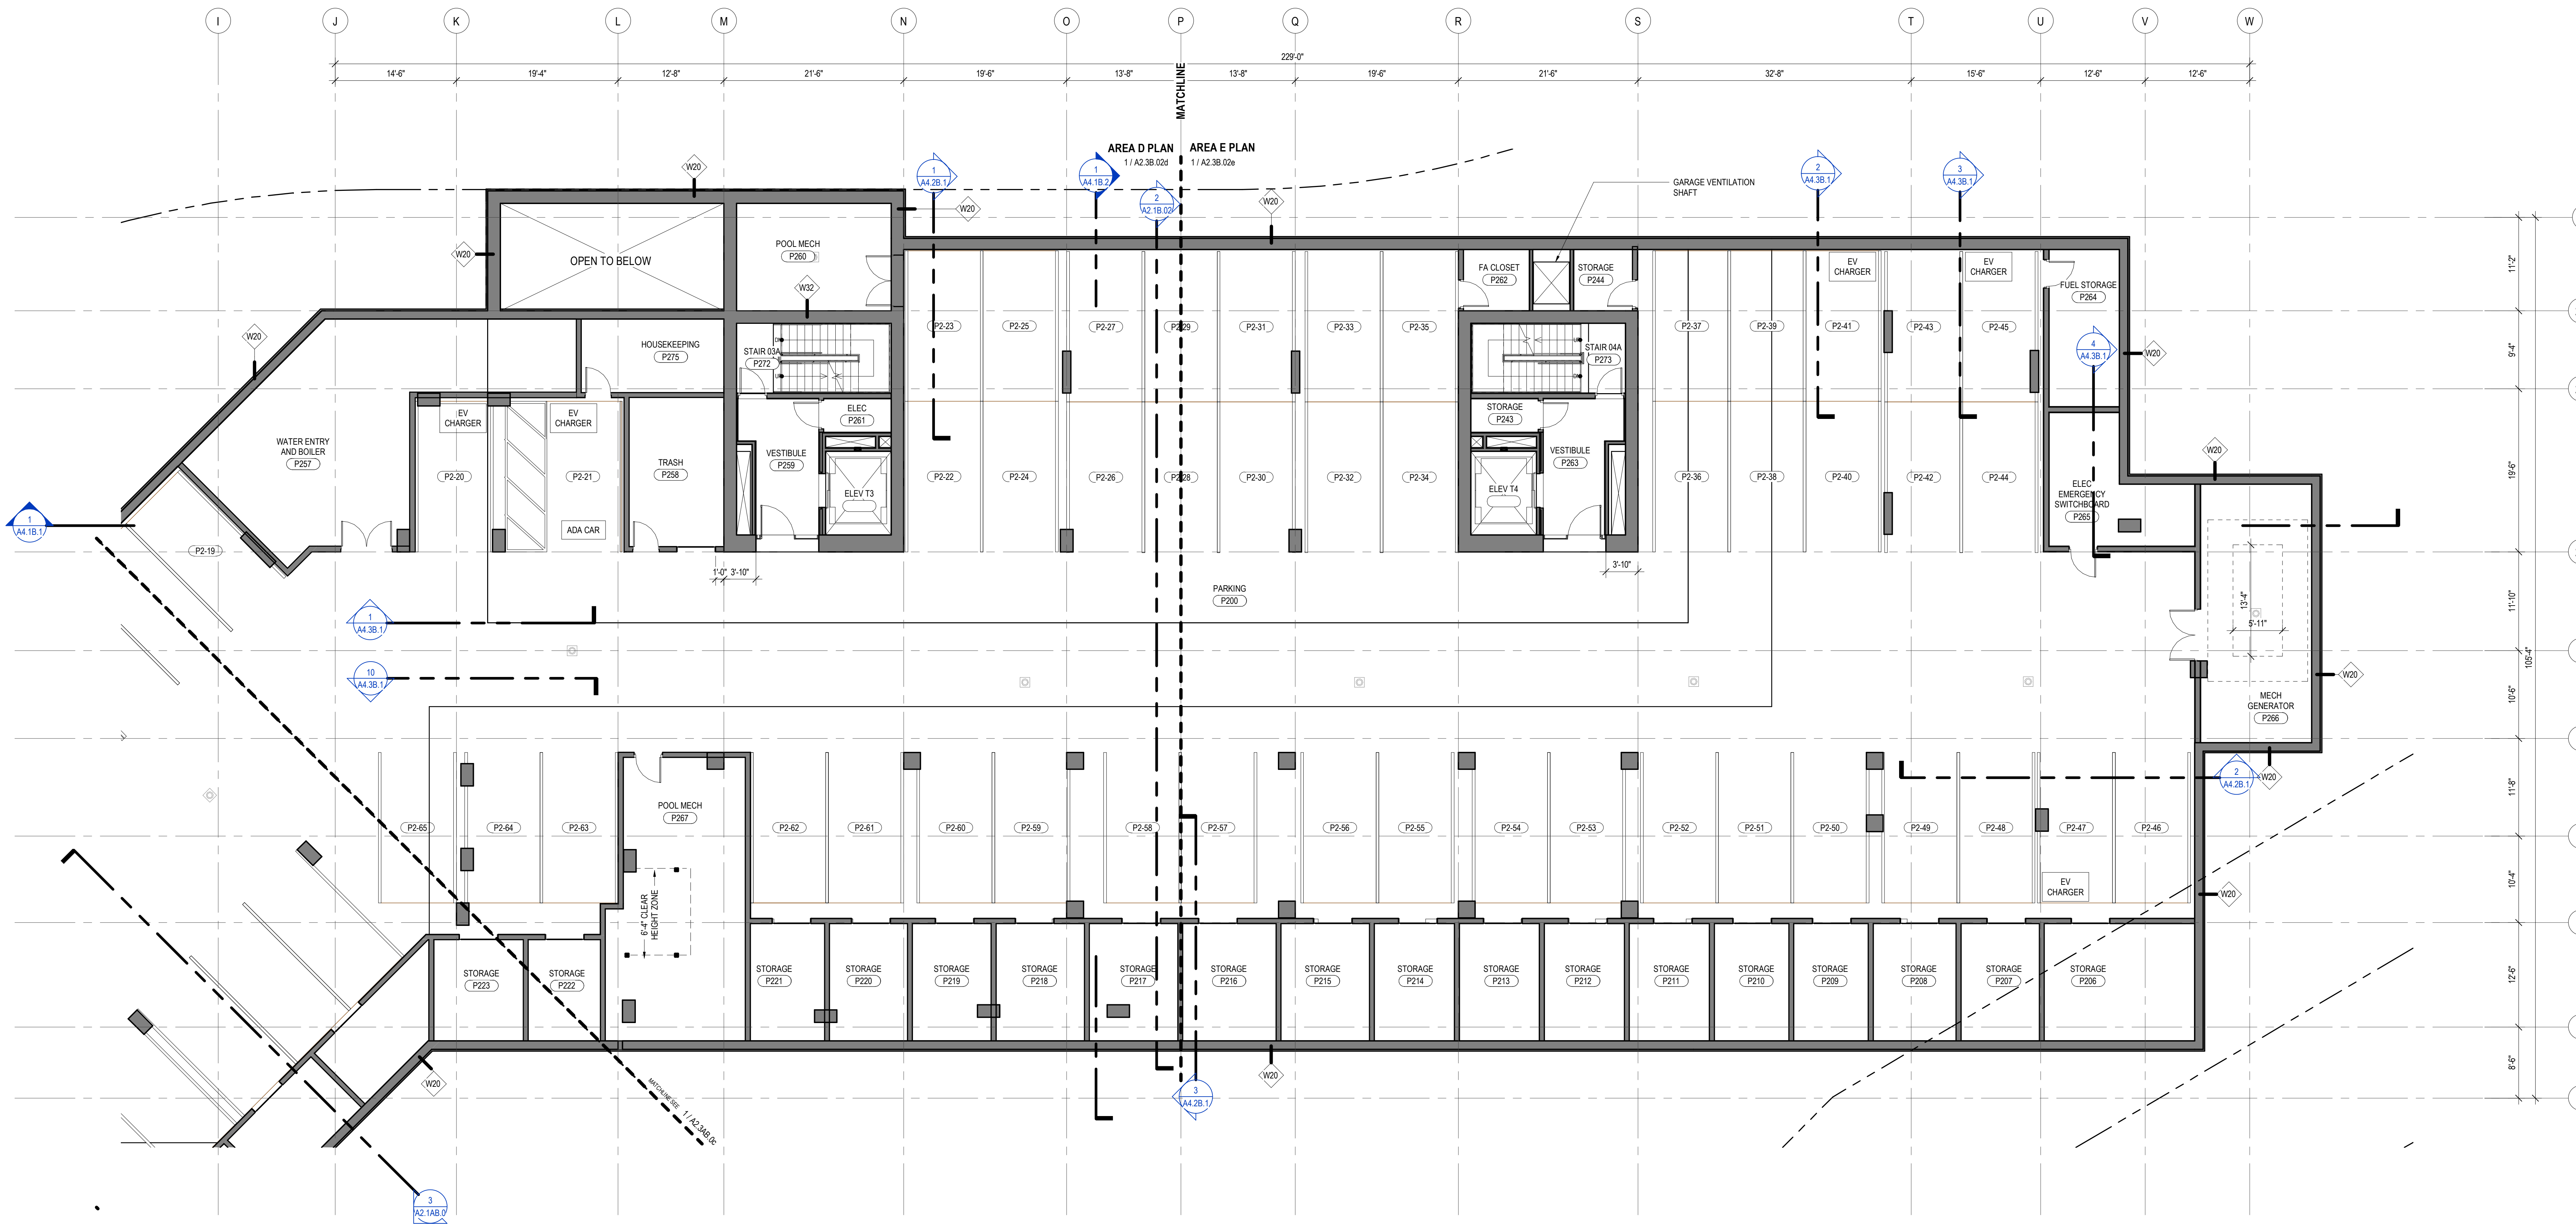


1 TOWER B - LEVEL P2
SCALE: 1/8" = 1'-0"

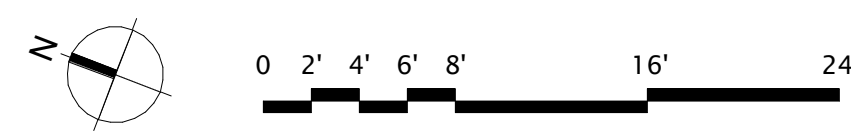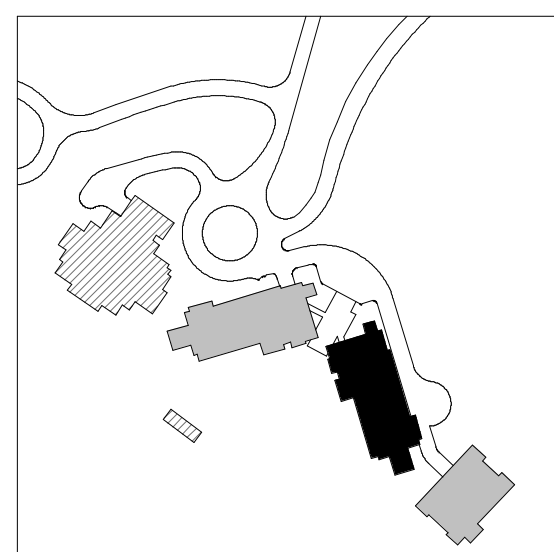

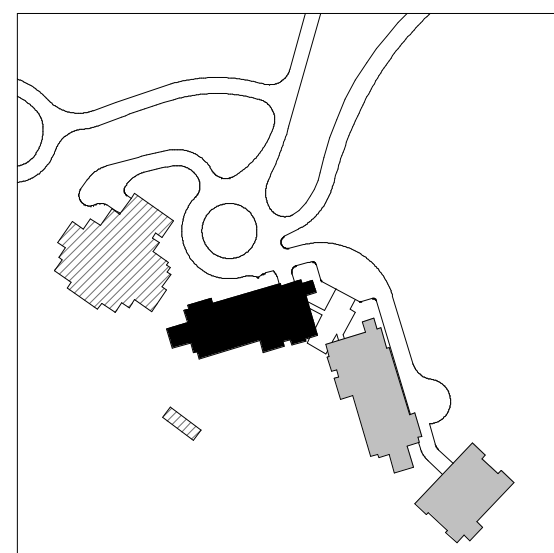


A2.3A.02

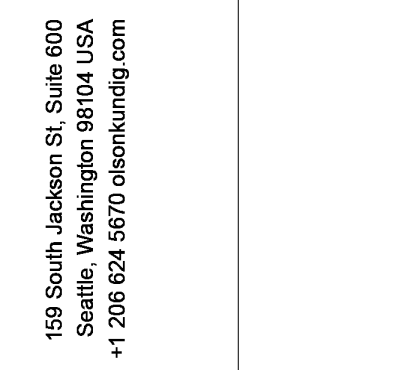

Olson Kundig

SOMMET BLANC
9300 MARSAC AVE.
... ..

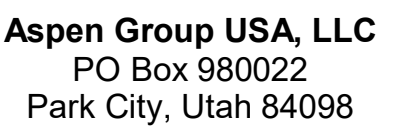

Consultant
Edward H20
1 N University Ave, Suite 290
Provo, UT 84604

Design
1 South High Tech Drive, Suite 100
Salt Lake City, Utah 84047

Pay Group
Mainelli Road
Lebanon, VT

1st Avenue, Suite 200A
Seattle, WA 98104

Protection Engineer
Ken Hughes
Research Drive, Suite 305C
Barnstable, MA 01581

John Bates
5 North Creek Parkway, Suite 304
Ell, WA 98011

musson Klemencic Associates
5th Ave, Suite 3200
Seattle, WA 98101

SE MILK Blvd, Suite 210
and, Oregon 97219

N 34th St
Seattle, WA 98103

Radio Pacifica
1 Westlake Ave N, Suite F
Seattle, WA 98109

USA
Fourth Ave., Suite 3100
Seattle, WA 98154

principal architect TK, KM
project manager TM, JB, SL, MD
drawn by SK, SS, JR, CP, EA,
JF, BD

checked by Checker
job no. 20362
date 05/31/2024

visions:

08/16/24	ASI 004
07/26/24	ASI 002







11/11/2019

IFC SET 3 OF 3
05/31/2024

CONNECTOR

A4 3BC 1



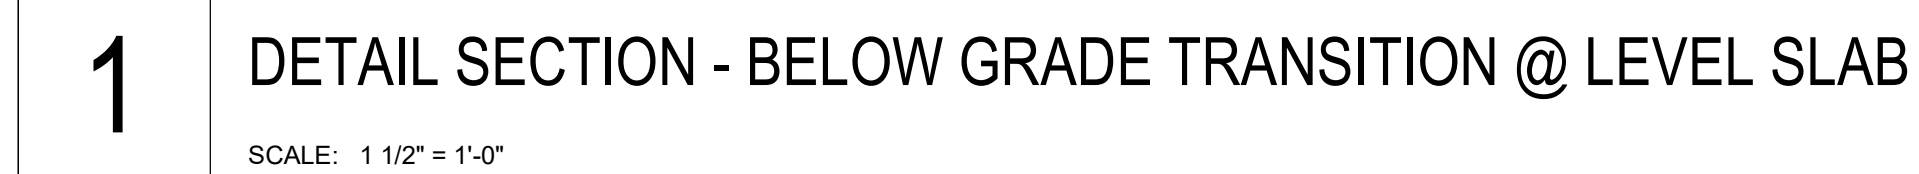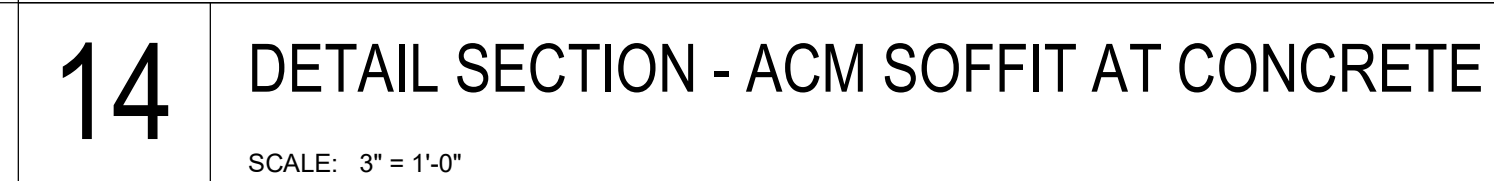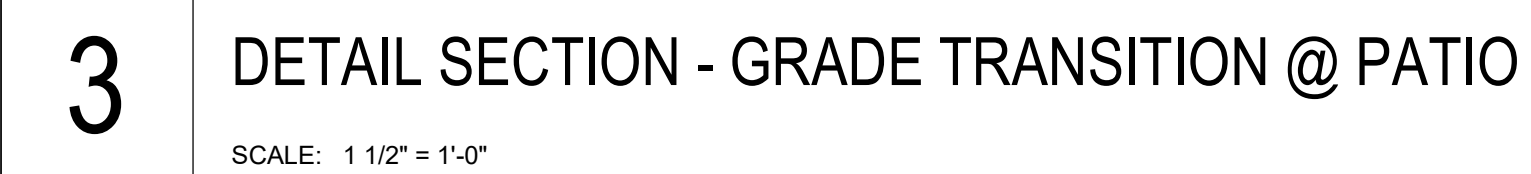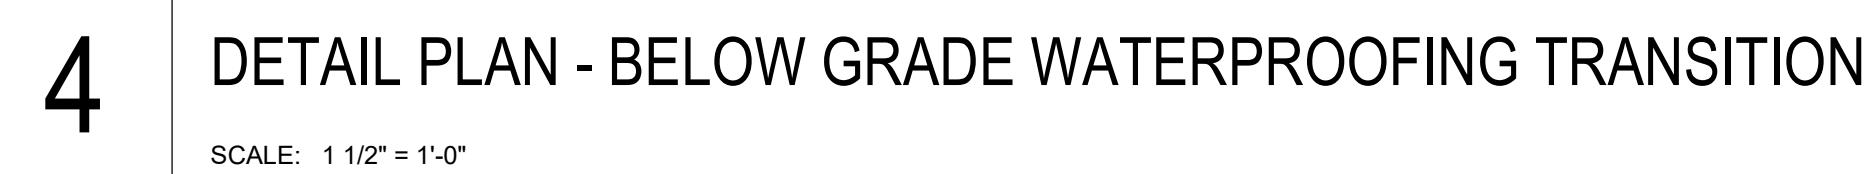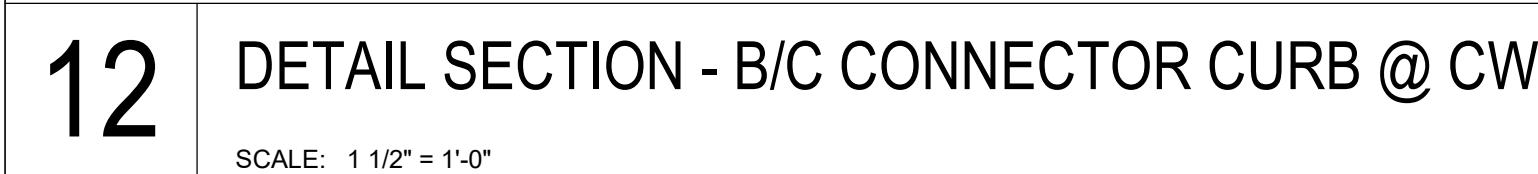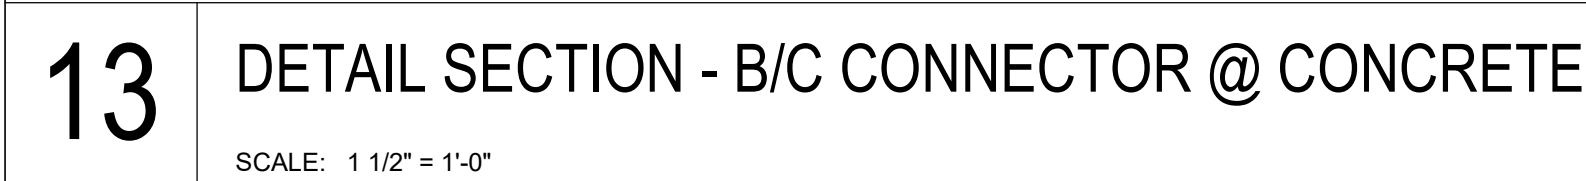

A8.02