




1. WHERE WALLS ALIGN TO GRID, LOCATE FACE OF STUO OR FACE OF CONCRETE AT GRID, U.N.O.
2. FINISH FLOOR ELEVATION THRUOUT, ACROSS LEVEL, U.N.O.
3. REFER TO A/D 10.0 AND 11.0 FOR FINISH ASSEMBLIES
4. ALL DIMENSIONS ARE FACE OF CONCRETE AND CENTERLINE OF CONCRETE, U.N.O.
5. U.N.O. CURBS 4" F.F., MAXIMUM 6" F.F., WHERE SLOPE IS SLOPED, U.N.O.
6. MIN. 1% SLOPE TO DRAIN
7. TOP OF CONCRETE SLAB ELEVATIONS PROVIDED FOR REFERENCE. CONTRACTOR SHALL COORDINATE WITH FINISH FLOOR ELEVATIONS PROVIDED ON ARCHITECTURAL PLANS AND ADJUST THEREFOR.
8. CEILING HEIGHTS MEASURED FROM TOP OF CONCRETE - SEE SECTIONS.
9. COORDINATE WITH ALL OTHER TRADES FOR ELEVATIONS, FINISHES AND DETAILS.
10. COORDINATE WITH STRUCTURAL, FRAMING PLANS AND SHEAR WALLS FOR PLANS, DETAILS, AND REINFORCING FOR COLUMNS, BEAMS, SHEAR WALLS, ETC.
11. COORDINATE WITH ELECTRICAL, MECHANICAL, PLUMBING, POWER, AND DATA REQUIREMENTS.
12. COORDINATE WITH MECHANICAL DRAWINGS FOR ALL PLUMBING AND MECHANICAL PENETRATIONS.

	SLAB PENETRATION
	SLAB STEP SYMBOL
	SLAB SLOPE SYMBOL
	CONCRETE SLAB - STRUCTURAL
	AREA OF RECESSED SLAB - STRUCTURAL / ARCHITECTURAL
	AREA OF OVERBUILT SLAB - ARCHITECTURAL

 

SUMMIT BLANC
9300 MARSAC AVE
PARK CITY, UT 84060

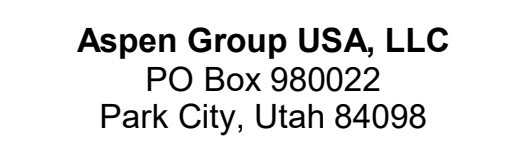

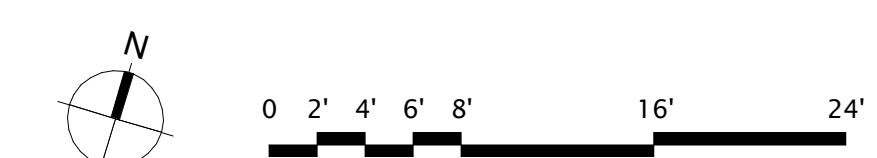


CONCRETE PLAN GENERAL NOTES

- WHERE WALLS ALIGN TO GRID, LOCATE FACE OF STUD OR FACE OF CONCRETE AT GRID, U.N.O.
- FINISH FLOOR ELEVATION TYPICAL ACROSS LEVEL, U.N.O.
- REFER TO A0.10 AND A0.11 FOR ASSEMBLIES.
- ALL DIMENSIONS ARE TO FACE OF CONCRETE AND CENTERLINE OF CONCRETE COLUMN, U.N.O.
- T.O. CURB 4" A.F.F. MAXIMUM 6" A.F.F. WHERE SLAB IS SLOPED, U.N.O.
- MIN. 1% SLOPE TO DRAIN
- TOP OF CONCRETE SLAB ELEVATIONS PROVIDED FOR REFERENCE. CONTRACTOR SHALL COORDINATE WITH FINISH FLOOR ELEVATIONS PROVIDED ON ARCHITECTURAL PLANS AND ADJUST CONCRETE AS NECESSARY.
- CEILING HEIGHTS MEASURED FROM TOP OF CONCRETE - SEE SECTIONS.
- COORDINATE WITH ALL ENLARGED PLANS FOR ADDITIONAL INFORMATION AND DETAILS.
- COORDINATE WITH STRUCTURAL DRAWING PLANS AND SHEAR WALL PLANS FOR SIZE, DETAILS, AND REINFORCING FOR COLUMNS, BEAMS, SHEAR WALLS, ETC.
- COORDINATE WITH ELECTRICAL DRAWINGS FOR ALL LIGHTING, POWER, AND DATA REQUIREMENTS.
- COORDINATE WITH MECHANICAL DRAWINGS FOR ALL PLUMBING AND MECHANICAL PENETRATIONS.


CONCRETE PLAN LEGEND

- SLAB PENETRATION
- SLAB STEP SYMBOL
- SLAB SLOPE SYMBOL
- CONCRETE SLAB - STRUCTURAL
- AREA OF RECESSED SLAB - STRUCTURAL / ARCHITECTURAL
- AREA OF OVERBUILT SLAB - ARCHITECTURAL

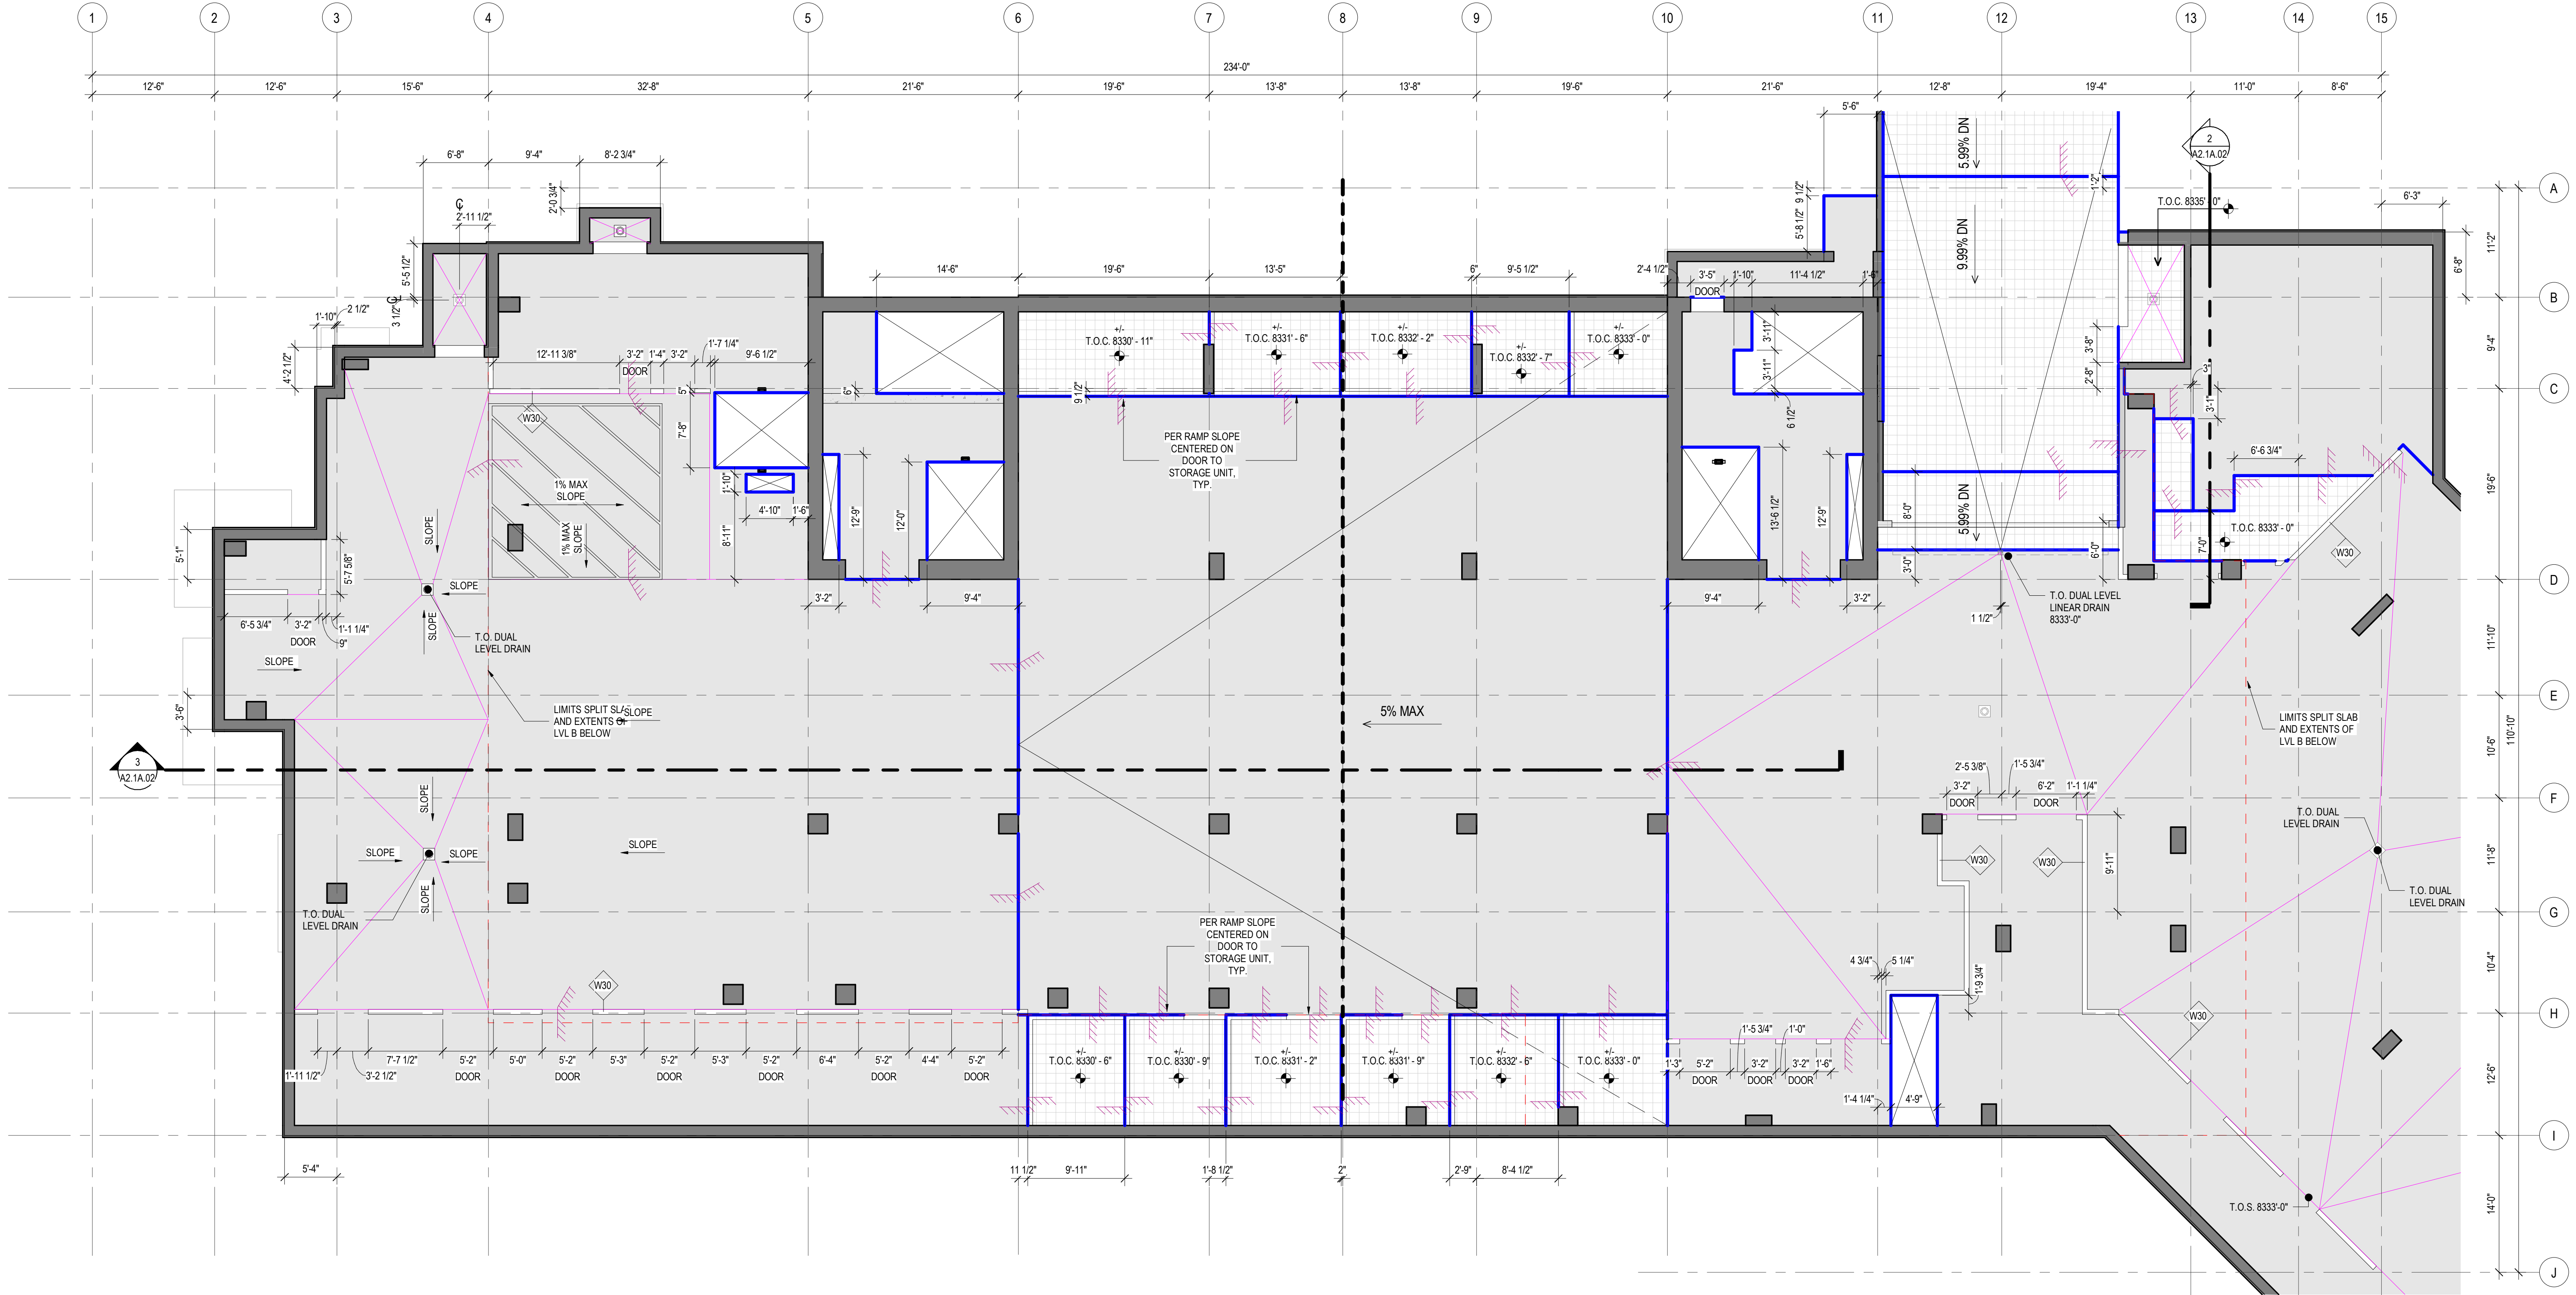


1 CONCRETE PLAN - TOWER A - LEVEL P2

SCALE: 1/8" = 1'-0"

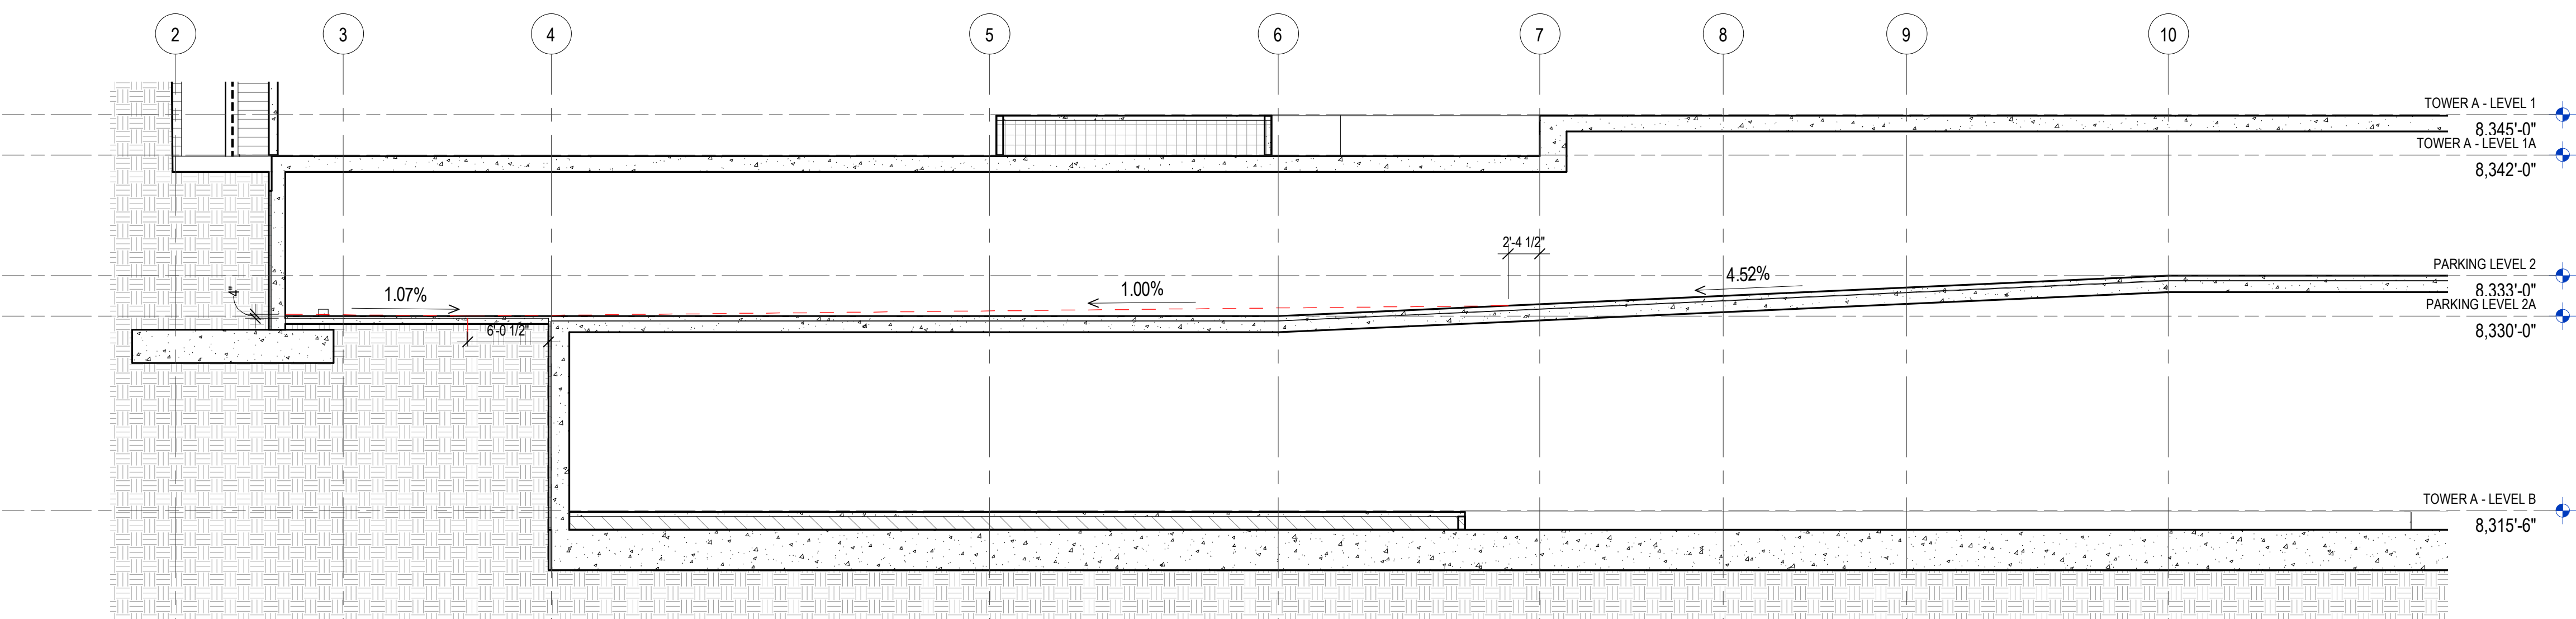



3 BLDG SECTION A - LONGITUDINAL / CONCRETE SLABS

SCALE: 1/8" = 1'-0"

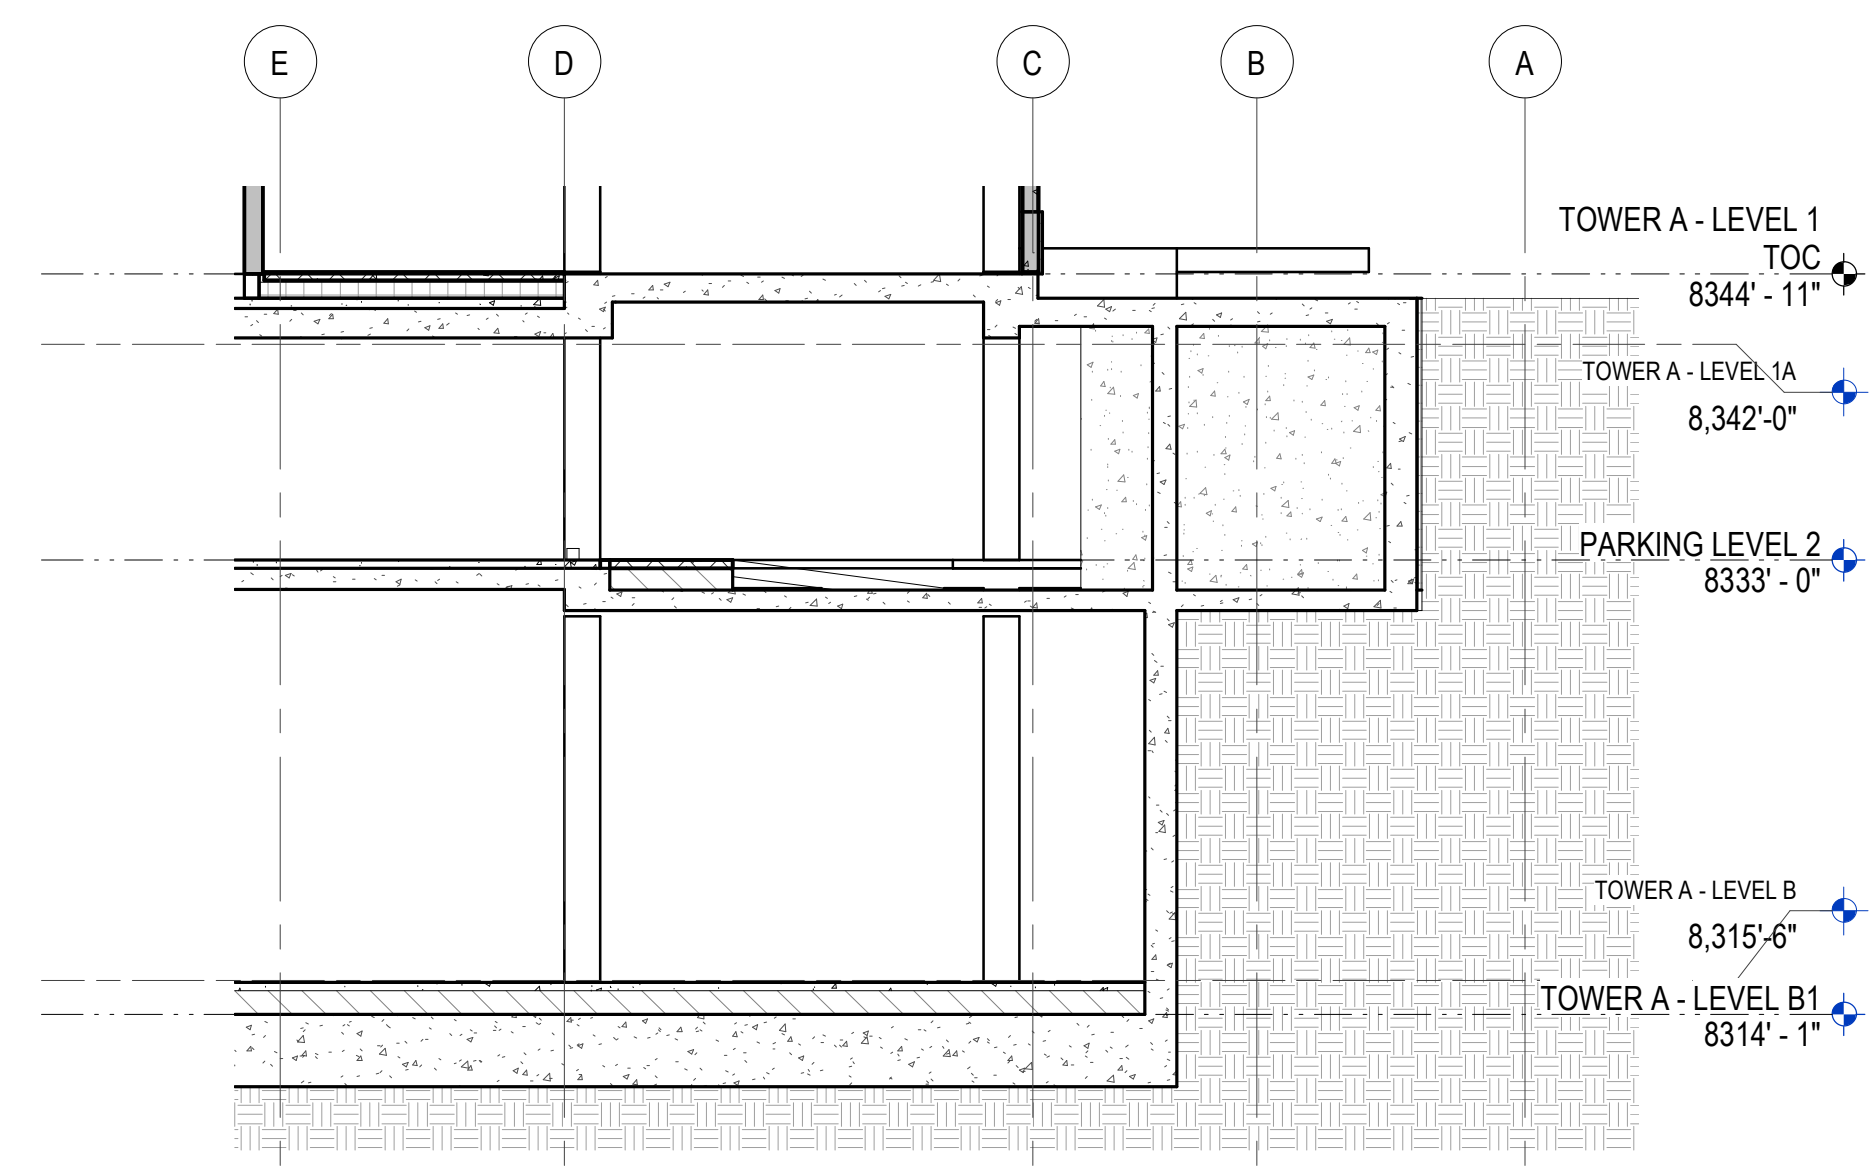

2 PARTIAL CONCRETE SECTION - TOWER A - LEVEL B LID

SCALE: 1/8" = 1'-0"

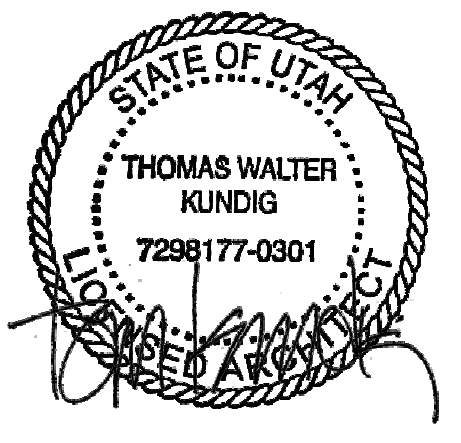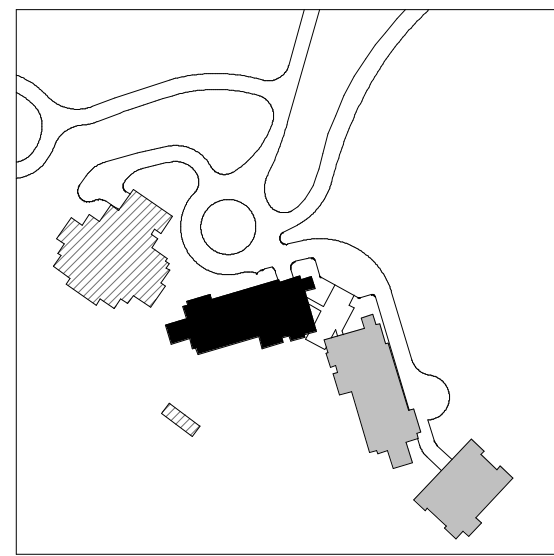

109 South Jackson St., Suite 600
Seattle, Washington 98104 USA
+1 206 424 1800
olsonkunding.com

Olson Kundig

SOMMET BLANC
9300 MARSA CAVE
PARK CITY, UT 84060



Aspen Group USA, LLC
PO Box 980022
Park City, Utah 84098

Pool Consultant
Howard H2O
2696 N University Ave., Suite 290
Provo, UT 84604

Landscape Architect
EPG Design
6940 South High Tech Drive, Suite 100
Midvale, Utah 84047

Specifications Writer
Friday Group
88 Mainelli Road
Middletown, VT

Code Consultant
Holmes
600 1st Avenue, Suite 200A
Seattle, WA 98104

Fire Protection Engineer
Jensen Hughes
One Research Drive, Suite 305C
Westborough, MA 01581

Vertical Transportation Consultant
Larch Bates
1615 North Creek Parkway, Suite 304
Bothell, WA 98011

Structural Engineer
Magnusson Klemencic Associates
1301 5th Ave., Suite 3200
Seattle, WA 98101

Lighting Designer
O
319 SE MLK Blvd., Suite 210
Portland, Oregon 97219

Building Envelope Consultant
RDH
2101 N 34th St
Seattle, WA 98103

Accessibility Consultant
Studio Pacifica
2144 Westlake Ave N, Suite F
Seattle, WA 98109

MEP Engineer
WSP USA
1001 Fourth Ave., Suite 3100
Seattle, WA 98154

principal architect TK, KM
project manager TM, JB, SL, MD
drawn by SK, SS, JR, CP, EA
JF, BD

checked by JB
job no. 2052
date 05/31/2024


revisions:

E 08/16/24 ASI 004
no. date by

IFC SET 3 OF 3
05/31/2024


CONCRETE PLAN -
TOWER A - LVL P2

A2.1A.02

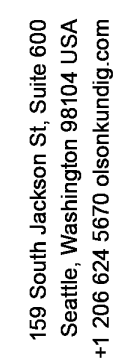

Olson Kundig

SOMMET BLANC
9300 MARSAC AVE

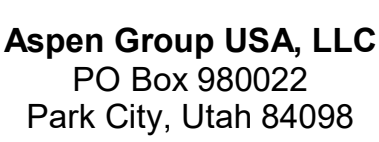

Pool Consultant
Cloward H2O
2696 N University Ave, Suite 290
Provo, UT 84604

Landscape Architect
EPG Design
6949 South High Tech Drive, Suite 100
Midvale, Utah 84047

Specifications Writer
Friday Group
88 Mainelli Road
Middlebury, VT

Code Consultant
Holmes
600 1st Avenue, Suite 200A
Seattle, WA 98104

Fire Protection Engineer
Jensen Hughes
One Research Drive, Suite 305C
Westborough, MA 01581

Vertical Transportation Consultant
Lerch Bates
19515 North Creek Parkway, Suite 304
Bothell, WA 98011

Structural Engineer
Magnusson Klemencic Associates
1301 5th Ave, Suite 3200
Seattle, WA 98101

Lighting Designer
O-
1319 SE MLK Blvd, Suite 210
Portland, Oregon 97219

Building Envelope Consultant
RDH
2101 N 34th St
Seattle, WA 98103

Accessibility Consultant
Studio Pacifica
2144 Westlake Ave N, Suite F
Seattle, WA 98109

WSP USA
1001 Fourth Ave., Suite 3100
Seattle, WA 98154

principal architect	TK, KM
project manager	TM, JB, SL, MD
drawn by	SK, SS, JR, CP, JF, BD

checked by JB
job no. 20062
date 05/31/2024

revisions:

[illegible]

E 08/16/24	ASI004	
no.	date	t


IFC SET 3 OF 3
05/31/2024

CONCRETE PLAN -
TOWER A - LVL P2 SPI
SLAB


A2.1A.03

1. WHERE WALLS ALIGN TO GRID, LOCATE FACE OF STUO OR FACE OF CONCRETE AT GRID, U.N.O.
2. FINISH FLOOR ELEVATION THRUOUT, ACROSS LEVEL, U.N.O.
3. REFER TO A/D 10 AND 11 FOR WALL ASSEMBLIES
4. ALL DIMENSIONS ARE FACE OF CONCRETE AND CENTERLINE OF CONCRETE, U.N.O.
5. U.S. CURBS 4" F.F., MAXIMUM 6" F.F., WHERE SLOPE IS SLOPED, U.N.O.
6. MIN. 1% SLOPE TO DRAIN
7. TOP OF CONCRETE SLAB ELEVATIONS PROVIDED FOR REFERENCE. CONTRACTOR SHALL COORDINATE WITH FINISH FLOOR ELEVATIONS PROVIDED ON ARCHITECTURAL PLANS AND ADJUST THEREAS, U.N.O.
8. CEILING HEIGHTS MEASURED FROM TOP OF CONCRETE - SEE SECTIONS.
9. COORDINATE WITH ALL OTHER TRADES FOR ALL MECHANICAL, ELECTRICAL AND DETAILS
10. COORDINATE WITH STRUCTURAL FRAMING PLANS AND SHEAR WALLS - SEE PLANS, DETAILS, AND REINFORCING FOR COLUMNS, BEAMS, SHEAR WALLS, ETC.
11. COORDINATE WITH ELECTRICAL, PLUMBING, MECHANICAL, POWER, AND DATA REQUIREMENTS
12. COORDINATE WITH MECHANICAL DRAWINGS FOR ALL PLUMBING AND MECHANICAL PENETRATIONS

	SLAB PENETRATION
	SLAB STEP SYMBOL
	SLAB SLOPE SYMBOL
	CONCRETE SLAB - STRUCTURAL
	AREA OF RECESSED SLAB - STRUCTURAL / ARCHITECTURAL
	AREA OF OVERBUILT SLAB - ARCHITECTURAL

 



SUMMIT BLANC
9300 MARSAC AVE
PARK CITY, UT 84060

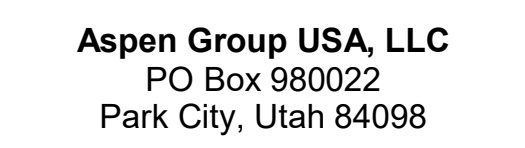

MEP Engineer
WSP USA
1001 Fourth Ave., Suite 3100
Seattle, WA 98154


IFC SET 3 OF 3
05/31/2024

A2.1A.11

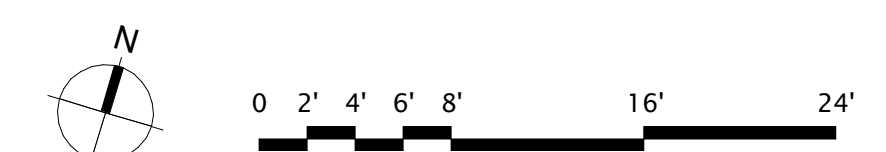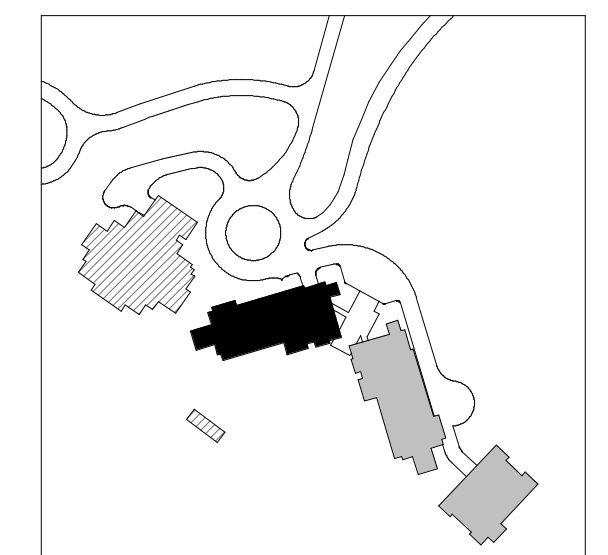


1. WHERE WALLS ALIGN TO GRID, LOCATE FACE OF STUD OR FACE OF CONCRETE AT GRID. U.N.O.
2. FINISH FLOOR ELEVATION TO TOP OF CONCRETE SLAB.
3. REFER TO A.D. 10 AND A.D. 11 FOR WALL ASSEMBLIES.
4. ALL DIMENSIONS ARE TO FACE OF CONCRETE AND CENTERLINE OF CONCRETE CUMULUM. U.N.O.
5. TO CURBS 4' A.F.F. MAXIMUM OF A.F.F., WHERE SLAB IS SLOPED, U.N.O.
6. MIN. 1% SLOPE TO DRAINAGE.
7. TOP OF CONCRETE SLAB ELEVATIONS PROVIDED FOR REFERENCE. CONTRACTOR SHALL COORDINATE WITH ALL FLOOR ELEVATIONS PROVIDED ON ARCHITECTURAL PLANS AND ADJUST CONCRETE AS NECESSARY.
8. CEILING HEIGHTS MEASURED FROM TOP OF CONCRETE - SEE SECTIONS.
9. COORDINATE WITH ALL MECHANICAL, ELECTRICAL, AND PLUMBING DETAILS.
10. COORDINATE WITH STRUCTURAL FRAMING PLANS AND SHEAR WALL PLANS FOR PLATE, DETAILS, AND REINFORCING FOR COLUMNS, BEAMS, SHEAR WALLS, ETC.
11. COORDINATE WITH ALL ELECTRICAL, MECHANICAL, POWER, AND DATA REQUIREMENTS.
12. COORDINATE WITH MECHANICAL DRAWINGS FOR ALL PLUMBING AND MECHANICAL PENETRATIONS.

	SLAB PENETRATION
	SLAB STEP SYMBOL
	SLAB SLOPE SYMBOL
	CONCRETE SLAB - STRUCTURAL
	AREA OF RECESSED SLAB - STRUCTURAL / ARCHITECTURAL
	AREA OF OVERSLUT SLAB - ARCHITECTURAL

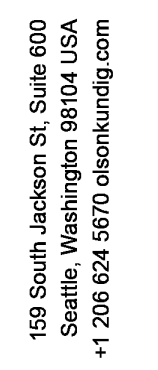

SUMMIT BLANC
9300 MARSAC AVE
PARK CITY, UT 84060

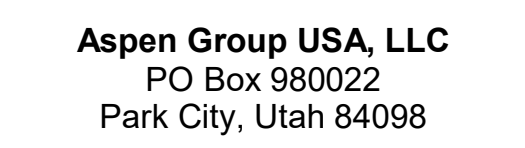

TOWER AB CONNECTOR
- LVL 1 & P2




CONCRETE PLAN GENERAL NOTES

1. WHERE WALLS ALIGN TO GRID, LOCATE FACE OF STUD OR FACE OF CONCRETE AT GRID, U.N.O.
2. FINISH FLOOR ELEVATION TYPICAL ACROSS LEVEL, U.N.O.
3. REFER TO A0.10 AND A0.11 FOR ASSEMBLIES.
4. ALL DIMENSIONS ARE TO FACE OF CONCRETE AND CENTERLINE OF CONCRETE COLUMN, U.N.O.
5. T.O. CURBS 4" A.F.F. MAXIMUM 6" A.F.F. WHERE SLAB IS SLOPED, U.N.O.
6. MIN. 1% SLOPE TO DRAINS
7. TOP OF CONCRETE SLAB ELEVATIONS PROVIDED FOR REFERENCE. CONTRACTOR SHALL COORDINATE WITH FINISH FLOOR ELEVATIONS PROVIDED ON ARCHITECTURAL PLANS AND ADJUST CONCRETE AS NECESSARY.
8. CEILING HEIGHTS MEASURED FROM TOP OF CONCRETE - SEE SECTIONS.
9. COORDINATE WITH ALL ENLARGED PLANS FOR ADDITIONAL INFORMATION AND DETAILS.
10. COORDINATE WITH STRUCTURAL DRAWING PLANS AND SHEAR WALL PLANS FOR SIZE, DETAILS, AND REINFORCING FOR COLUMNS, BEAMS, SHEAR WALLS, ETC.
11. COORDINATE WITH ELECTRICAL DRAWINGS FOR ALL LIGHTING, POWER, AND DATA REQUIREMENTS.
12. COORDINATE WITH MECHANICAL DRAWINGS FOR ALL PLUMBING AND MECHANICAL PENETRATIONS.

CONCRETE PLAN LEGEND

- SLAB PENETRATION
- SLAB STEP SYMBOL
- SLAB SLOPE SYMBOL
- CONCRETE SLAB - STRUCTURAL
- AREA OF RECESSED SLAB - STRUCTURAL / ARCHITECTURAL
- AREA OF OVERBUILT SLAB - ARCHITECTURAL

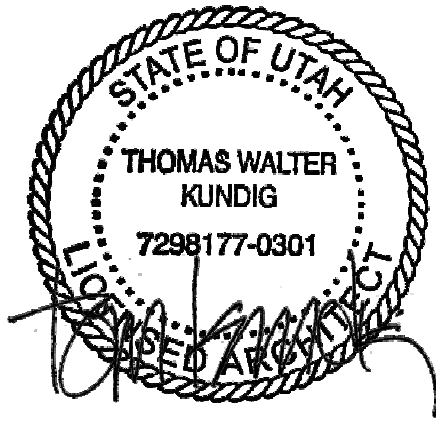

109 South Jackson St. Suite 600
Seattle, Washington 98104 USA
+1 206 458 1800 oaskundig.com

Olson Kundig

SOMMET BLANC
9300 MARSA CAVE
PARK CITY, UT 84060



Aspen Group USA, LLC
PO Box 980022
Park City, Utah 84098

Pool Consultant
Cloward & Co.
2096 N University Ave., Suite 250
Provo, UT 84604

Landscape Architect
EPG Design
6040 South High Tech Drive, Suite 100
Midvale, Utah 84047

Specifications Writer
Friday Group
88 Mainelli Road
Middlebury, VT

Code Consultant
Holmes
600 1st Avenue, Suite 200A
Seattle, WA 98104

Fire Protection Engineer
Jensen Hughes
One Research Drive, Suite 305C
Westborough, MA 01581

Vertical Transportation Consultant
Larch Bates
1915 North Creek Parkway, Suite 304
Bothell, WA 98011

Structural Engineer
Magnusson Klemencic Associates
1301 5th Ave., Suite 3200
Seattle, WA 98101

Lighting Designer
O
319 SE MLK Blvd., Suite 210
Portland, Oregon 97219

Building Envelope Consultant
RDH
2101 N 34th St
Seattle, WA 98103

Accessibility Consultant
Studio Pacifica
2144 Westlake Ave N, Suite F
Seattle, WA 98109

MEP Engineer
WSP USA
1001 Fourth Ave., Suite 3100
Seattle, WA 98154

principal architect: TK, KM
project manager: TM, JB, SL, MD
drawn by: SK, SS, JR, CP, EA
checked by: JB
job no. 2052
date 05/31/2024

revisions:

no. date by

E 08/16/24 ASI 004

no. date by

no. date by

no. date by

no. date by

no. date by


no. date by

no. date by


no. date by

CONCRETE PLAN -
TOWER B - LVL P2



A2.1B.02

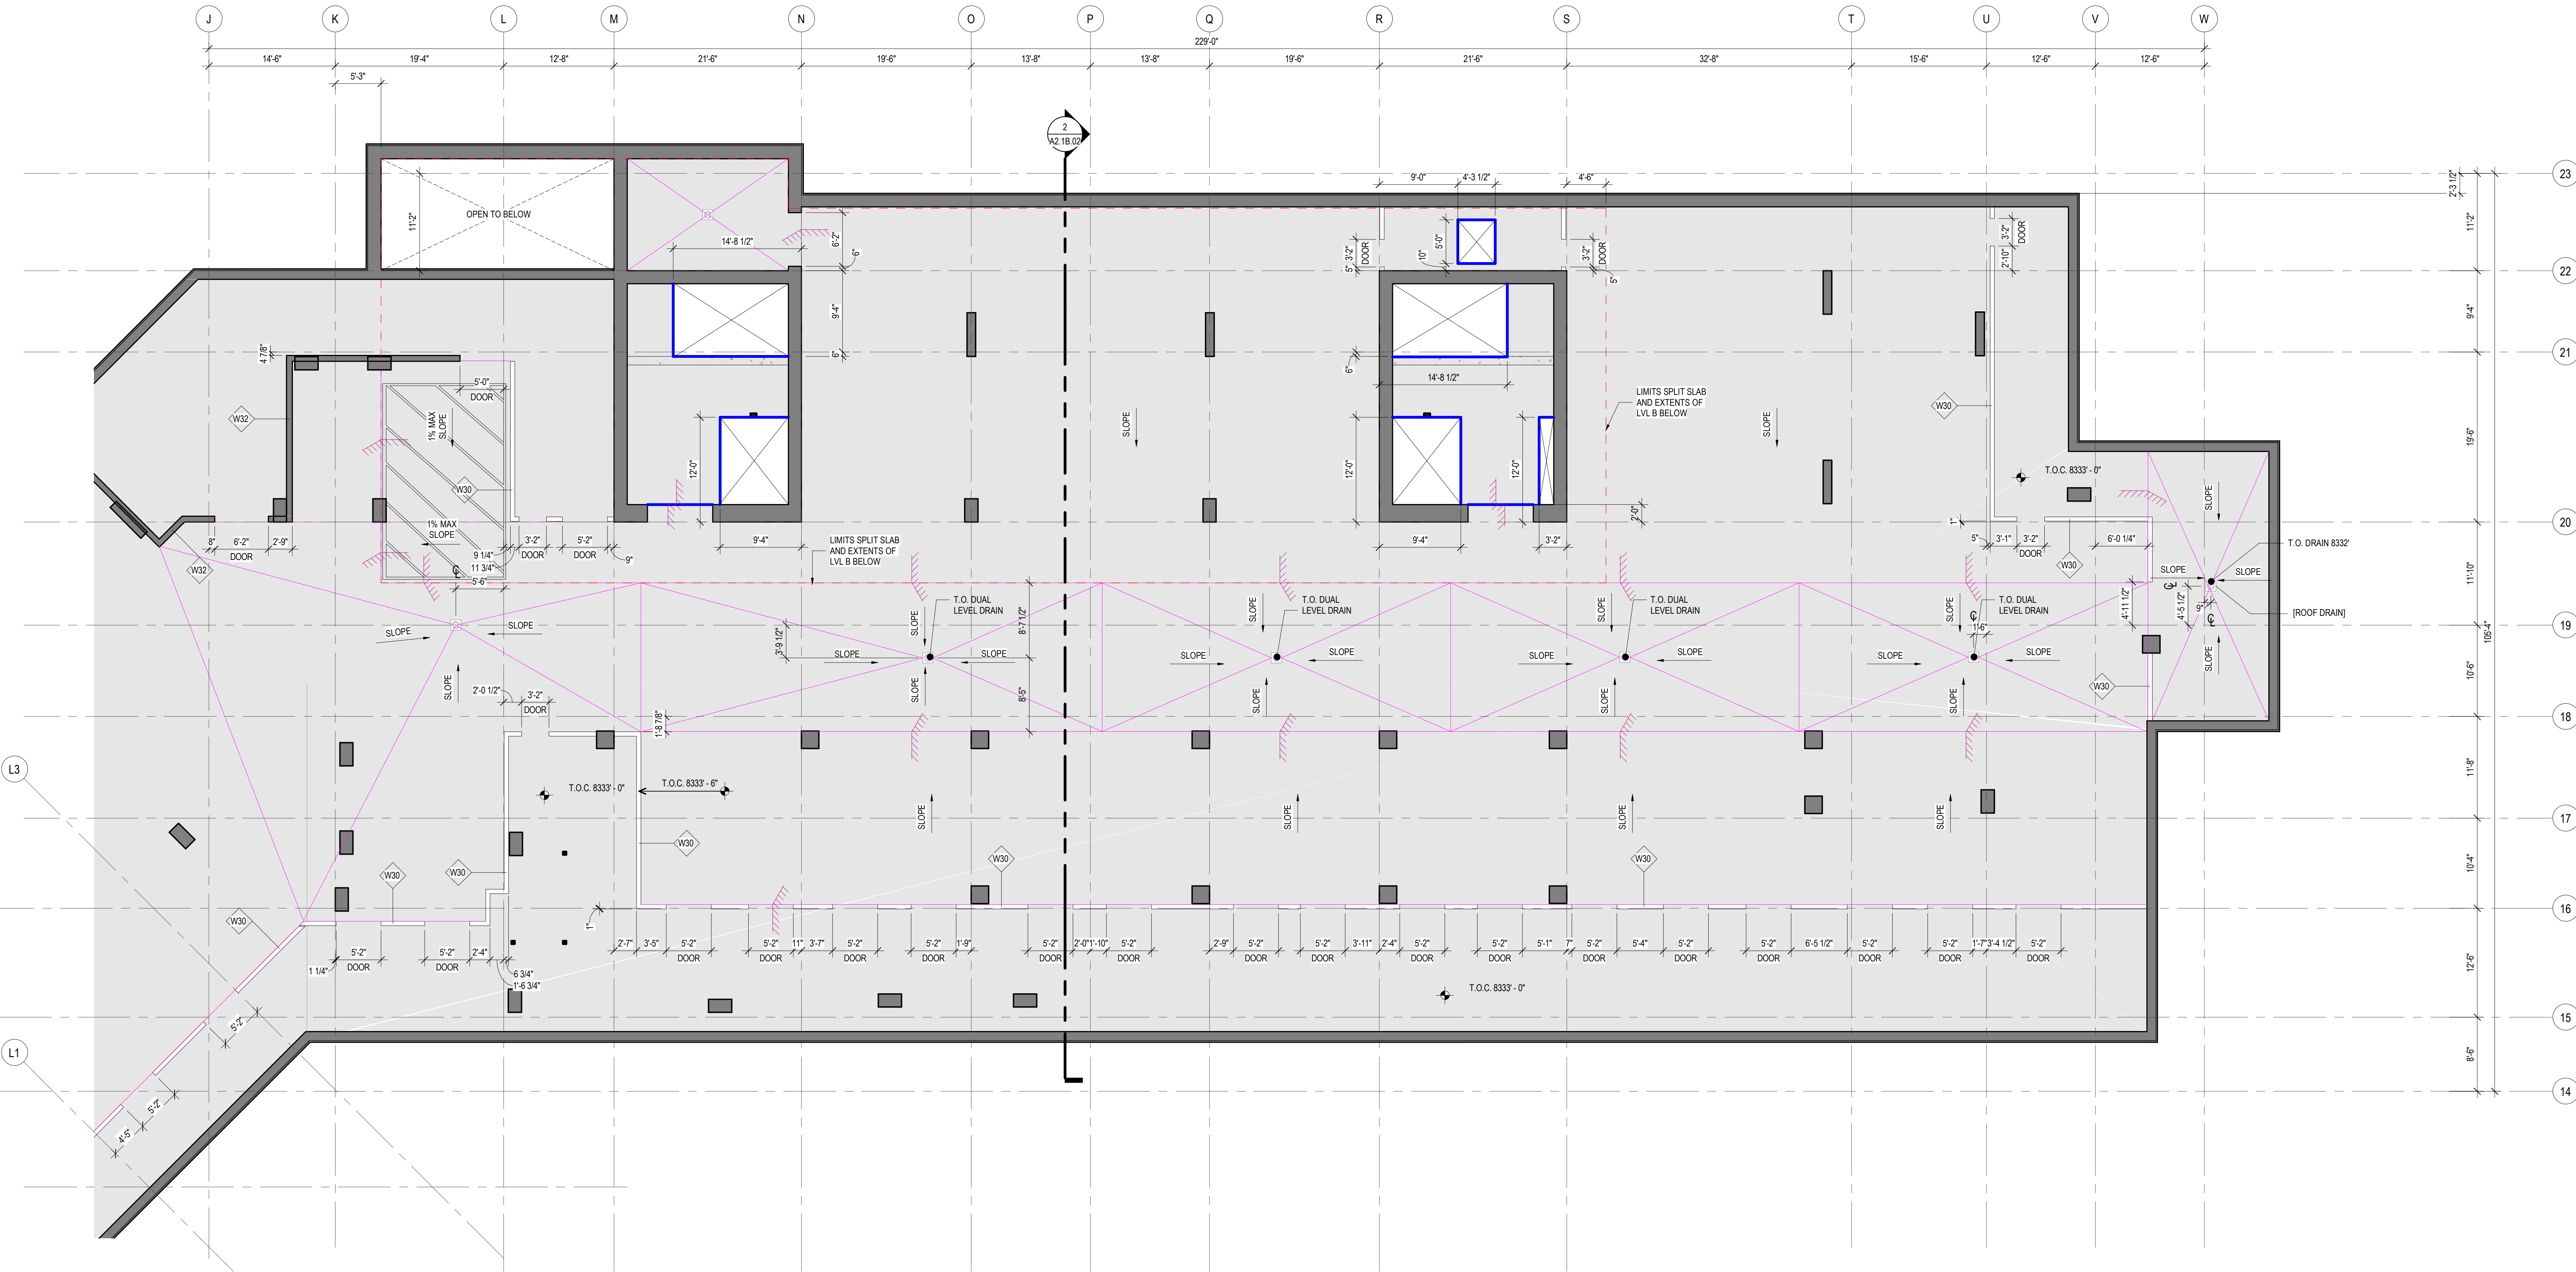


1 CONCRETE PLAN - TOWER B - LEVEL P2
SCALE: 1/8" = 1'-0"

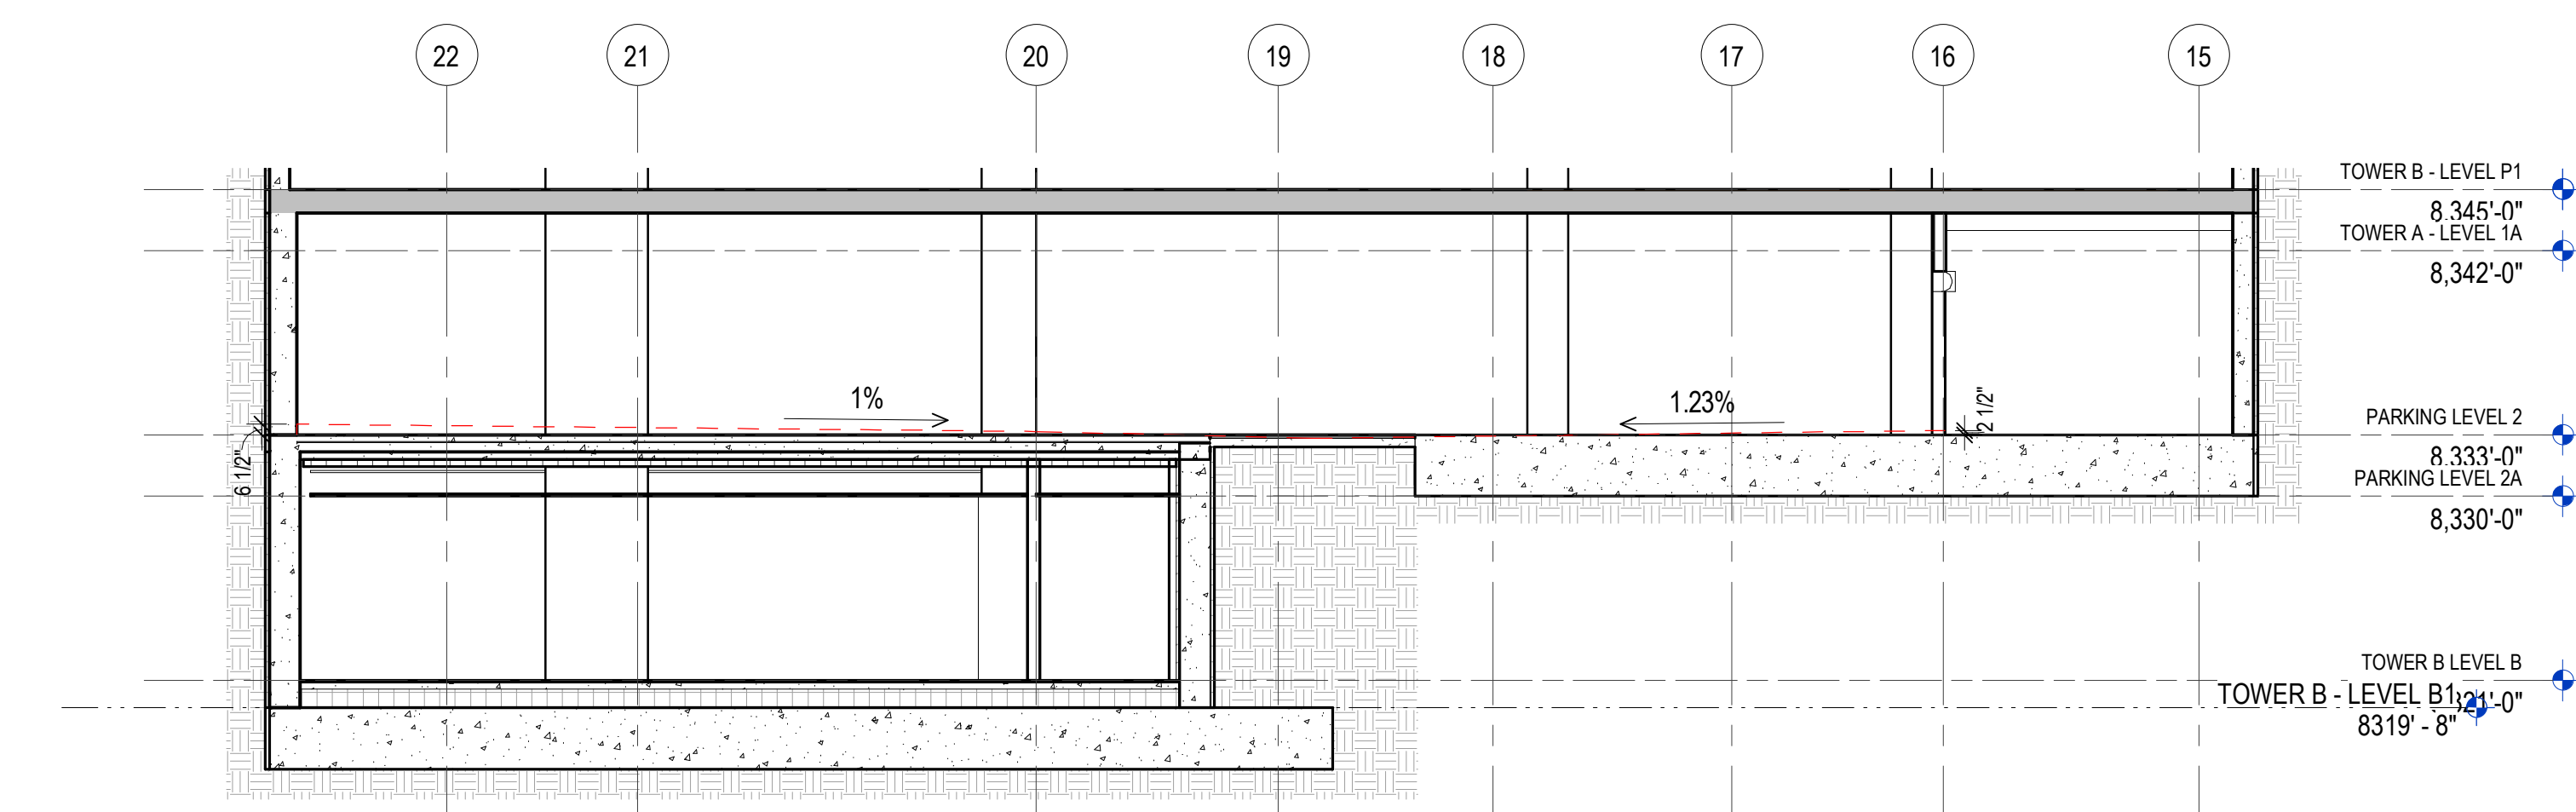

2 BLDG SECTION B - CROSS / CONCRETE SLABS
SCALE: 1/8" = 1'-0"

 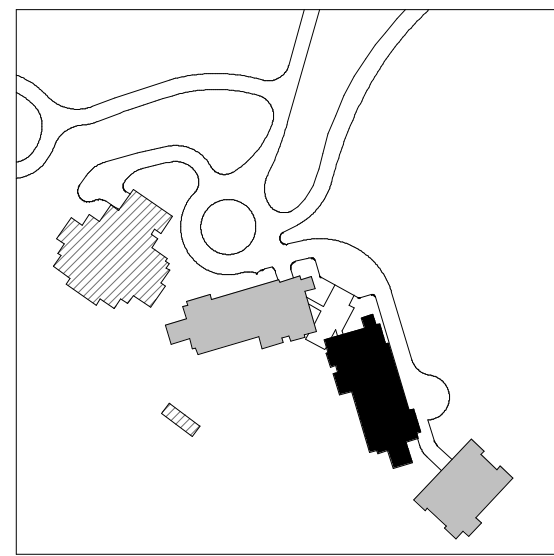

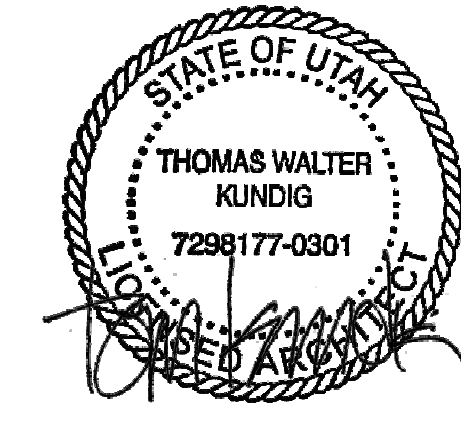

109 South Jackson St. Suite 600
Seattle, Washington 98104 USA
+1 206 454 9810 olsonkundig.com

Olson Kundig

SOMMET BLANC
8300 MARSSAC AVE
PARK CITY, UT 84060



Aspen Group USA, LLC
PO Box 980022
Park City, Utah 84098

Pool Consultant
Cloward & Co
2696 N University Ave., Suite 250
Provo, UT 84604

Landscape Architect
EPG Design
6940 South High Tech Drive, Suite 100
Midvale, Utah 84047

Specifications Writer
Friday Group
88 Mainelli Road
Middlebury, VT

Code Consultant
Holmes
600 1st Avenue, Suite 200A
Seattle, WA 98104

Fire Protection Engineer
Jensen Hughes
One Research Drive, Suite 305C
Westborough, MA 01581

Vertical Transportation Consultant
Lorch Bates
19515 North Creek Parkway, Suite 304
Bothell, WA 98011

Structural Engineer
Magnussen Klemencic Associates
1301 5th Ave, Suite 3200
Seattle, WA 98101

Lighting Designer
O
1319 SE MLK Blvd, Suite 210
Portland, Oregon 97219

Building Envelope Consultant
RDH
2101 N 34th St
Seattle, WA 98103

Accessibility Consultant
Studio Pacifica
2144 Westlake Ave N, Suite F
Seattle, WA 98109

MEP Engineer
WSP USA
1001 Fourth Ave., Suite 3100
Seattle, WA 98154

principal architect: TK, KM
project manager: TM, JB, SL, MD
drawn by: SK, SS, JR, CP, EA
JF, BD

checked by: JB
job no.: 2052
date: 05/31/2024


revisions:

E 08/16/24 ASI 004
no. date by

IFC SET 3 OF 3
05/31/2024

CONCRETE PLAN -
TOWER B - LVL P2 SPLIT
SLAB


A2.1B.03

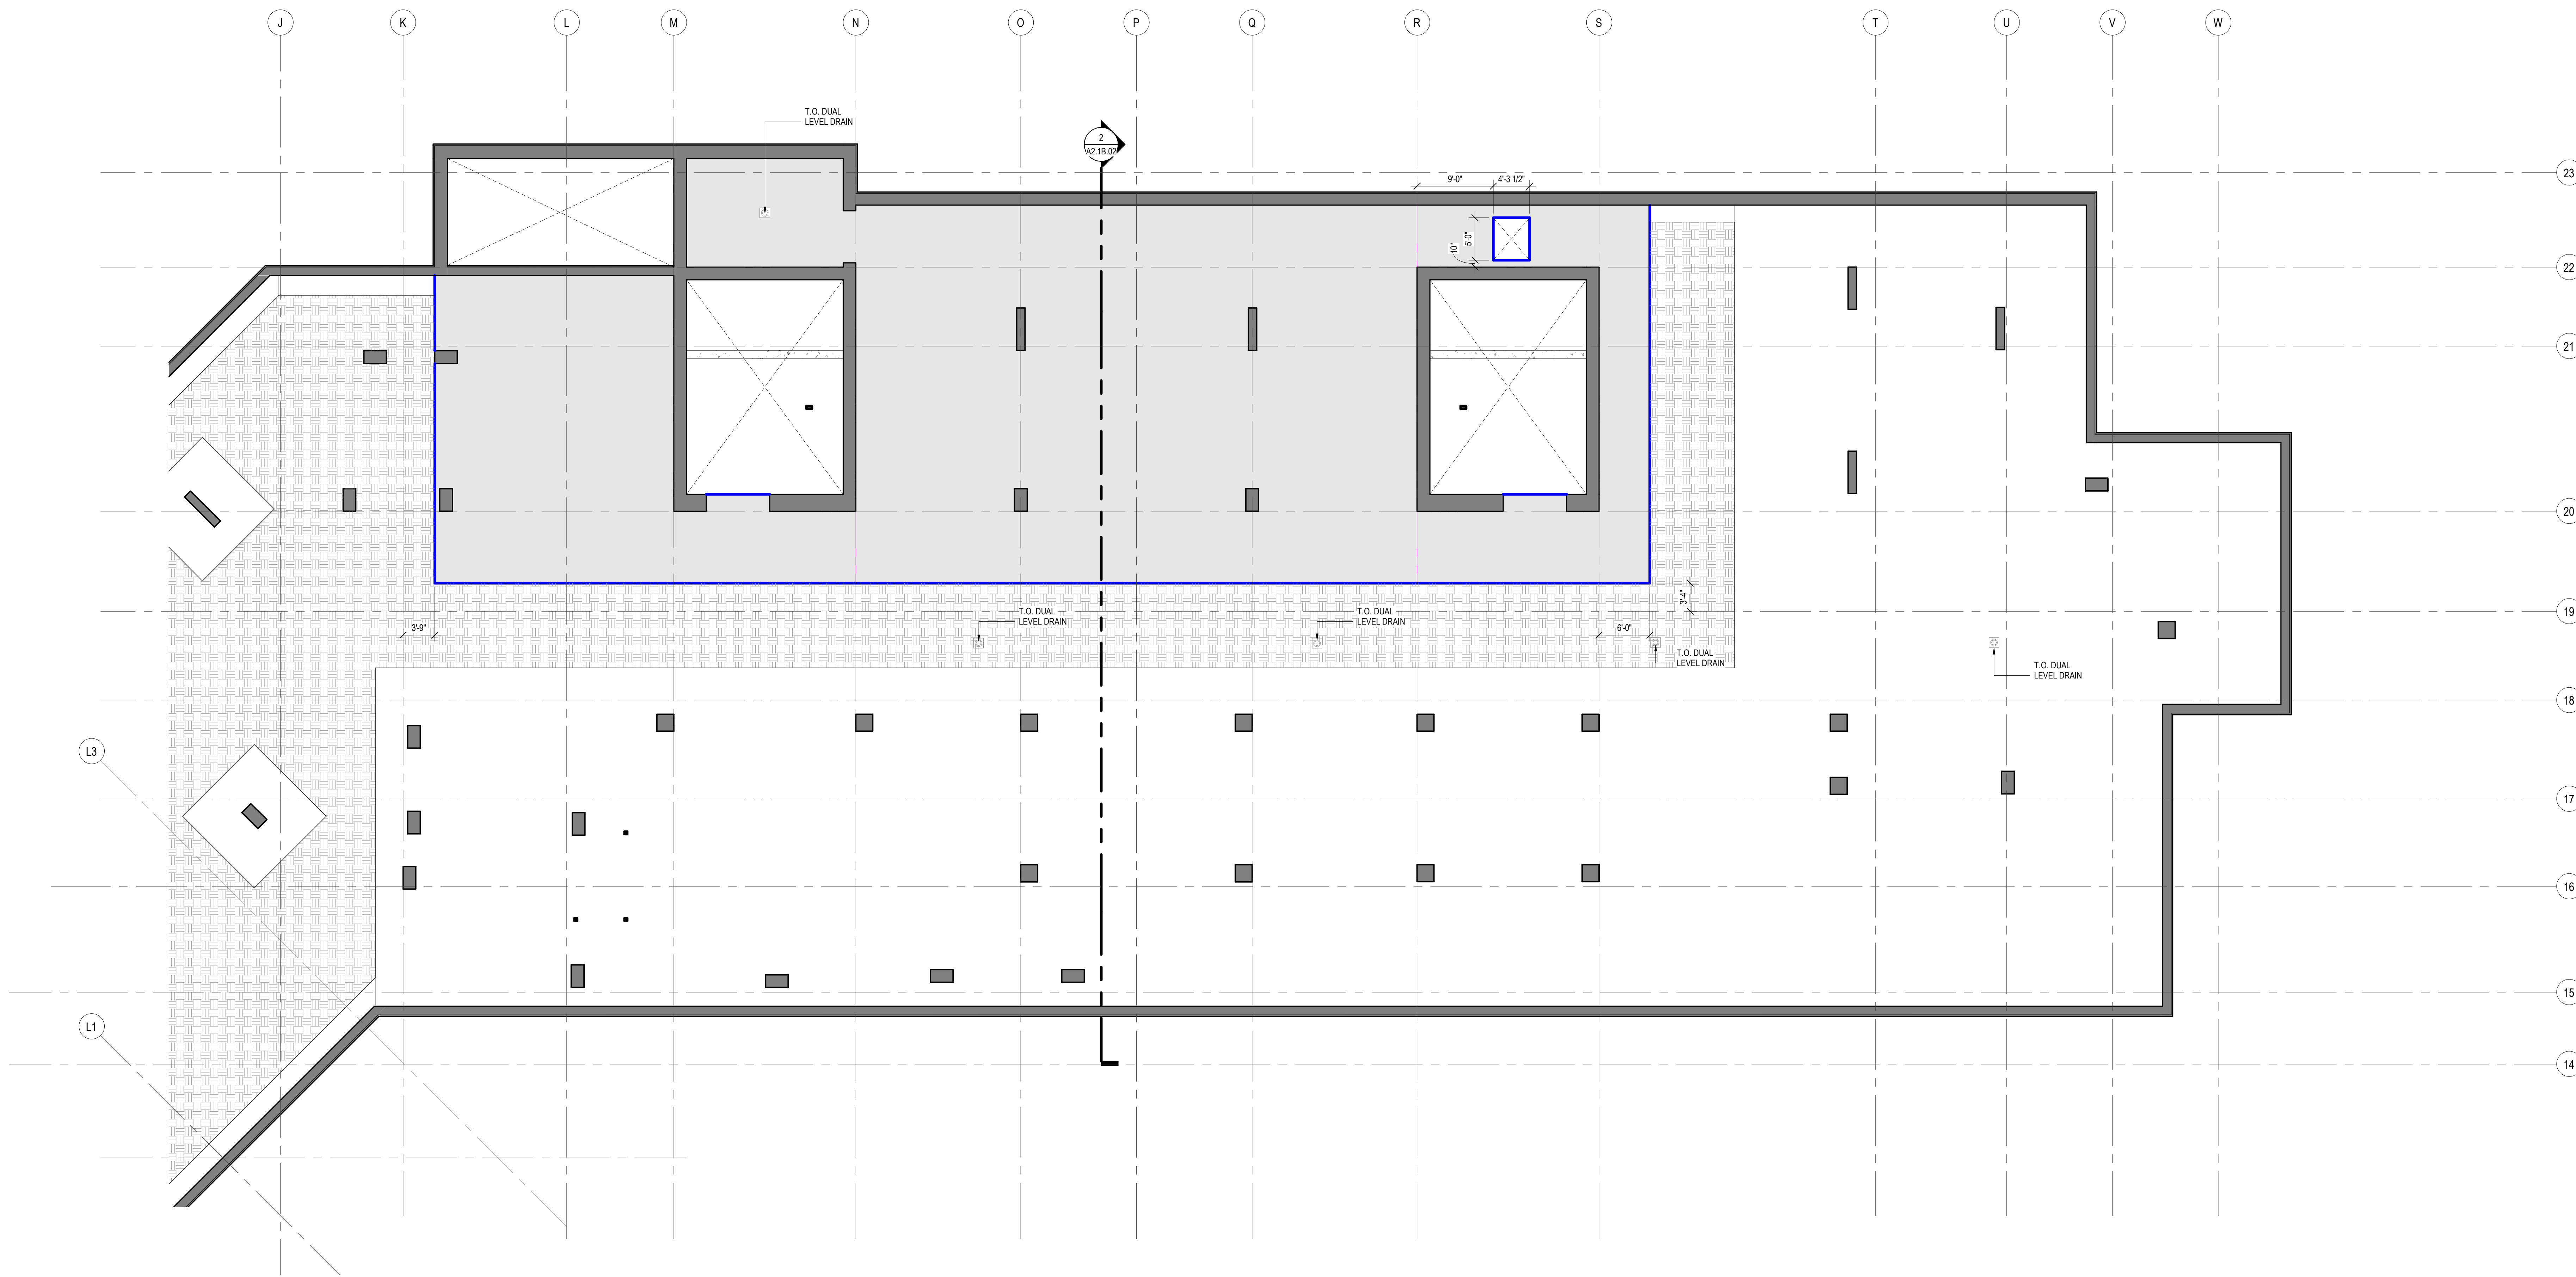

1 CONCRETE PLAN - TOWER B - LEVEL P2 SPLIT SLAB
SCALE: 1/8" = 1'-0"

1. WHERE WALLS ALIGN TO GRID, LOCATE FACE OF STUO OR FACE OF CONCRETE AT GRID, U.N.O.
2. FINISH FLOOR ELEVATION THRUOUT CROSS-LEVEL, U.N.O.
3. REFER TO A0.10 AND A0.11 FOR ALL ASSEMBLIES
4. ALL DIMENSIONS ARE FACE OF CONCRETE AND CENTERLINE OF CONCRETO, U.N.O.
5. T.O. CURBS 4' A.F.F., MAXIMUM IF A.F.F., WHERE SLOPE IS SLOPED, U.N.O.
6. MIN. 1% SLOPE TO DRAIN
7. TOP OF CONCRETE SLAB ELEVATIONS PROVIDED FOR REFERENCE; CONTRACTOR SHALL COORDINATE WITH FINISH FLOOR ELEVATIONS PROVIDED ON ARCHITECTURAL PLANS AND ADJUST THEREAS, U.N.O.
8. CEILING HEIGHTS MEASURED FROM TOP OF CONCRETE - SEE SECTIONS.
9. COORDINATE WITH ALL OTHER TRADES FOR ALL CONNECTIONS AND DETAILS
10. COORDINATE WITH STRUCTURAL FRAMING PLANS AND SHEAR WALL PLAN, SEE PLANS, DETAILS, AND REINFORCING FOR COLUMNS, BEAMS, SHEAR WALLS, ETC.
11. COORDINATE WITH ELECTRICAL, MECHANICAL, PIPING, POWER, AND DATA REQUIREMENTS
12. COORDINATE WITH MECHANICAL DRAWINGS FOR ALL PLUMBING AND MECHANICAL PENETRATIONS

	SLAB PENETRATION
	SLAB STEP SYMBOL
	SLAB SLOPE SYMBOL
	CONCRETE SLAB - STRUCTURAL
	AREA OF RECESSED SLAB - STRUCTURAL / ARCHITECTURAL
	AREA OF OVERBUILT SLAB - ARCHITECTURAL

 



SOMMET BLANC
9300 MARSAC AVE
PARK CITY, UT 84060



revisions:

E 08/16/24	ASI 004
no.	date

A2.1B.04

 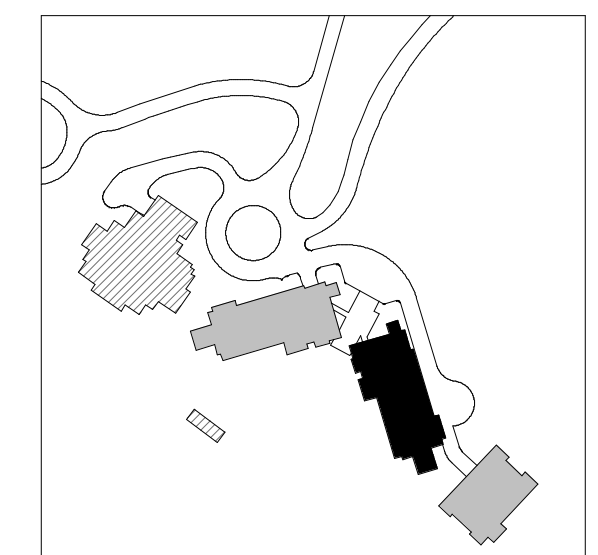

- 159 South Jackson St, Suite 600
Seattle, Washington 98104 USA
+1 206 624 5670 olsonkundig.com


SOMMET BLANC
9300 MARSAC AVE
PARK CITY, UT 84060




WSP USA
1001 Fourth Ave., Suite 3100
Seattle, WA 98154

© 2006 The Authors


A2.2A.02

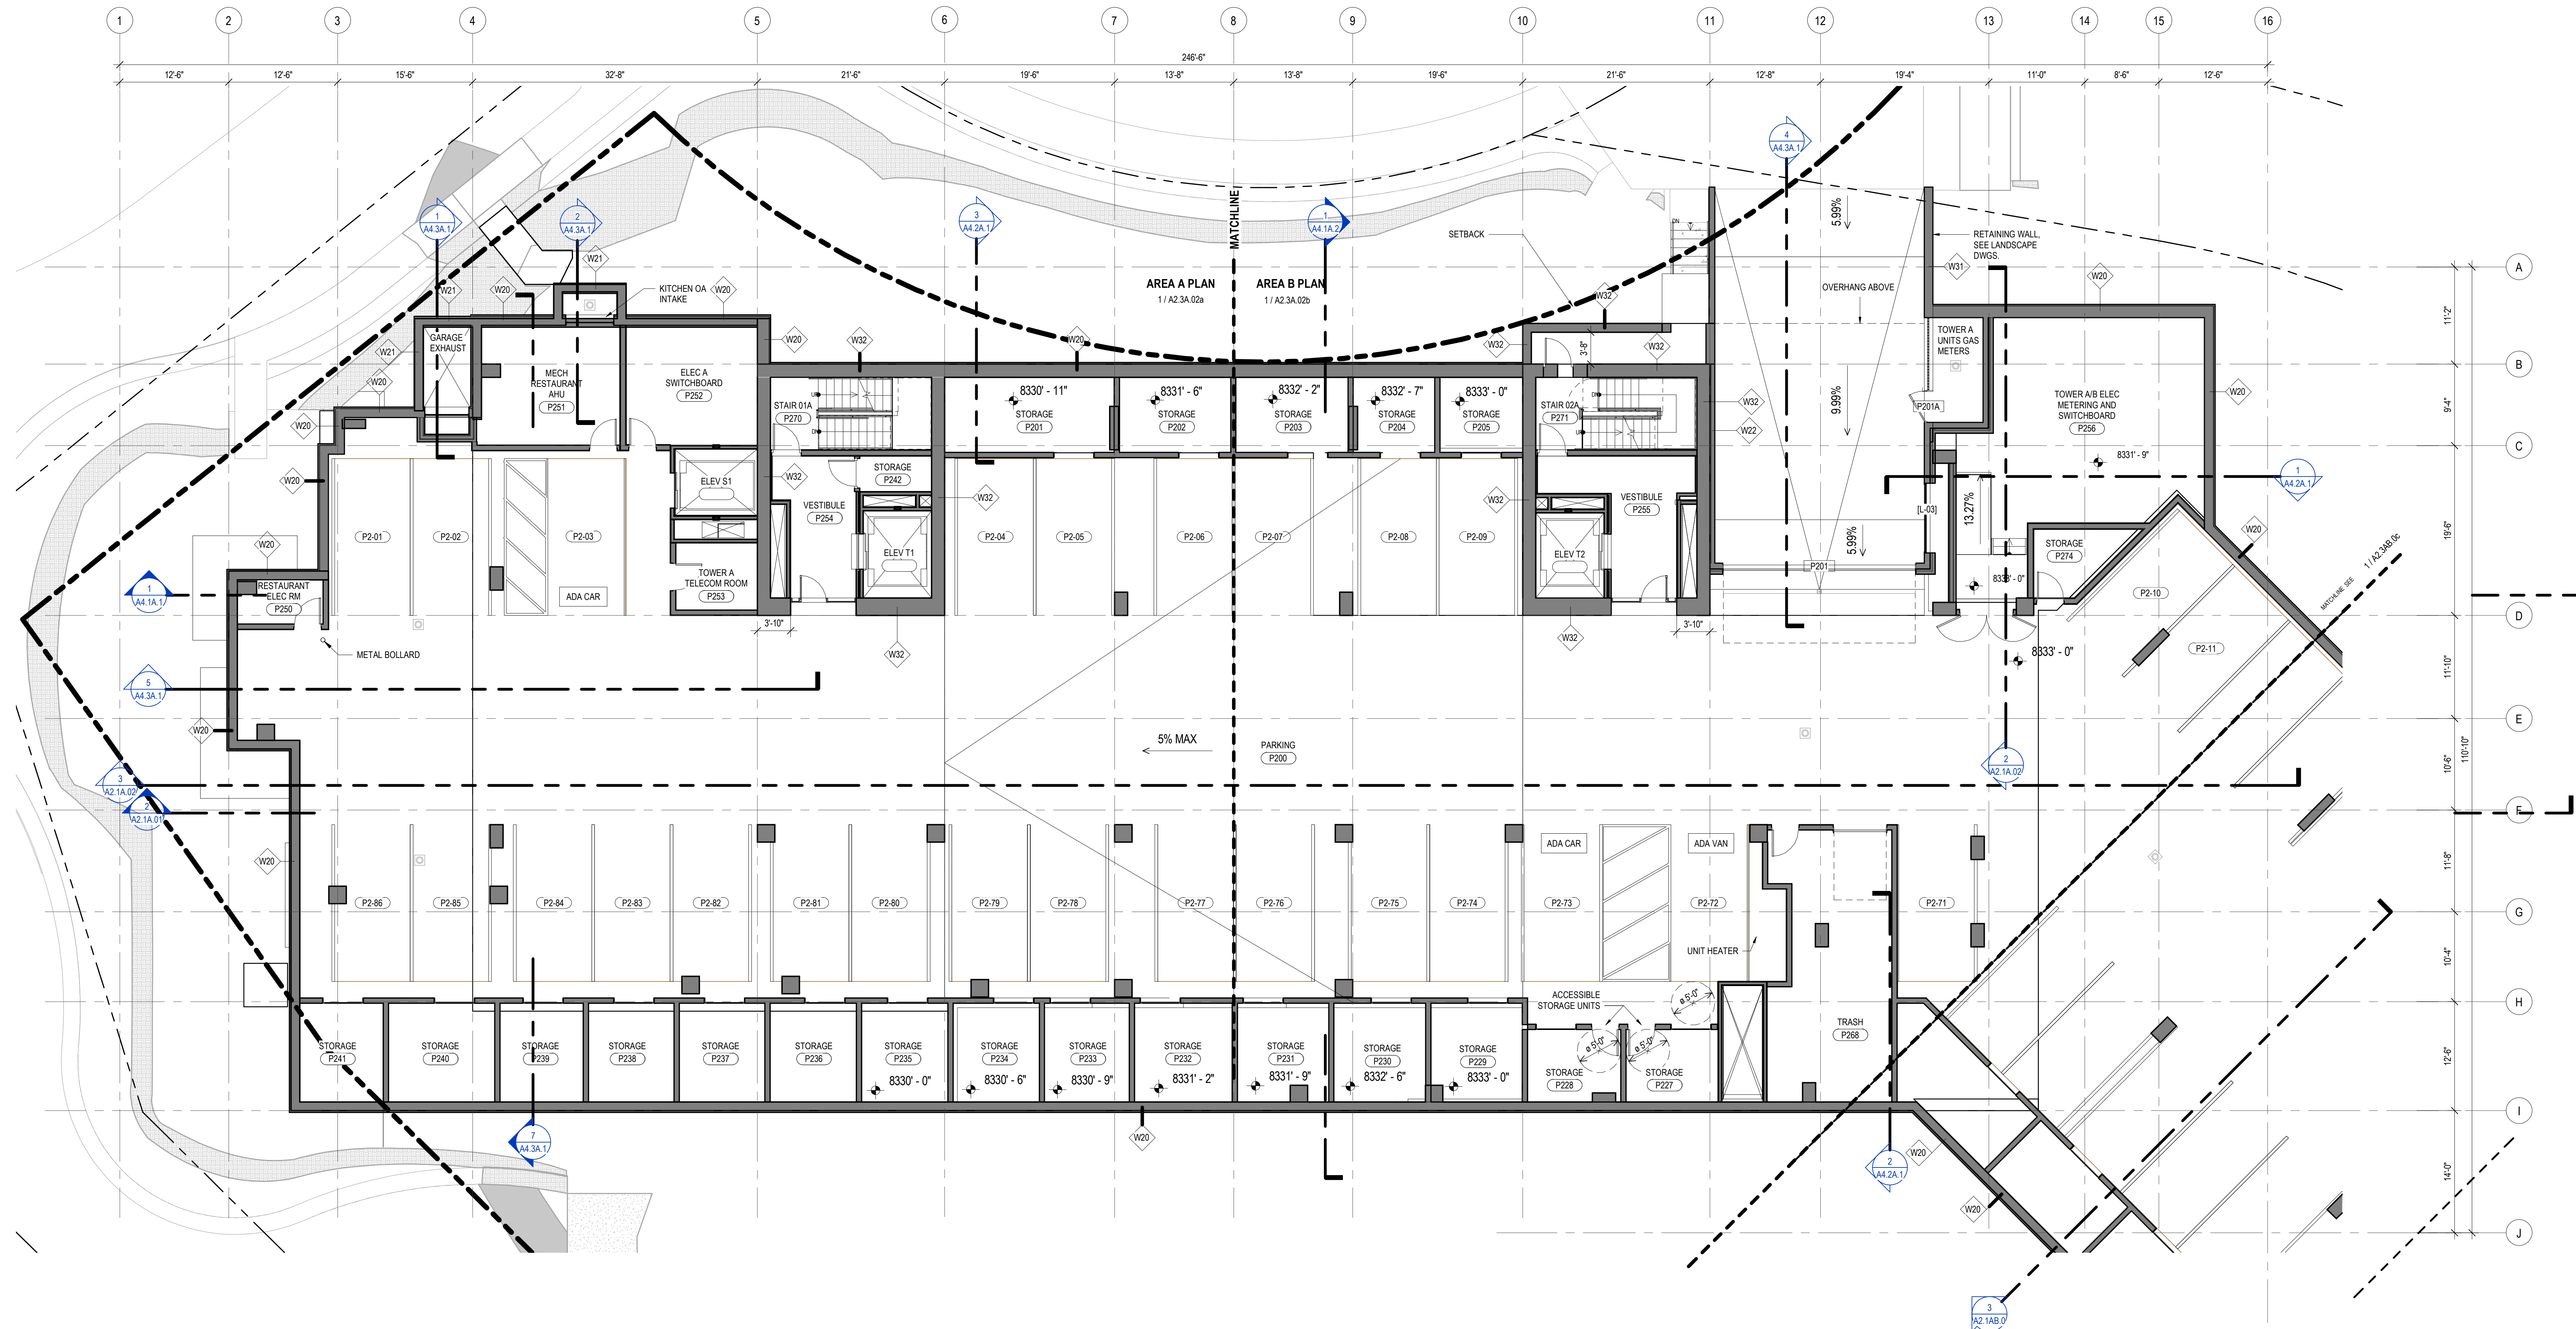


1 TOWER A - LEVEL P2
SCALE: 1/8" = 1'-0"

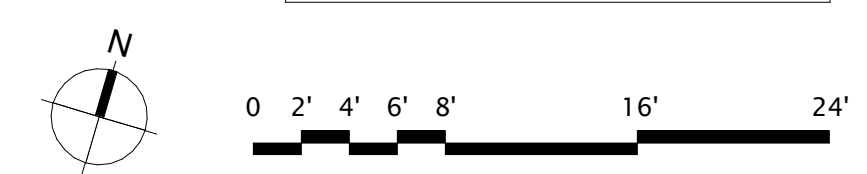

2. DIMENSIONS ARE TO FACE OF STUD OF EXTERIOR WALLS, CORRIDOR WALLS & INTERIOR WALLS, UNO
3. DIMENSIONS ARE TO CENTERLINE OF EXTERIOR WALLS, UNO
4. ALL EXPOSED STRUCTURAL STEEL TO RECEIVE 1 HR INTERIOR FINISHING PAINTING, UNO
5. ALL FRAMED EXTERIOR WALLS TO RECEIVE 1/2" MIN. 50% FROM FACE OF CONCRETE TO ALLOW FOR FLUSH ALIGNMENT OF SHEATHING TO EDGE OF SLAB, UNO
6. CASEWORK DIMENSIONS TO AND TO FACE OF FINISH, UNO
7. SEE SHEETS 10, 10 AND 10 FOR ASSEMBLIES.
8. ALL CORRIDOR WALLS ARE TYPE 1B, UNO
9. ALL DEMISING WALLS ARE TYPE 1B, UNO
10. ALL INTERIOR PARTITIONS ARE TYPE A6, UNO
11. ALL FURRING AROUND CONCRETE STUDS AND COLUMNS TYPE G1, UNO
12. ALL VENT SHAFT WALLS ARE TYPE K4, UNO
13. REFER TO LIFE SAFETY PLANS 00.00 - 00.34 FOR FULL EXTENT OF FIRE RATED WALLS.
14. UNO PLAN LAYOUTS ON SHEETS A24A - A24R
15. ALL OWNER PARKING STALLS TO RECEIVE POLY VINYL INFRASTRUCTURE.
16. REFER TO SHEET 00.08 FOR ANS TYPE 2 ACCESSIBILITY REQUIREMENTS.
17. REFER TO SHEET 00.07 FOR ANS TYPE 4 ACCESSIBILITY REQUIREMENTS.
18. REFER TO SHEET 00.08 FOR ANS TYPE 5 ACCESSIBILITY REQUIREMENTS.
19. ALL MECHANICAL EQUIPMENT LOCATED WITHIN ELEVATOR MECHANICAL EQUIPMENT ENCLOSURE.

 

SOMMET BLANC
9300 MARSAC AVE

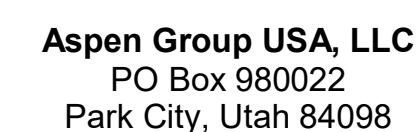

Pool Consultant
Cloward H20
2696 N University Ave, Suite 290
Provo, UT 84604

Landscape Architect
EPG Design
6949 South High Tech Drive, Suite 100
Midvale, Utah 84047

Specifications Writer
Friday Group
88 Mainelli Road
Middlebury, VT

Code Consultant
Holmes
600 1st Avenue, Suite 200A
Seattle, WA 98104

Fire Protection Engineer
Jensen Hughes
One Research Drive, Suite 305C
Westborough, MA 01581

Vertical Transportation Consultant
Lerch Bates
19515 North Creek Parkway, Suite 300
Bothell, WA 98011

Structural Engineer
Magnusson Klemencic Associates
1301 5th Ave, Suite 3200
Seattle, WA 98101

Lighting Designer
O-
1319 SE MILK Blvd, Suite 210
Portland, Oregon 97219

Building Envelope Consultant
RDH
2101 N 34th St
Seattle, WA 98103

Accessibility Consultant
Studio Pacifica
2144 Westlake Ave N, Suite F
Seattle, WA 98109

MEP Engineer
WSP USA
1001 Fourth Ave., Suite 3100
Seattle, WA 98154

principal architect	TK, KM
project manager	TM, JB, SL, MD
drawn by	SK, SS, JR, CP, E

checked by JB
job no. 20062

revisions:



E 09/16/24 ASI 004


RESPONSE #1

05/24/2024


LAN - TOWER B - LVL
2

A2 2B 02

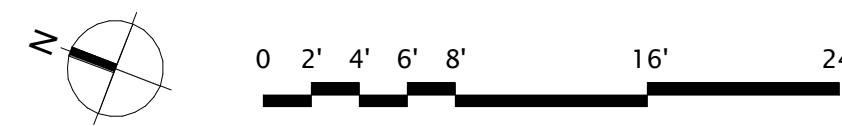 

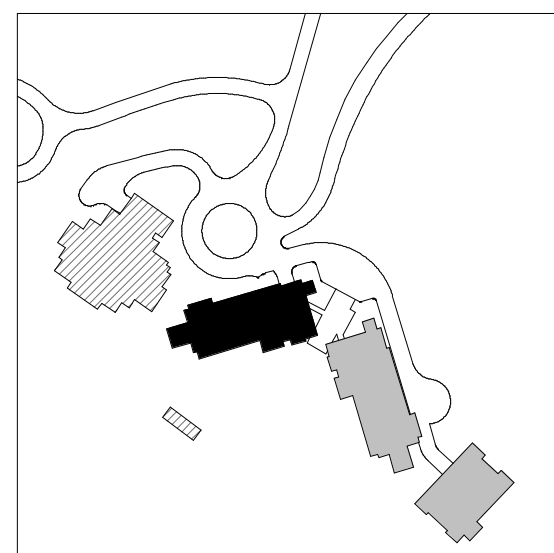


A2.3A.02a

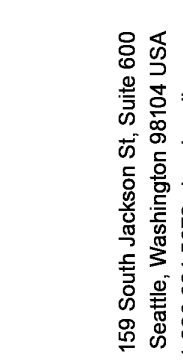

Olson Kundig

SOMMET BLANC
9300 MARSAC AVE
PARK CITY, UT 84060

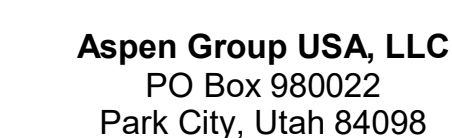

Pool Consultant
Cloward H2O
2696 N University Ave, Suite 290
Provo, UT 84604

Landscape Architect
EPG Design
6949 South High Tech Drive, Suite 100
Midvale, Utah 84047

Specifications Write
Friday Group
88 Mainelli Road
Middlebury, VT

Code Consultant
Holmes
600 1st Avenue, Suite 200A
Seattle, WA 98104

Fire Protection Engineer
Jensen Hughes
One Research Drive, Suite 305C
Westborough, MA 01581

Vertical Transportation Consultant
Lerch Bates
19515 North Creek Parkway, Suite 3
Bothell, WA 98011

Structural Engineer
Magnusson Klemencic Associates
1301 5th Ave, Suite 3200
Seattle, WA 98101

Lighting Designer
O.
1319 SE MLK Blvd, Suite 210
Portland, Oregon 97219

Building Envelope Consultant!
RDH
2101 N 34th St
Seattle, WA 98103

Accessibility Consultant
Studio Pacifica
2144 Westlake Ave N, Suite F
Seattle, WA 98109

MEP Engineer
WSP USA
1001 Fourth Ave., Suite 3100
Seattle, WA 98154

principal architect TK, KM
project manager TM, JB, SL, MD
drawn by SK, SS, JR, CP, EA,
JF, BD

checked by Checker
job no. 20362
date 05/31/2024



revisions:

E	08/16/24	ASI 004
C	07/26/24	ASI 002


IFC SET 3 OF 3
05/31/2024

 ENLARGED SECTIONS -
BC CONNECTOR

A4.3BC.1

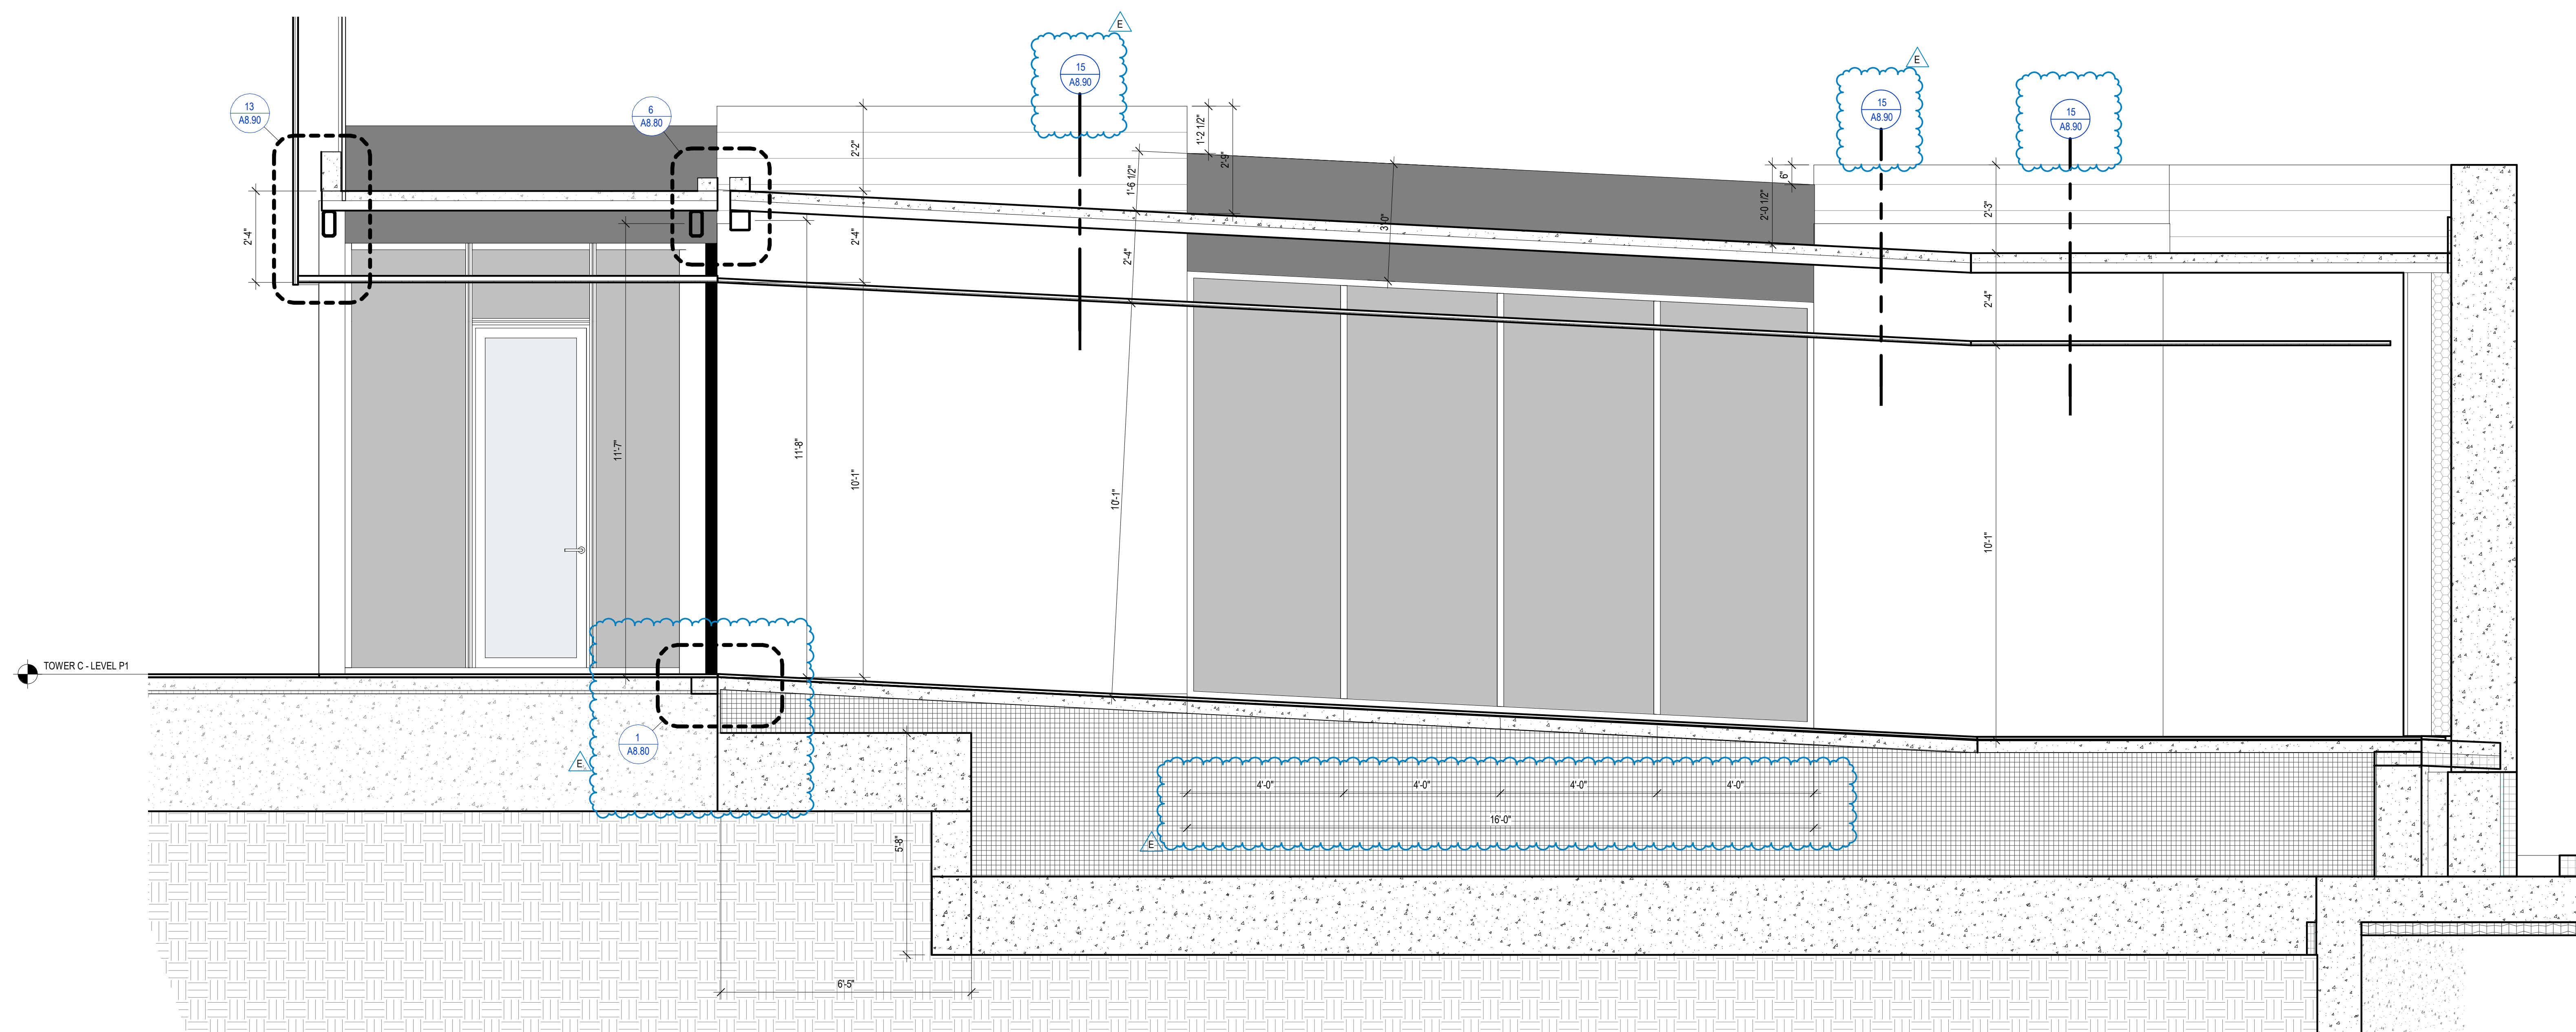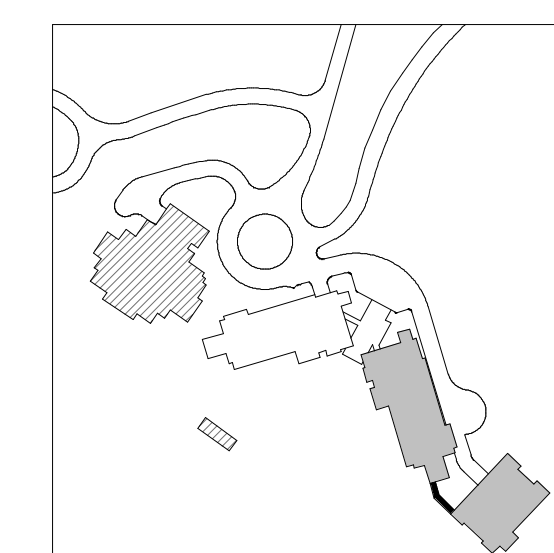


2 SECTION - B/C CONNECTOR - LONGITUDINAL - ISOLATED
SCALE: 1/2" = 1'-0"

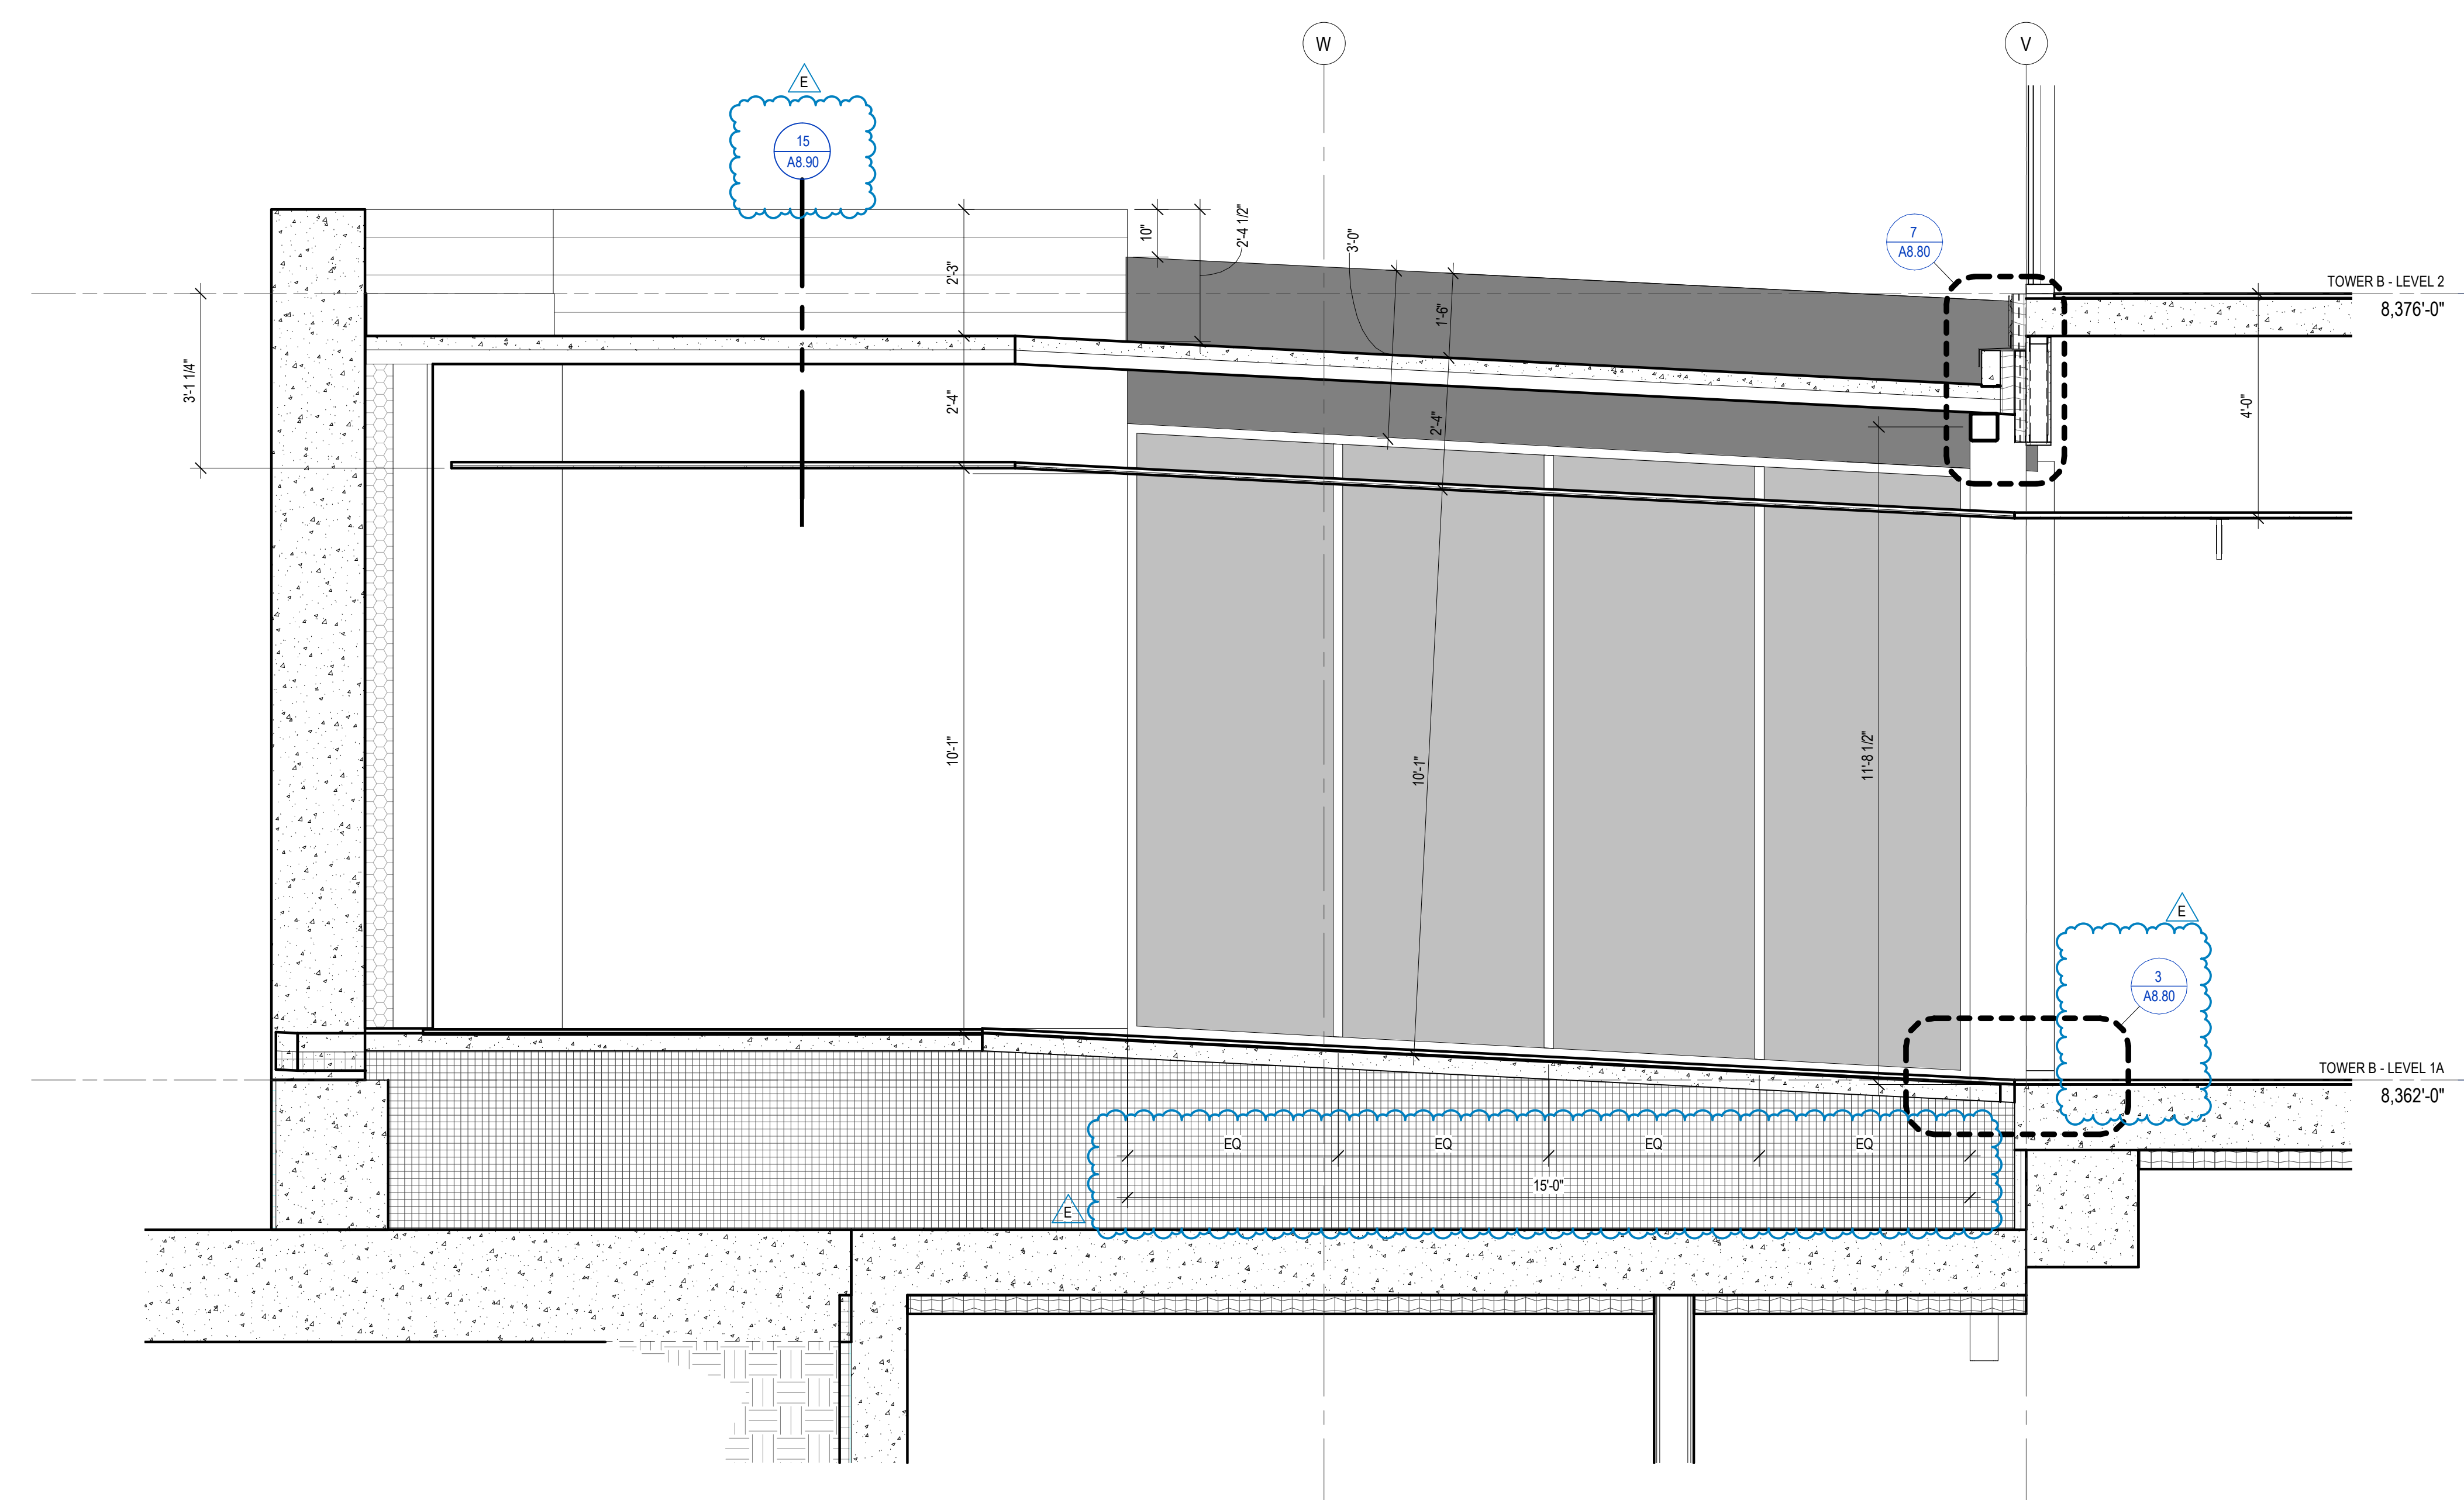


1 SECTION - B/C CONNECTOR - LONGITUDINAL 2 - ISOLATED
SCALE: 1/2" = 1'-0"




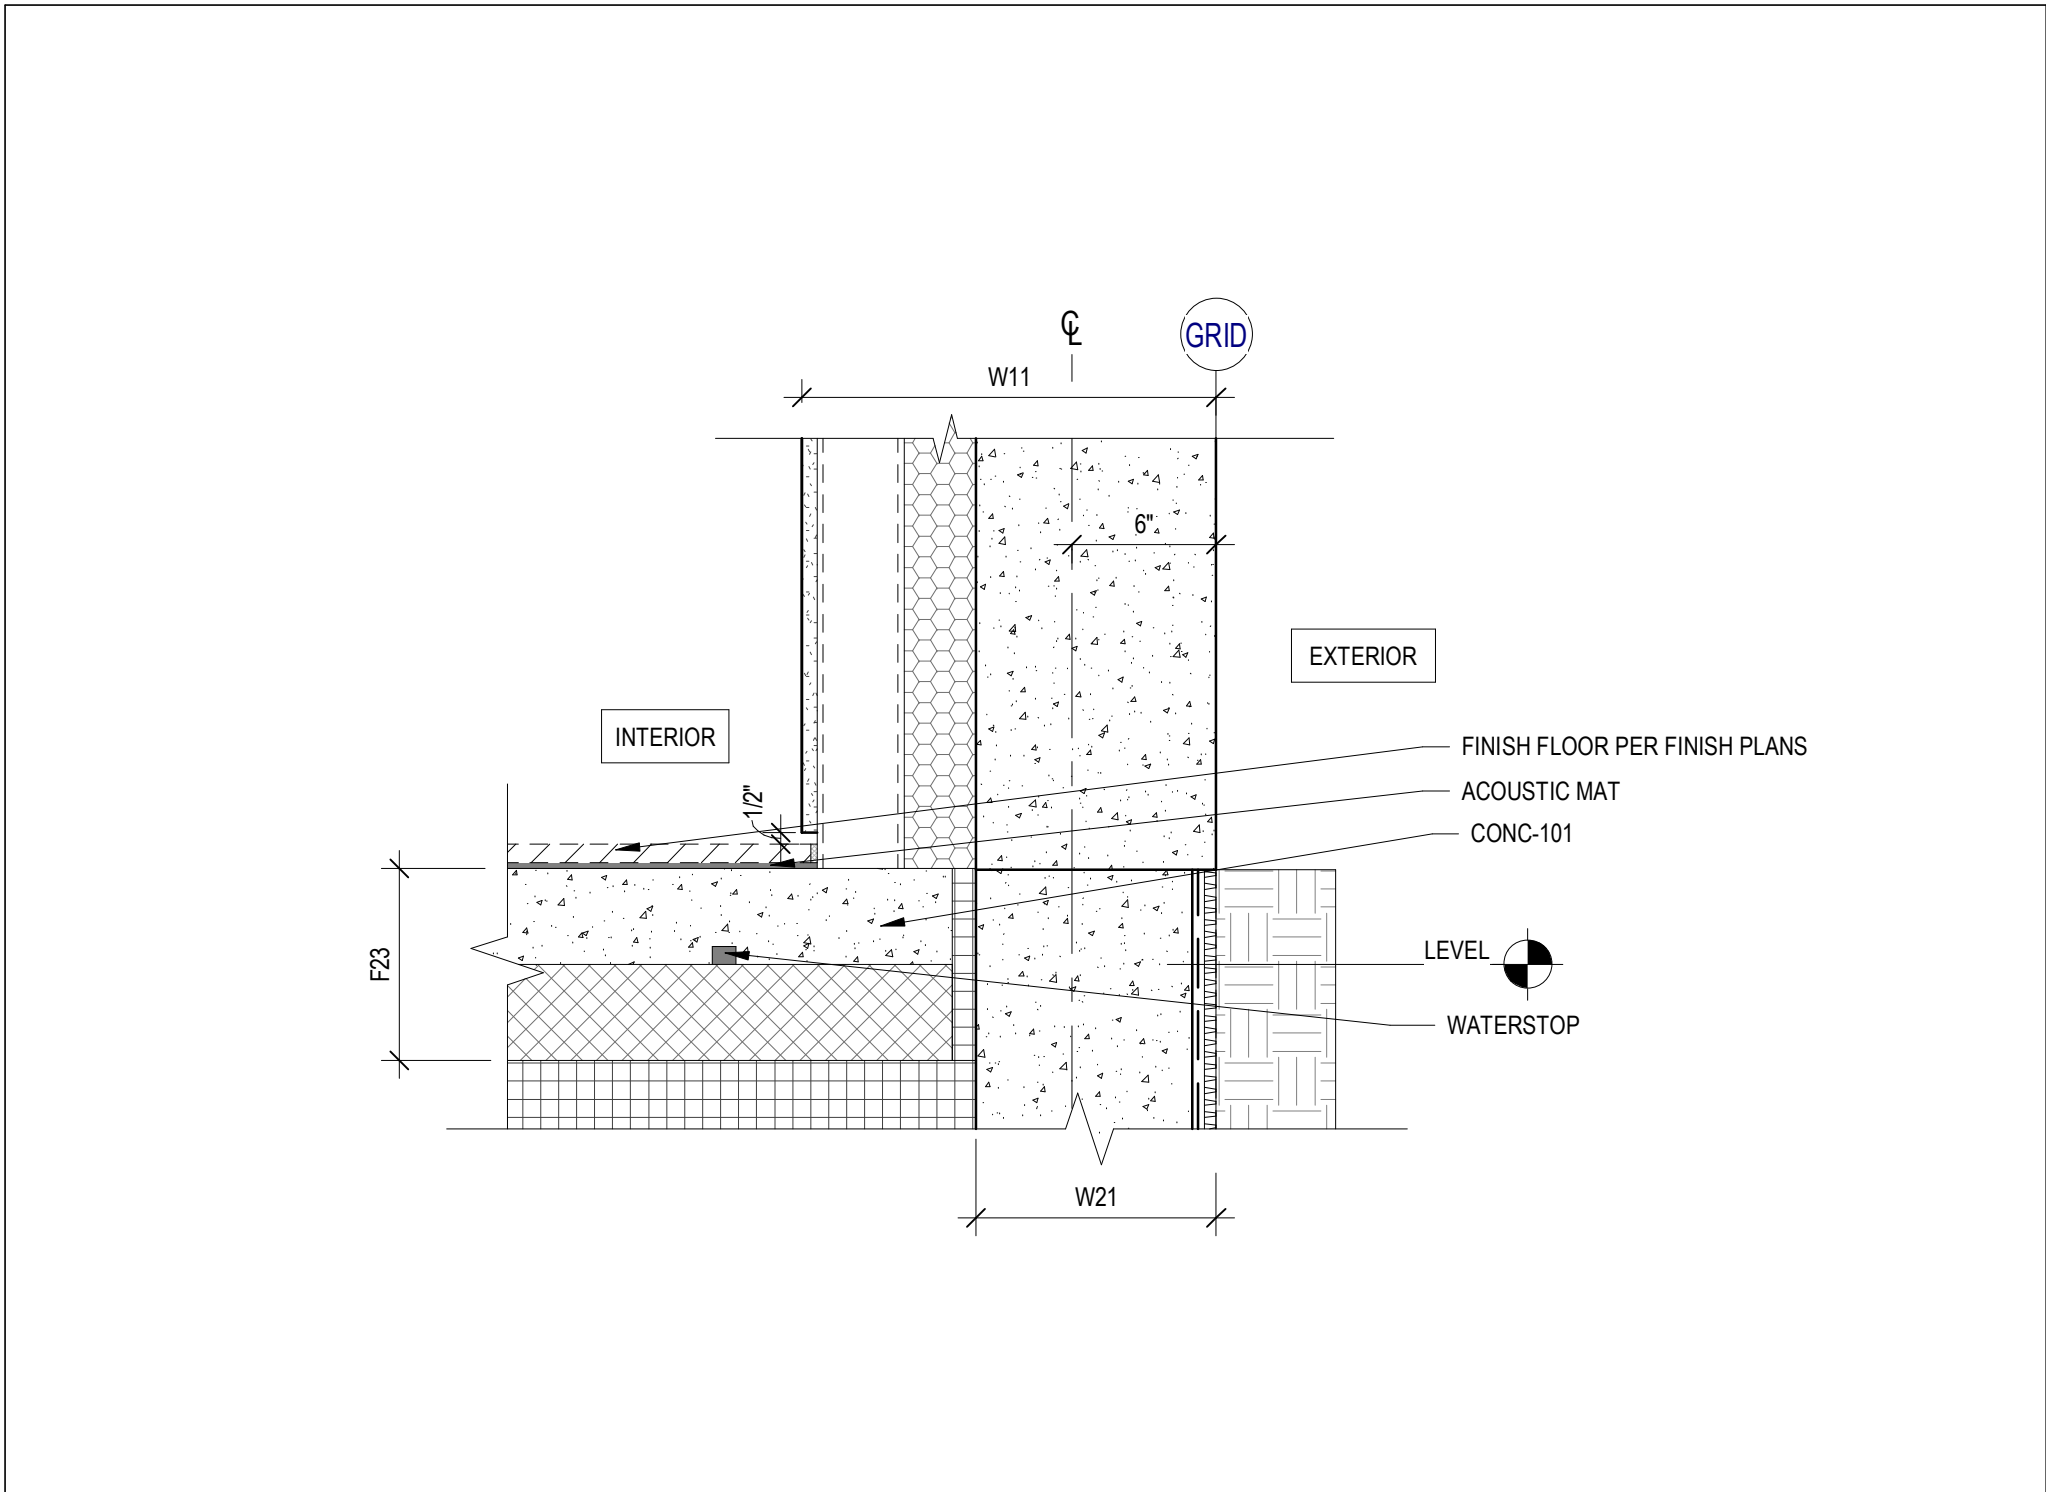


13 DETAIL SECTION - B/C CONNECTOR @ CONCRETE
SCALE: 1 1/2" = 1'-0"

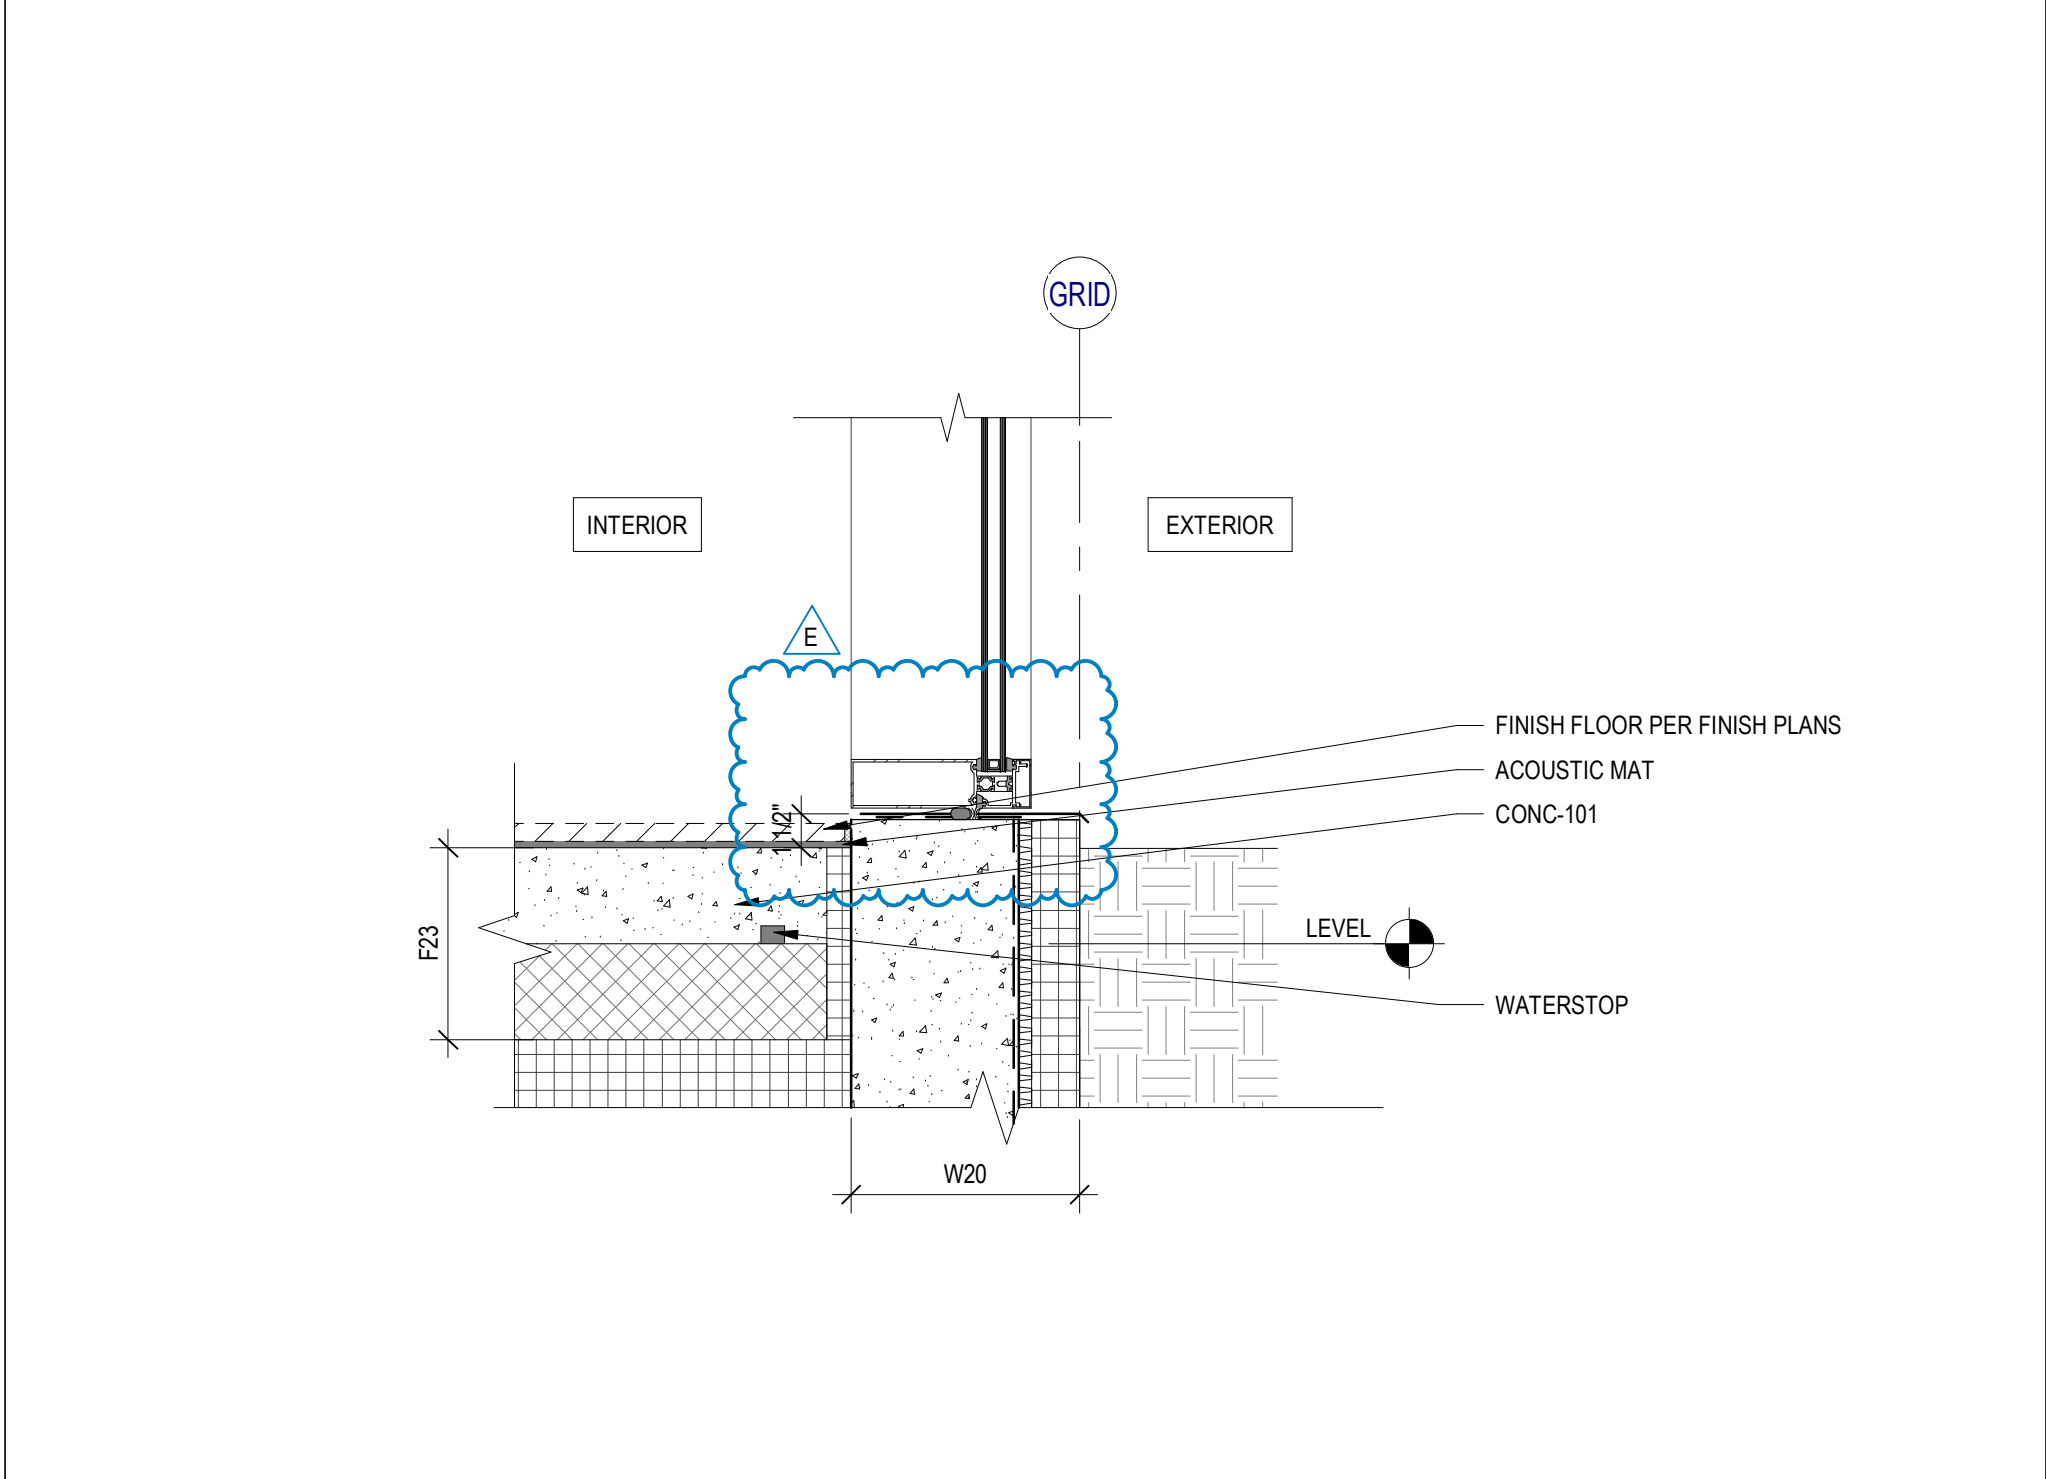

12 DETAIL SECTION - B/C CONNECTOR CURB @ CW
SCALE: 1 1/2" = 1'-0"

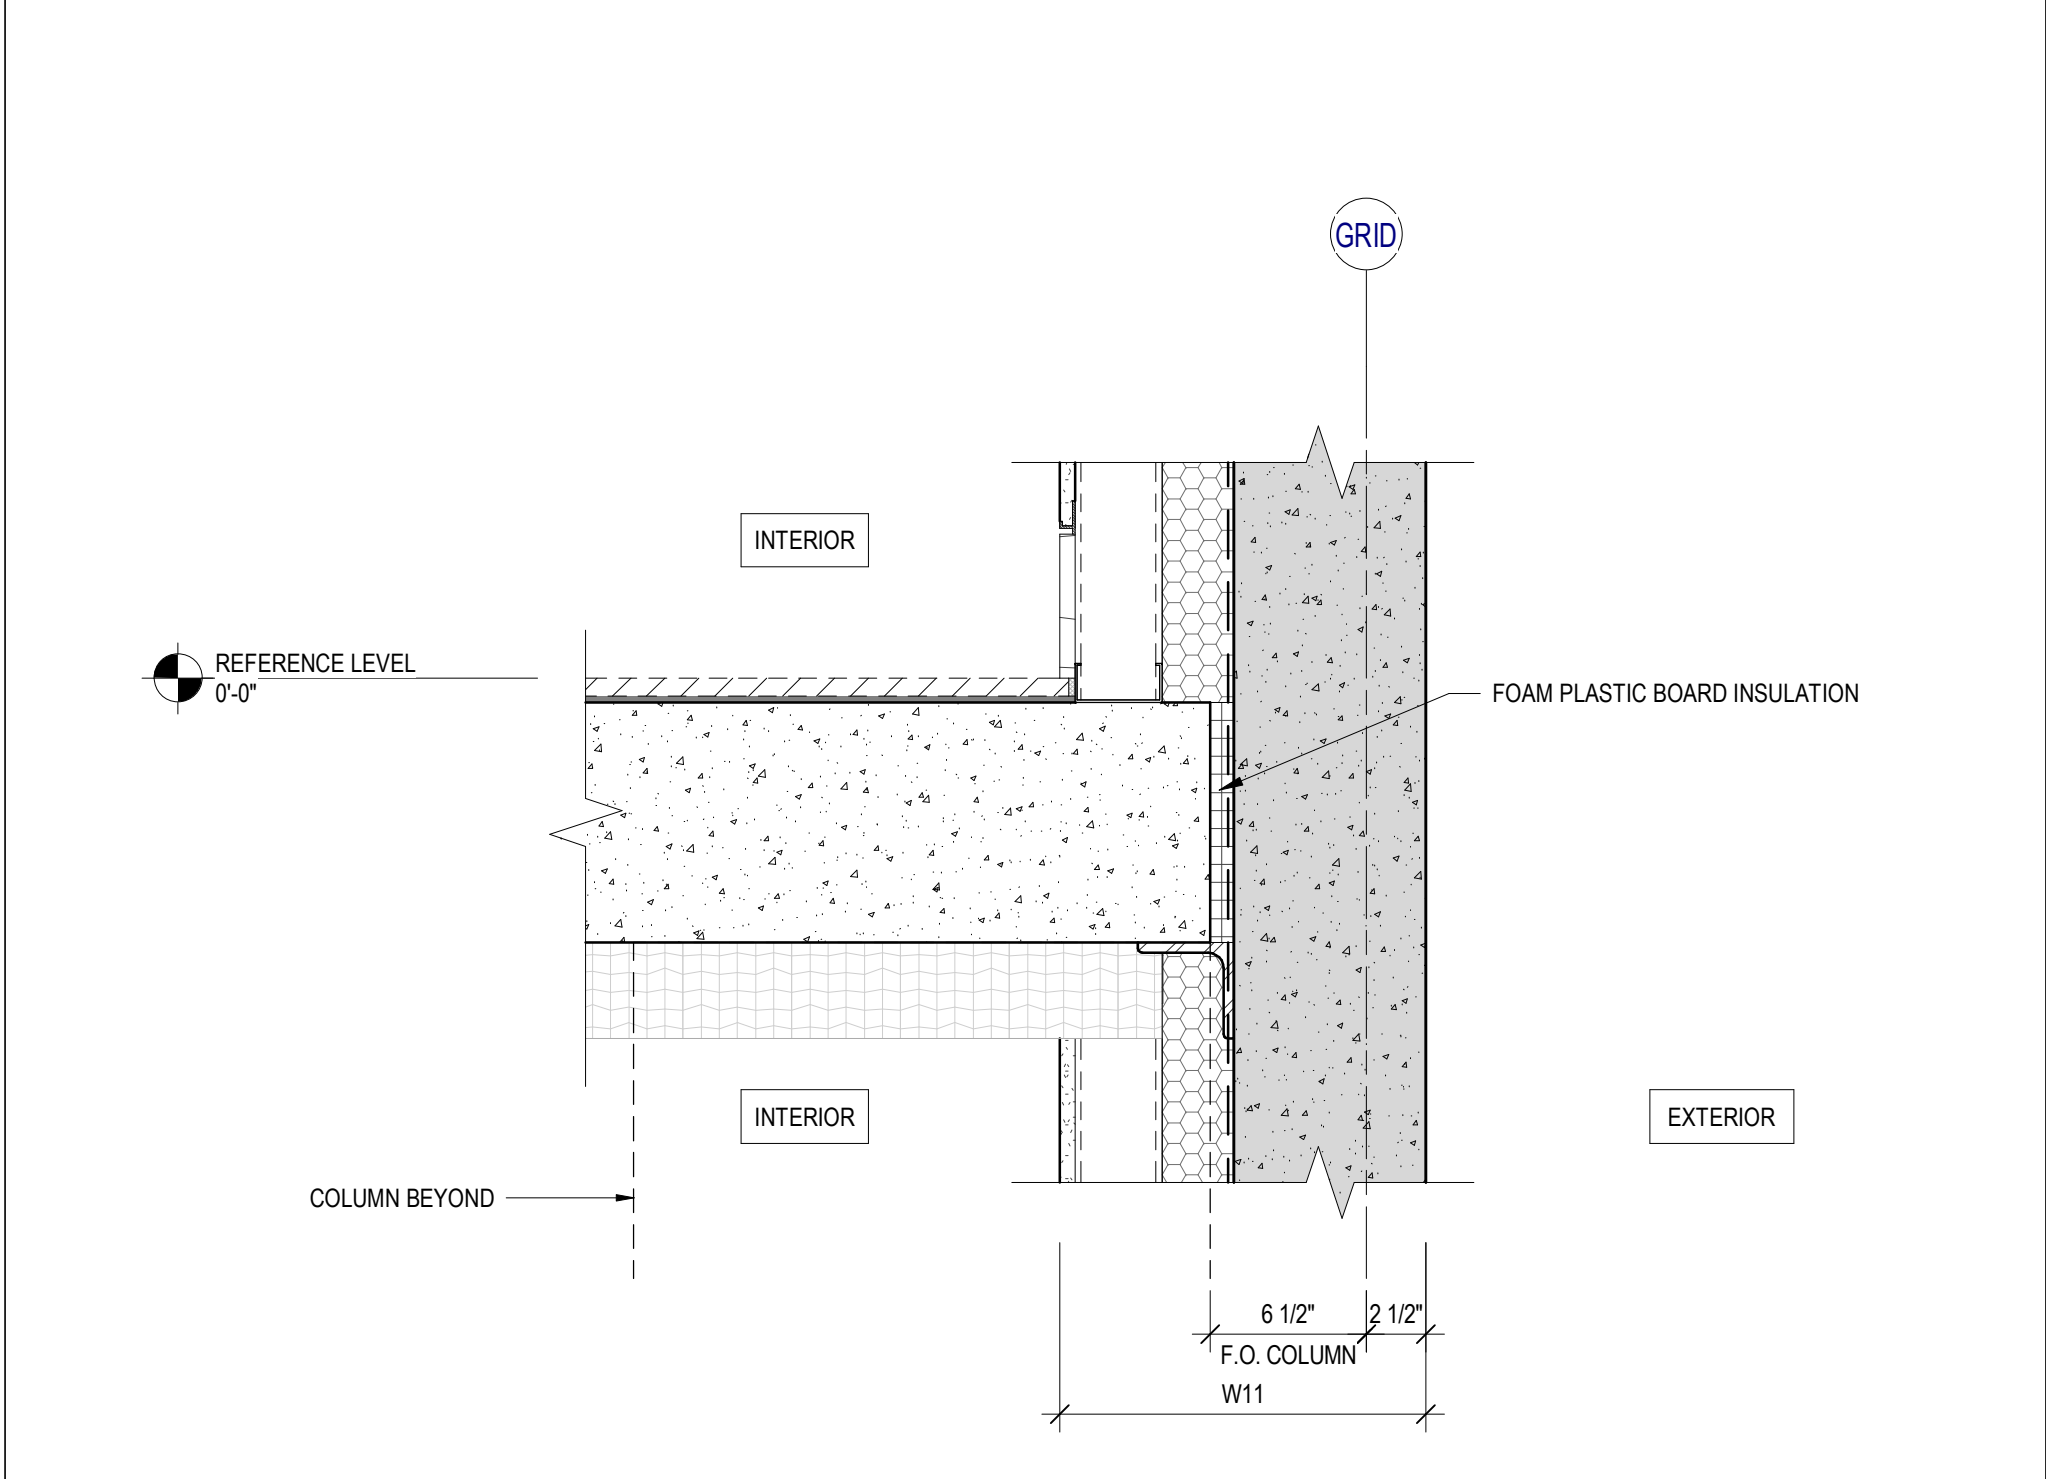


8 DETAIL SECTION - BF TRANSITION AT SLAB EDGE @ WALL
SCALE: 1 1/2" = 1'-0"

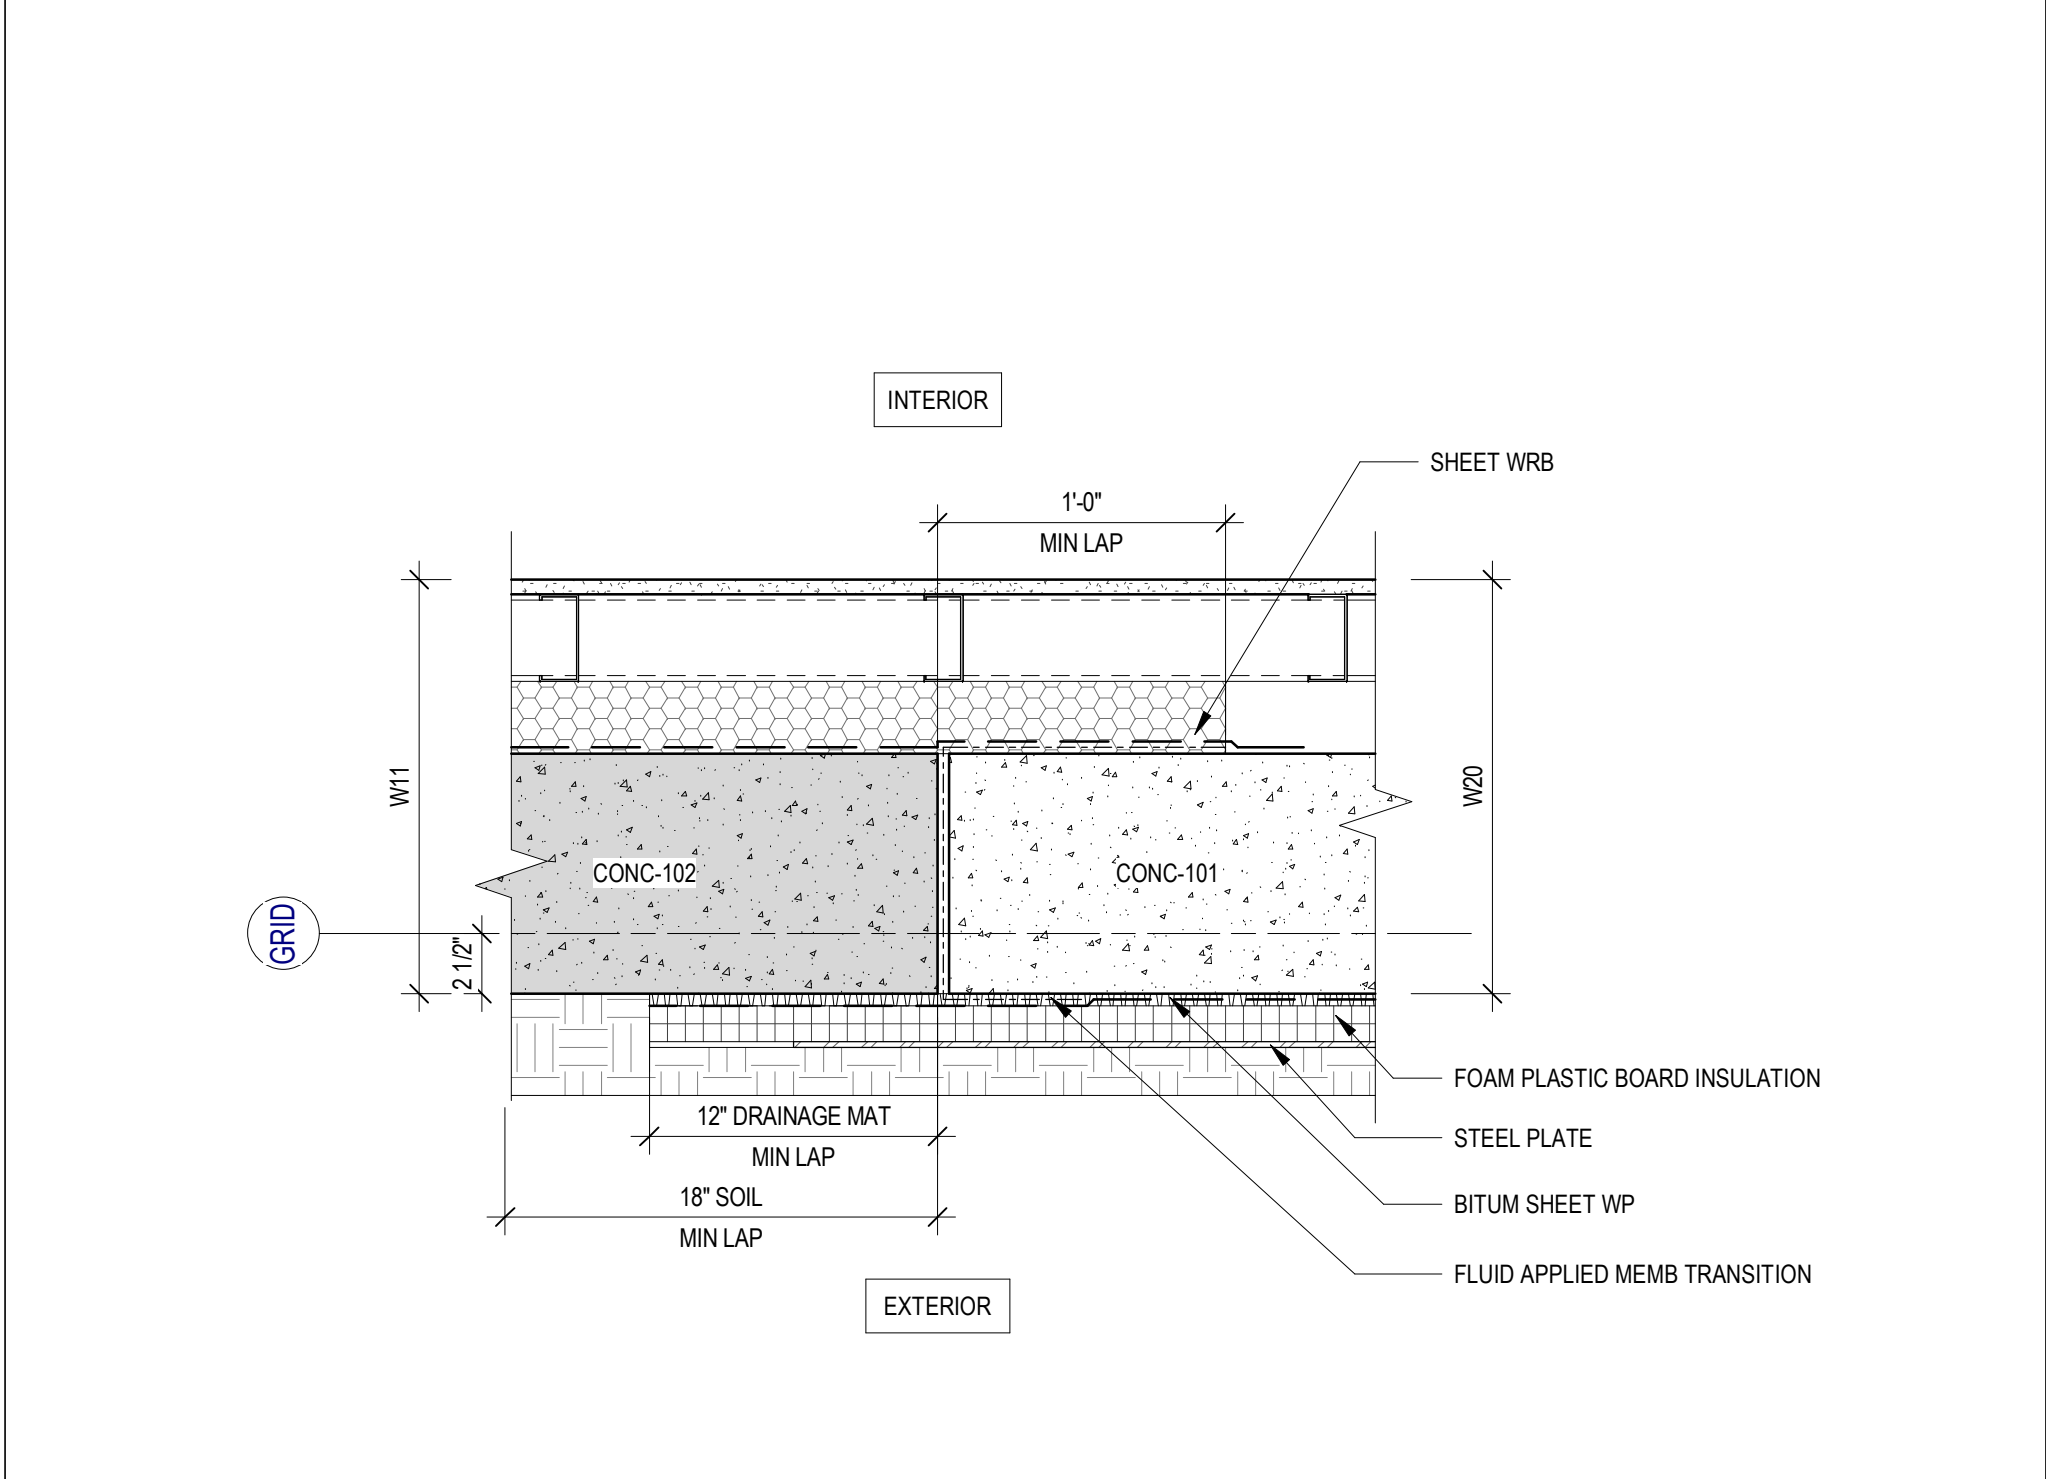


4 DETAIL PLAN - BELOW GRADE WATERPROOFING TRANSITION
SCALE: 1 1/2" = 1'-0"




11 DETAIL SECTION - BF TRANSITION AT SLAB EDGE @ CW
SCALE: 1 1/2" = 1'-0"

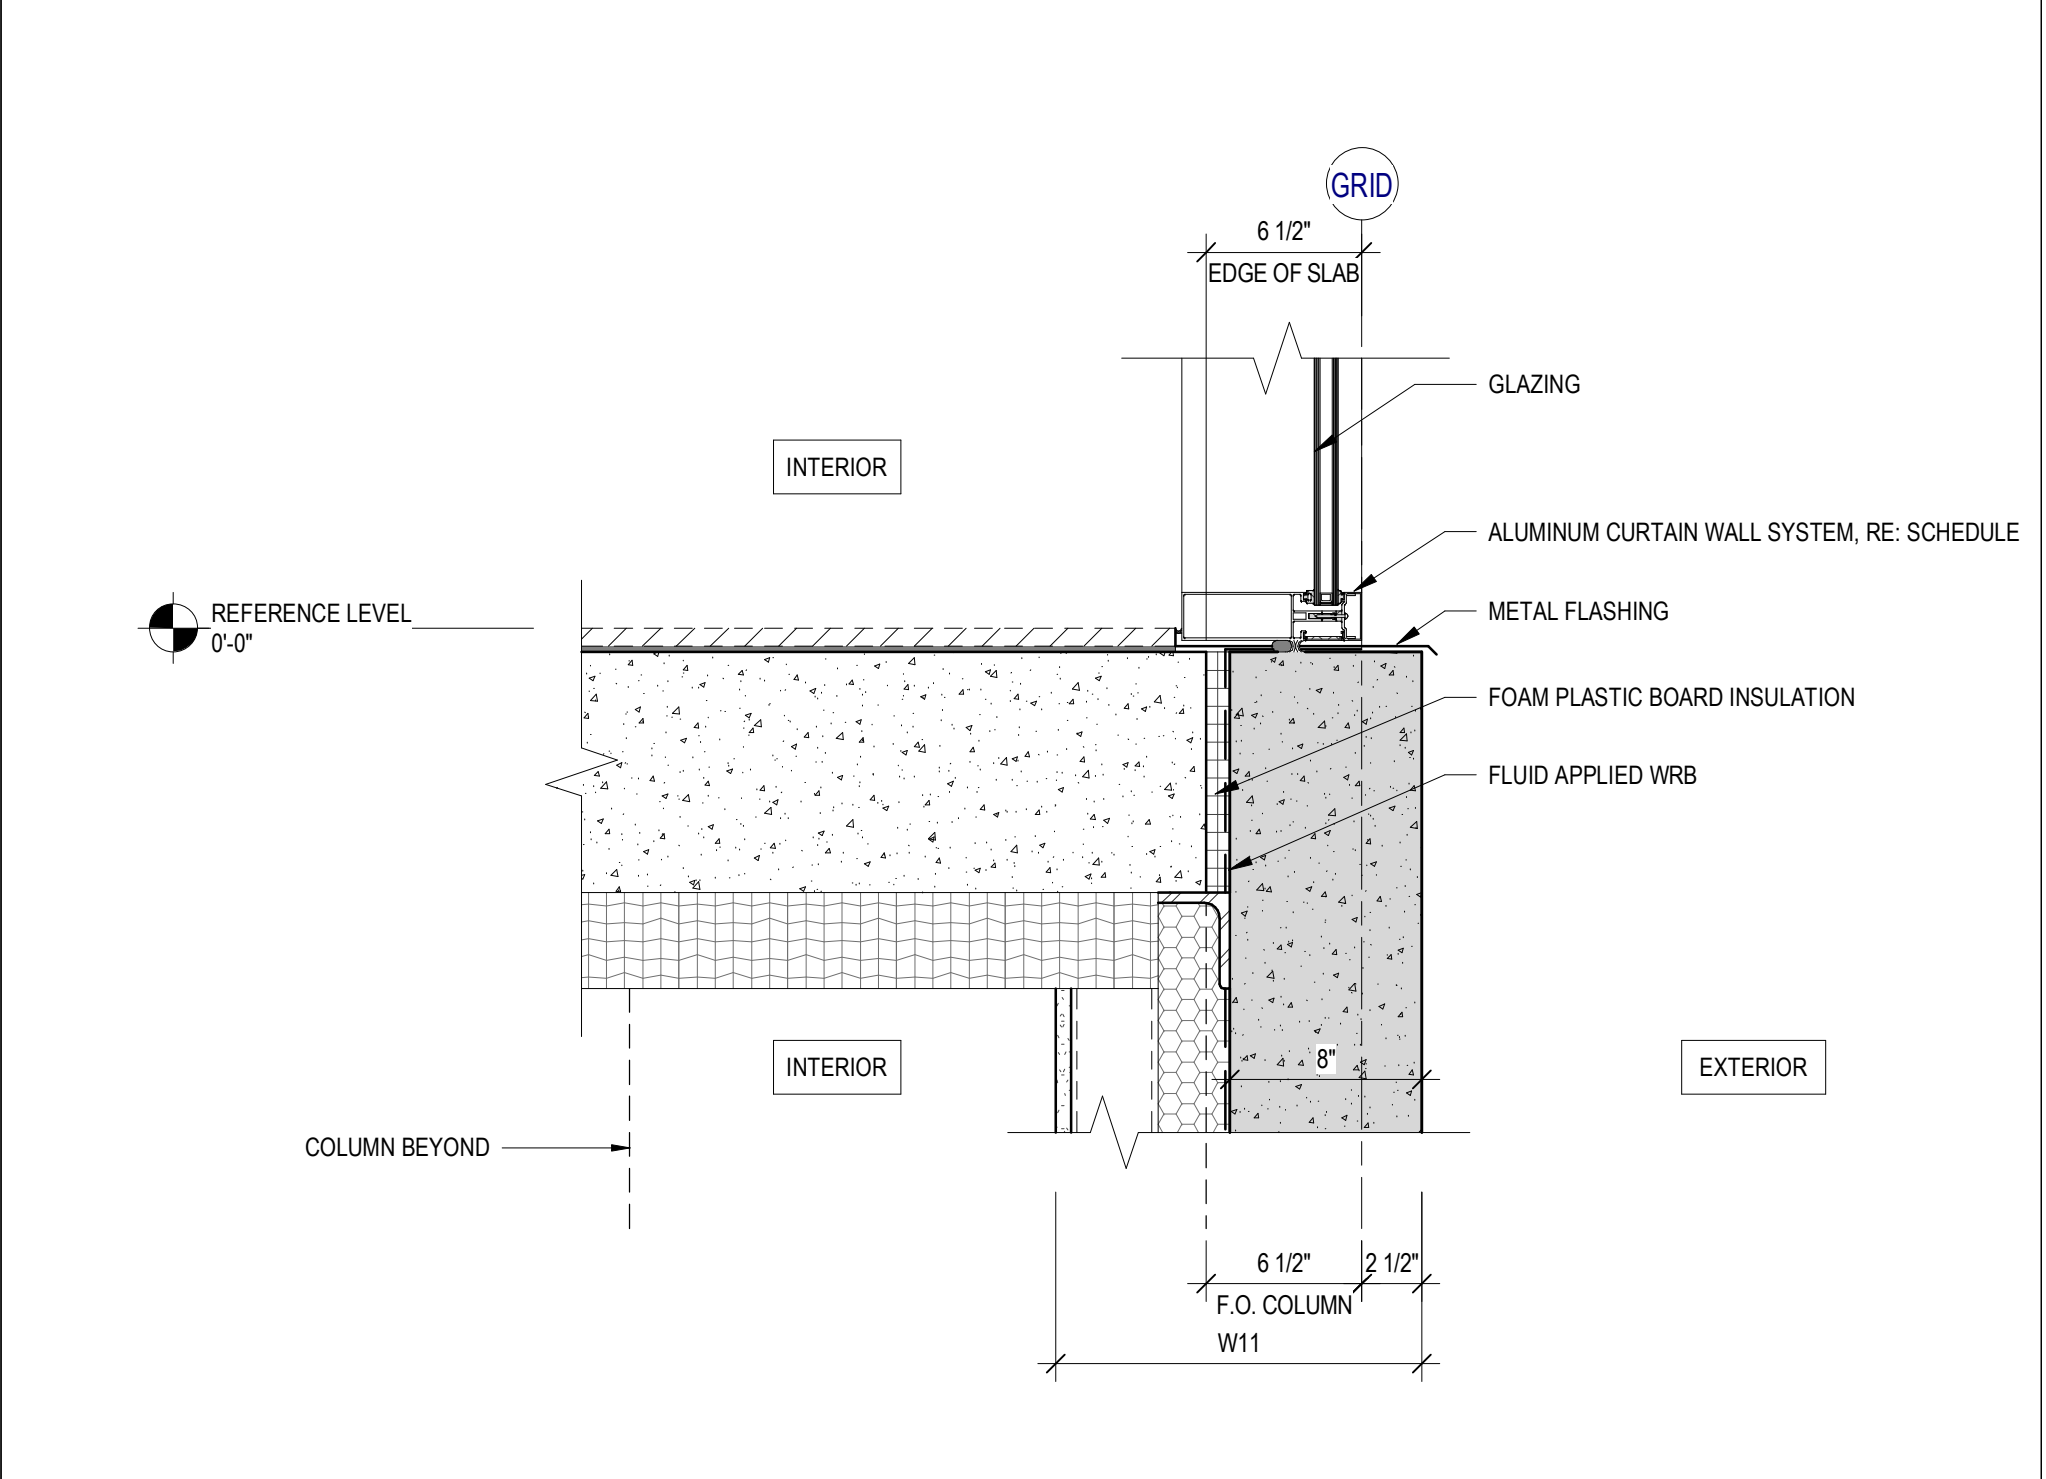

10 DETAIL SECTION - BF TRANSITION AT SLAB
SCALE: 1 1/2" = 1'-0"

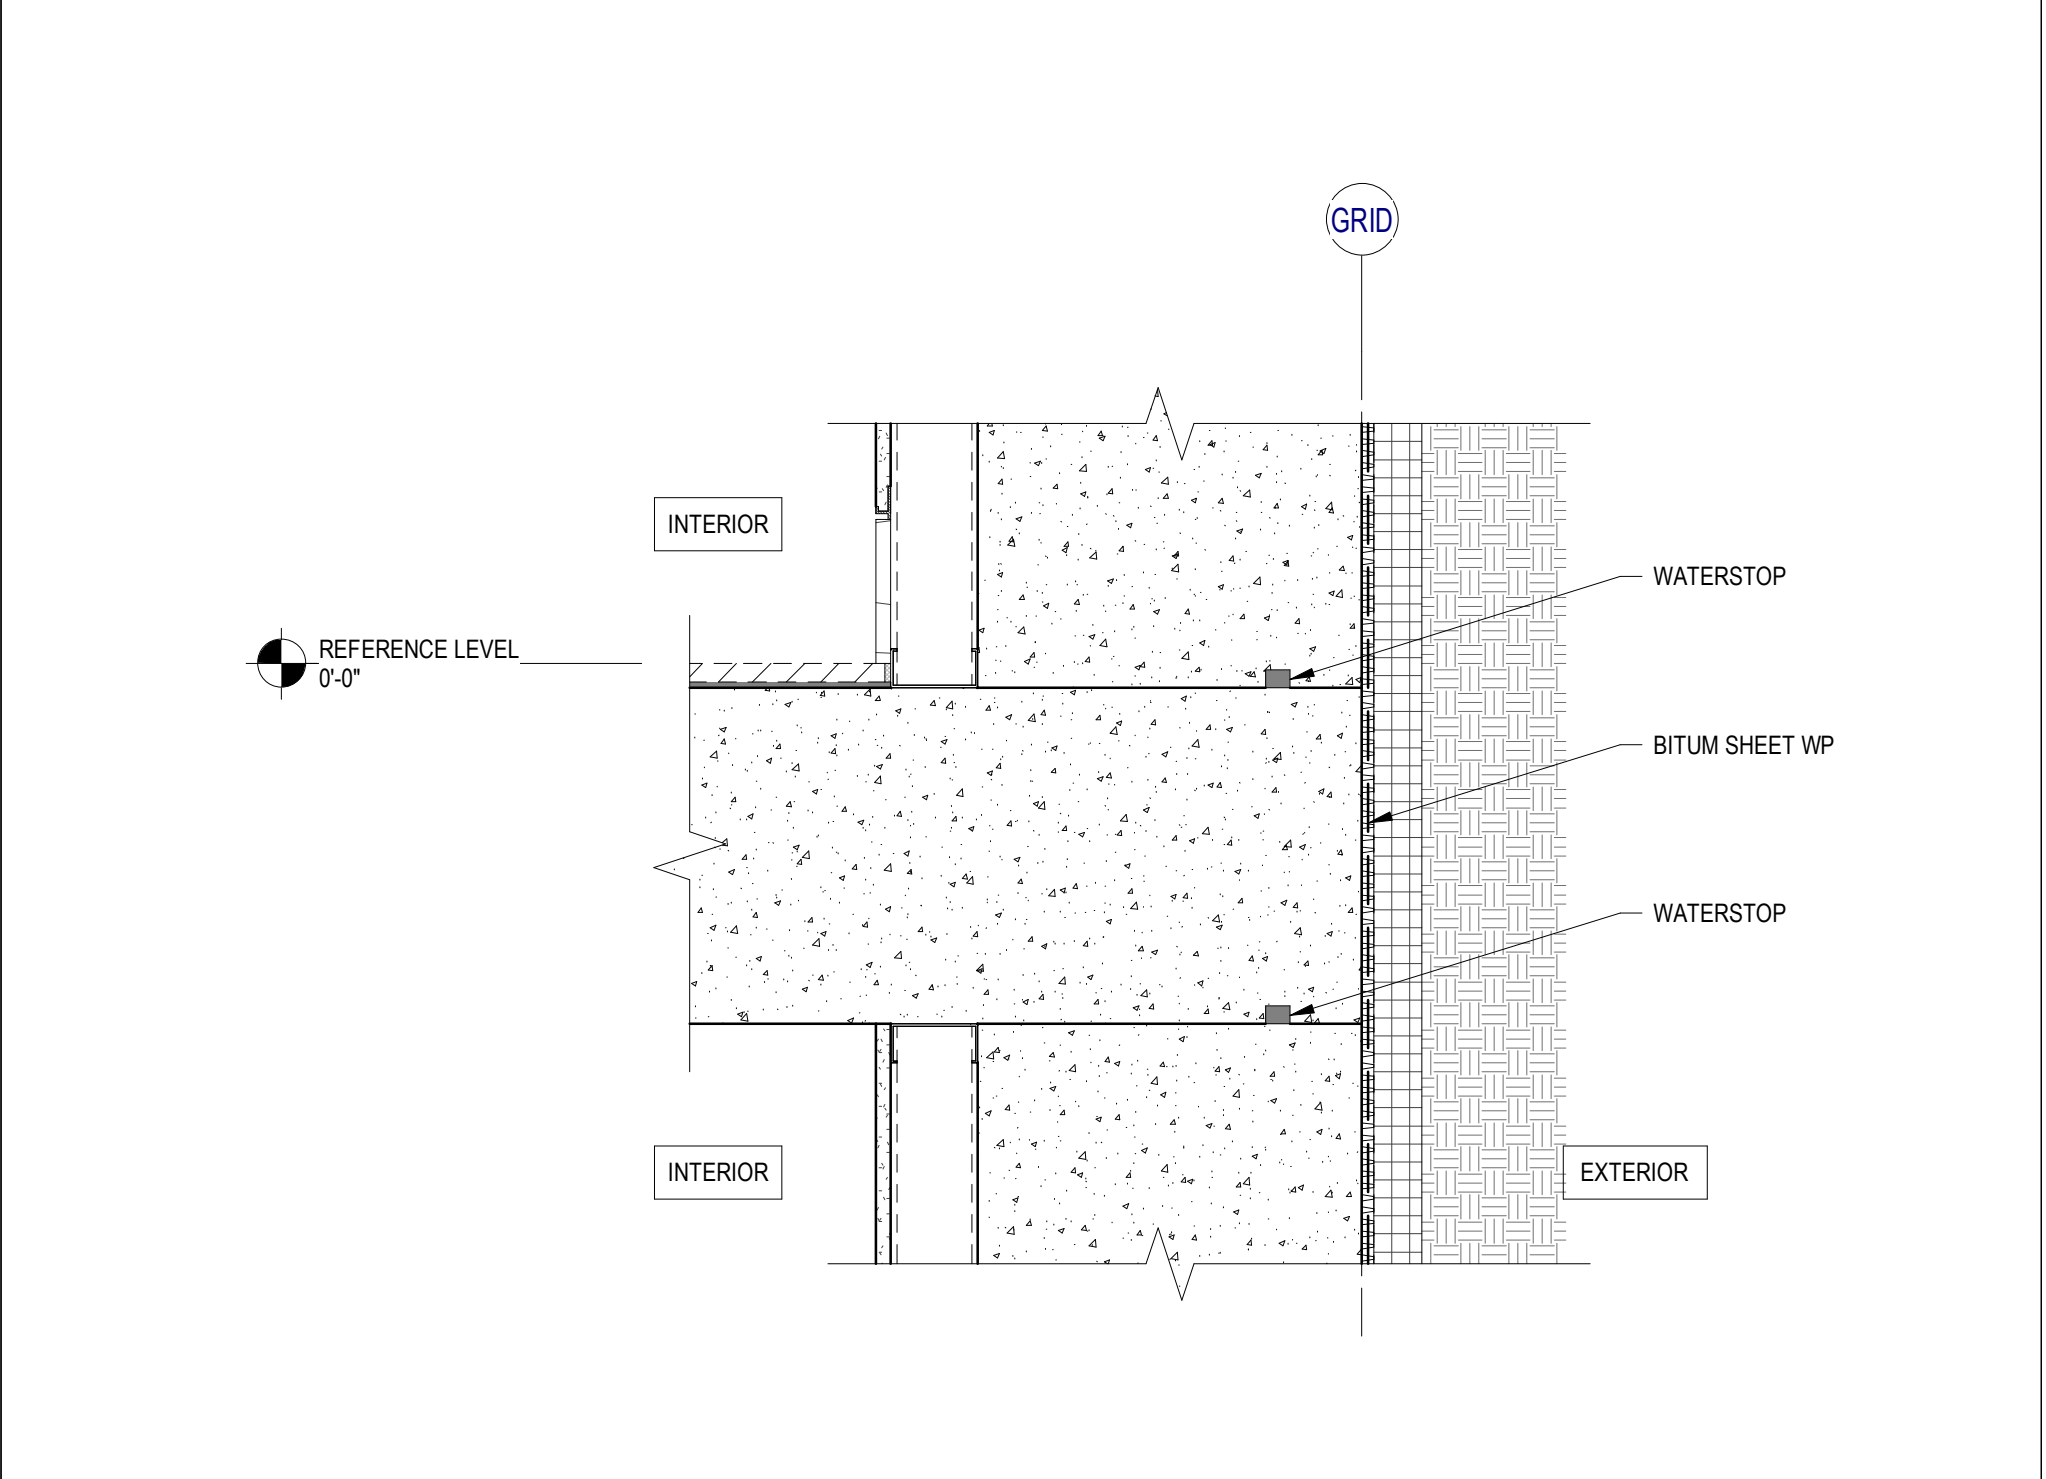


7 DETAIL SECTION - TYP BELOW GRADE FLOOR TRANSITION
SCALE: 1 1/2" = 1'-0"

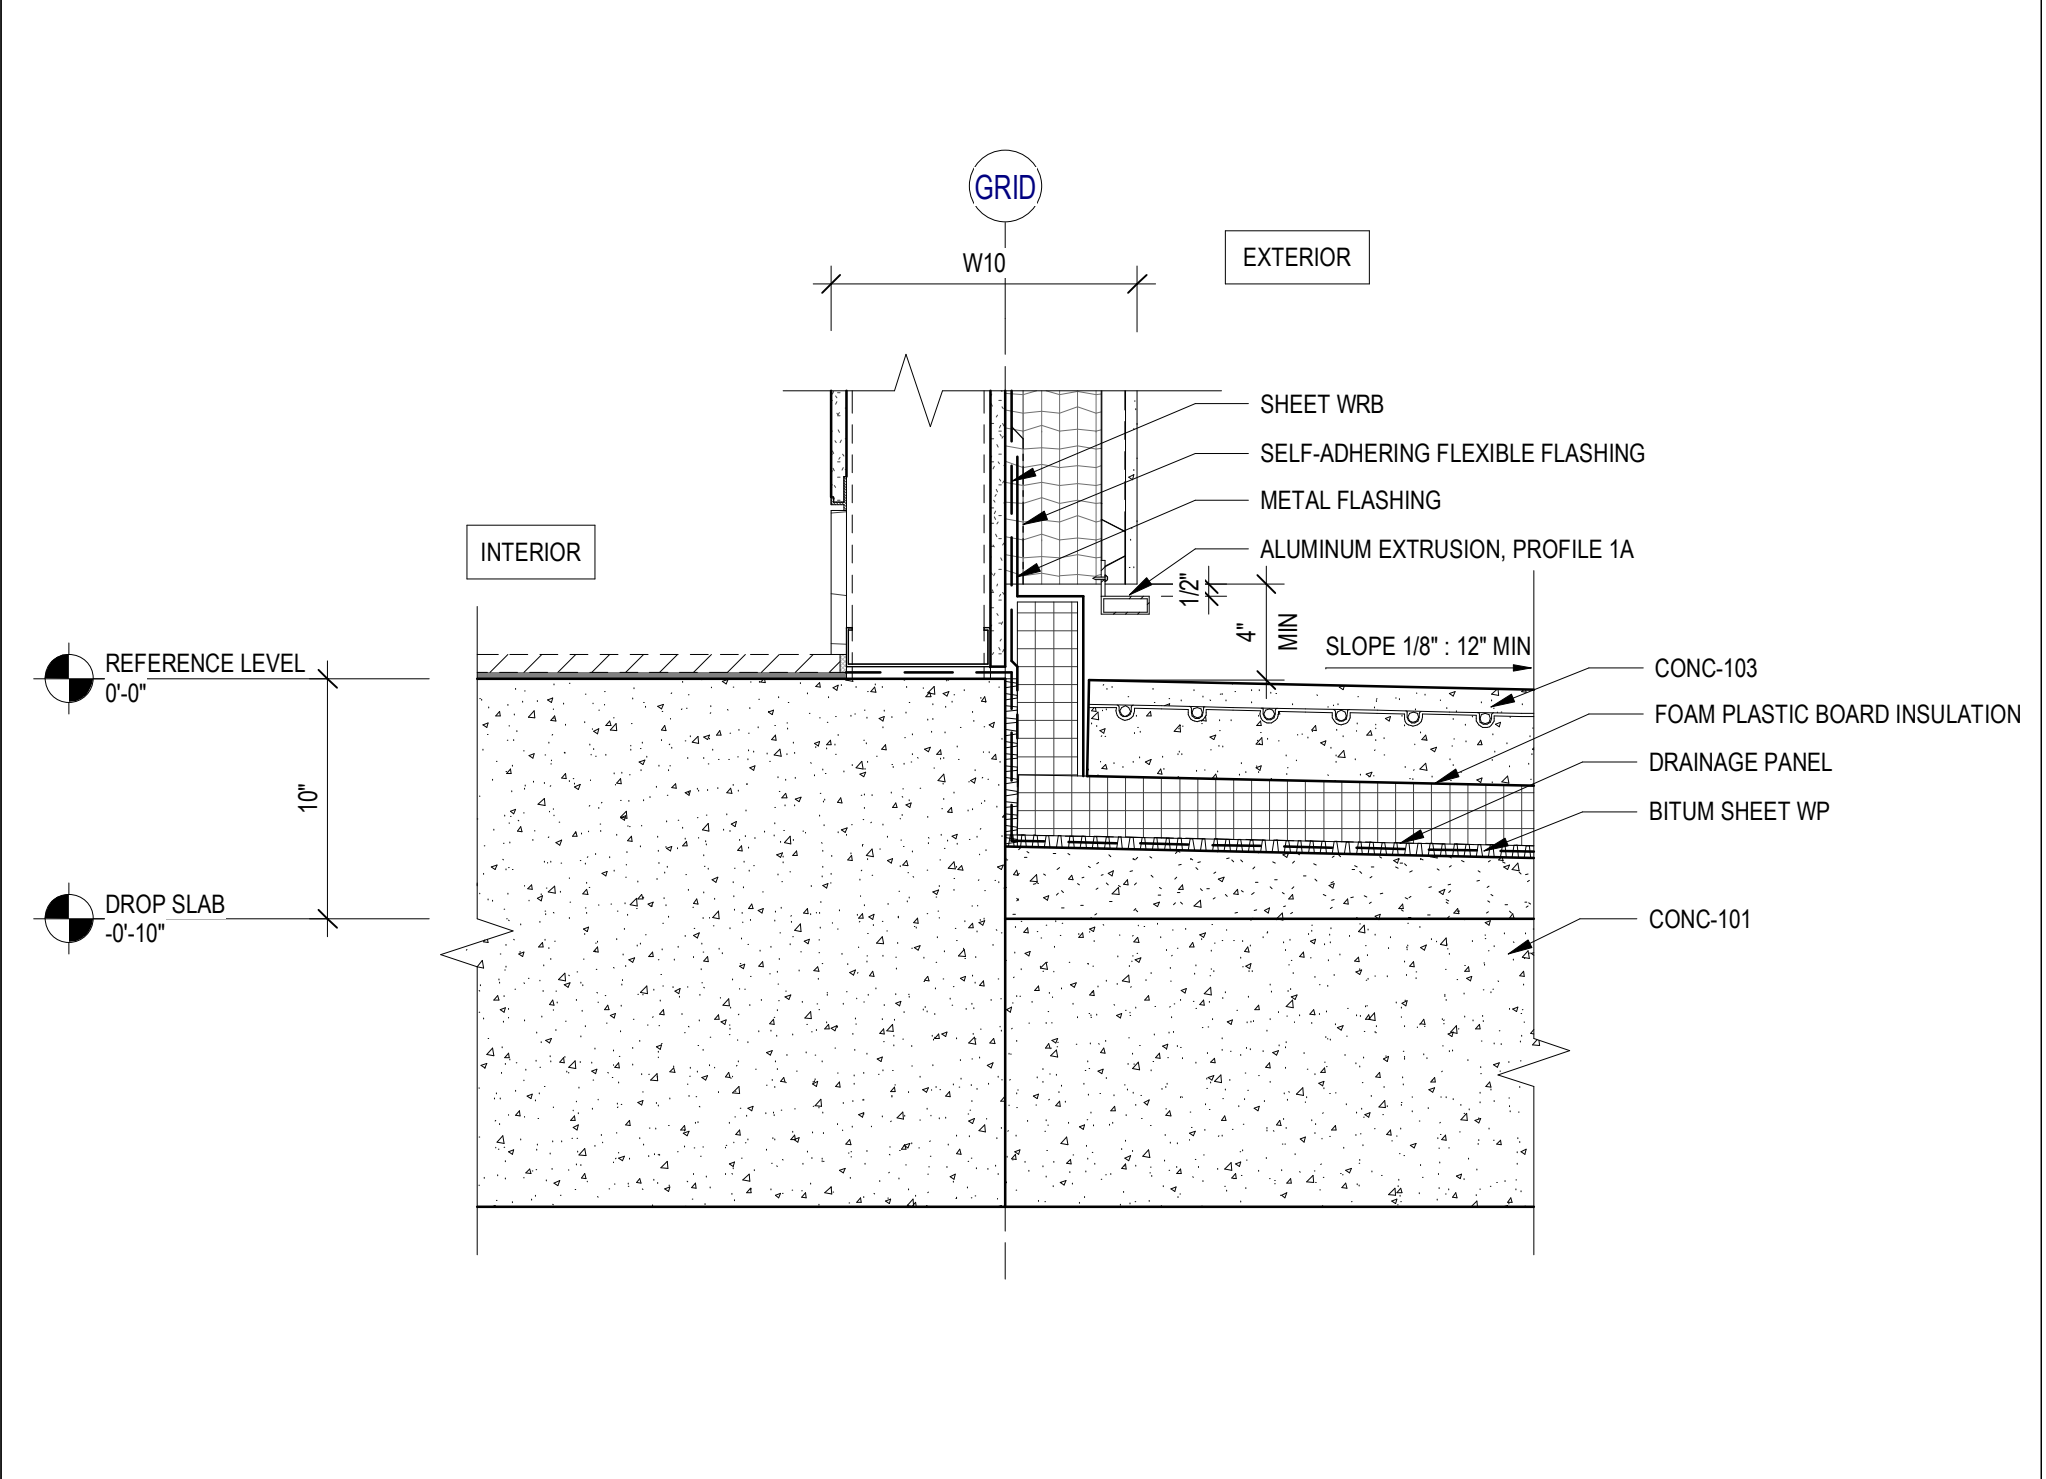


3 DETAIL SECTION - GRADE TRANSITION @ PATIO
SCALE: 1 1/2" = 1'-0"




2 DETAIL SECTION - BELOW GRADE TRANSITION @ DROP SLAB
SCALE: 1 1/2" = 1'-0"

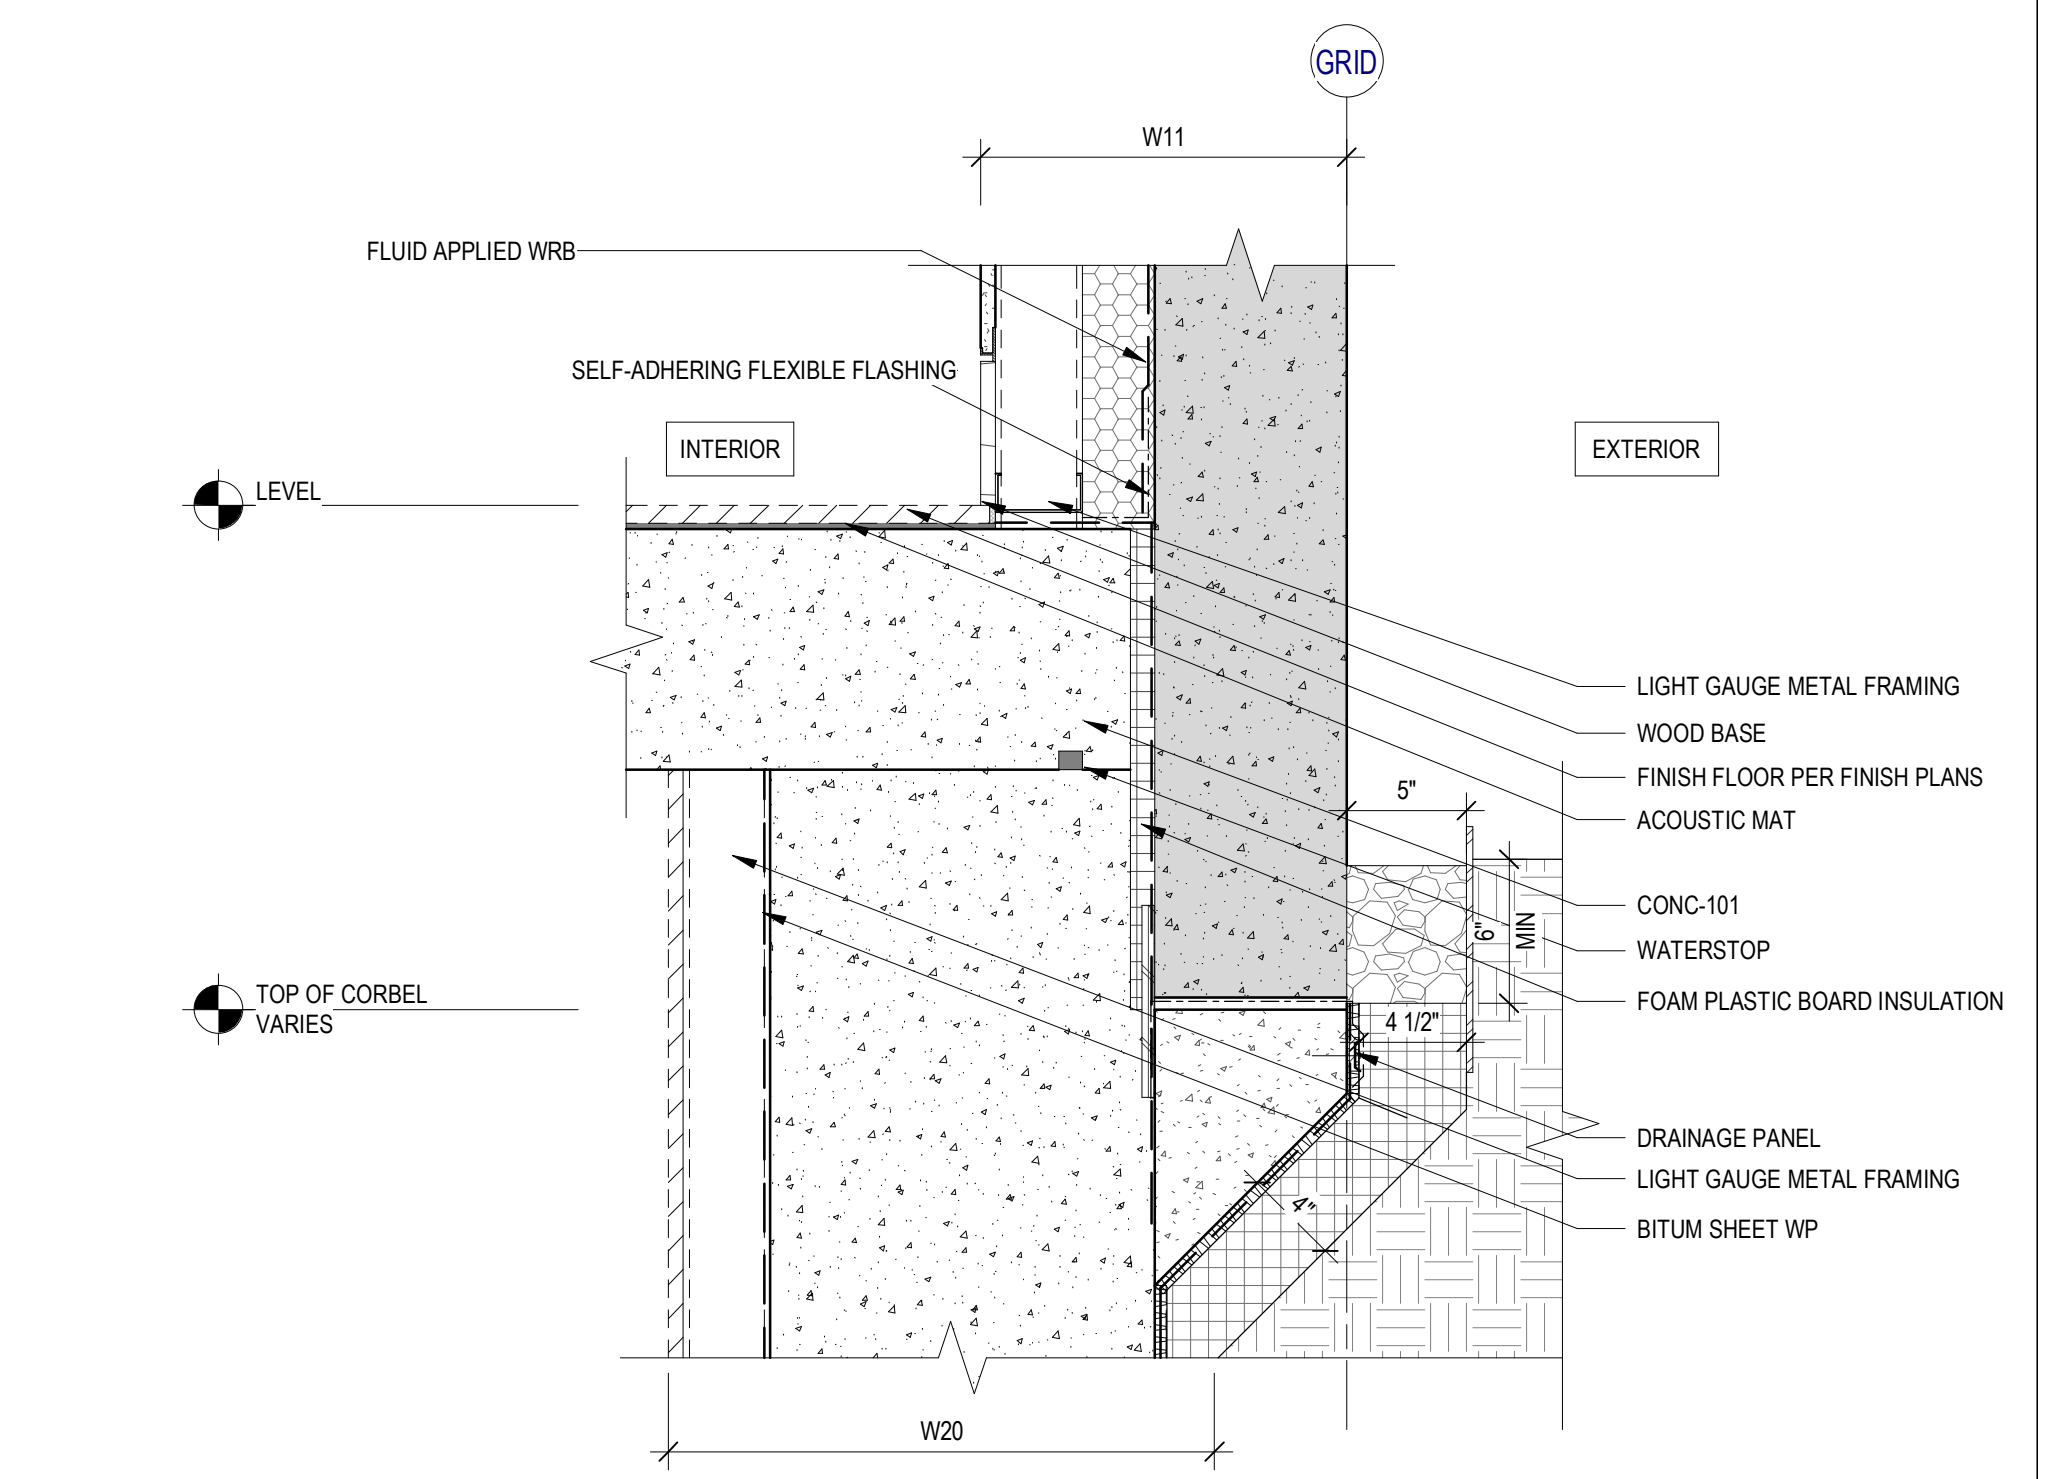


6 DETAIL SECTION - BELOW GRADE TRANSITION @ LID
SCALE: 1 1/2" = 1'-0"

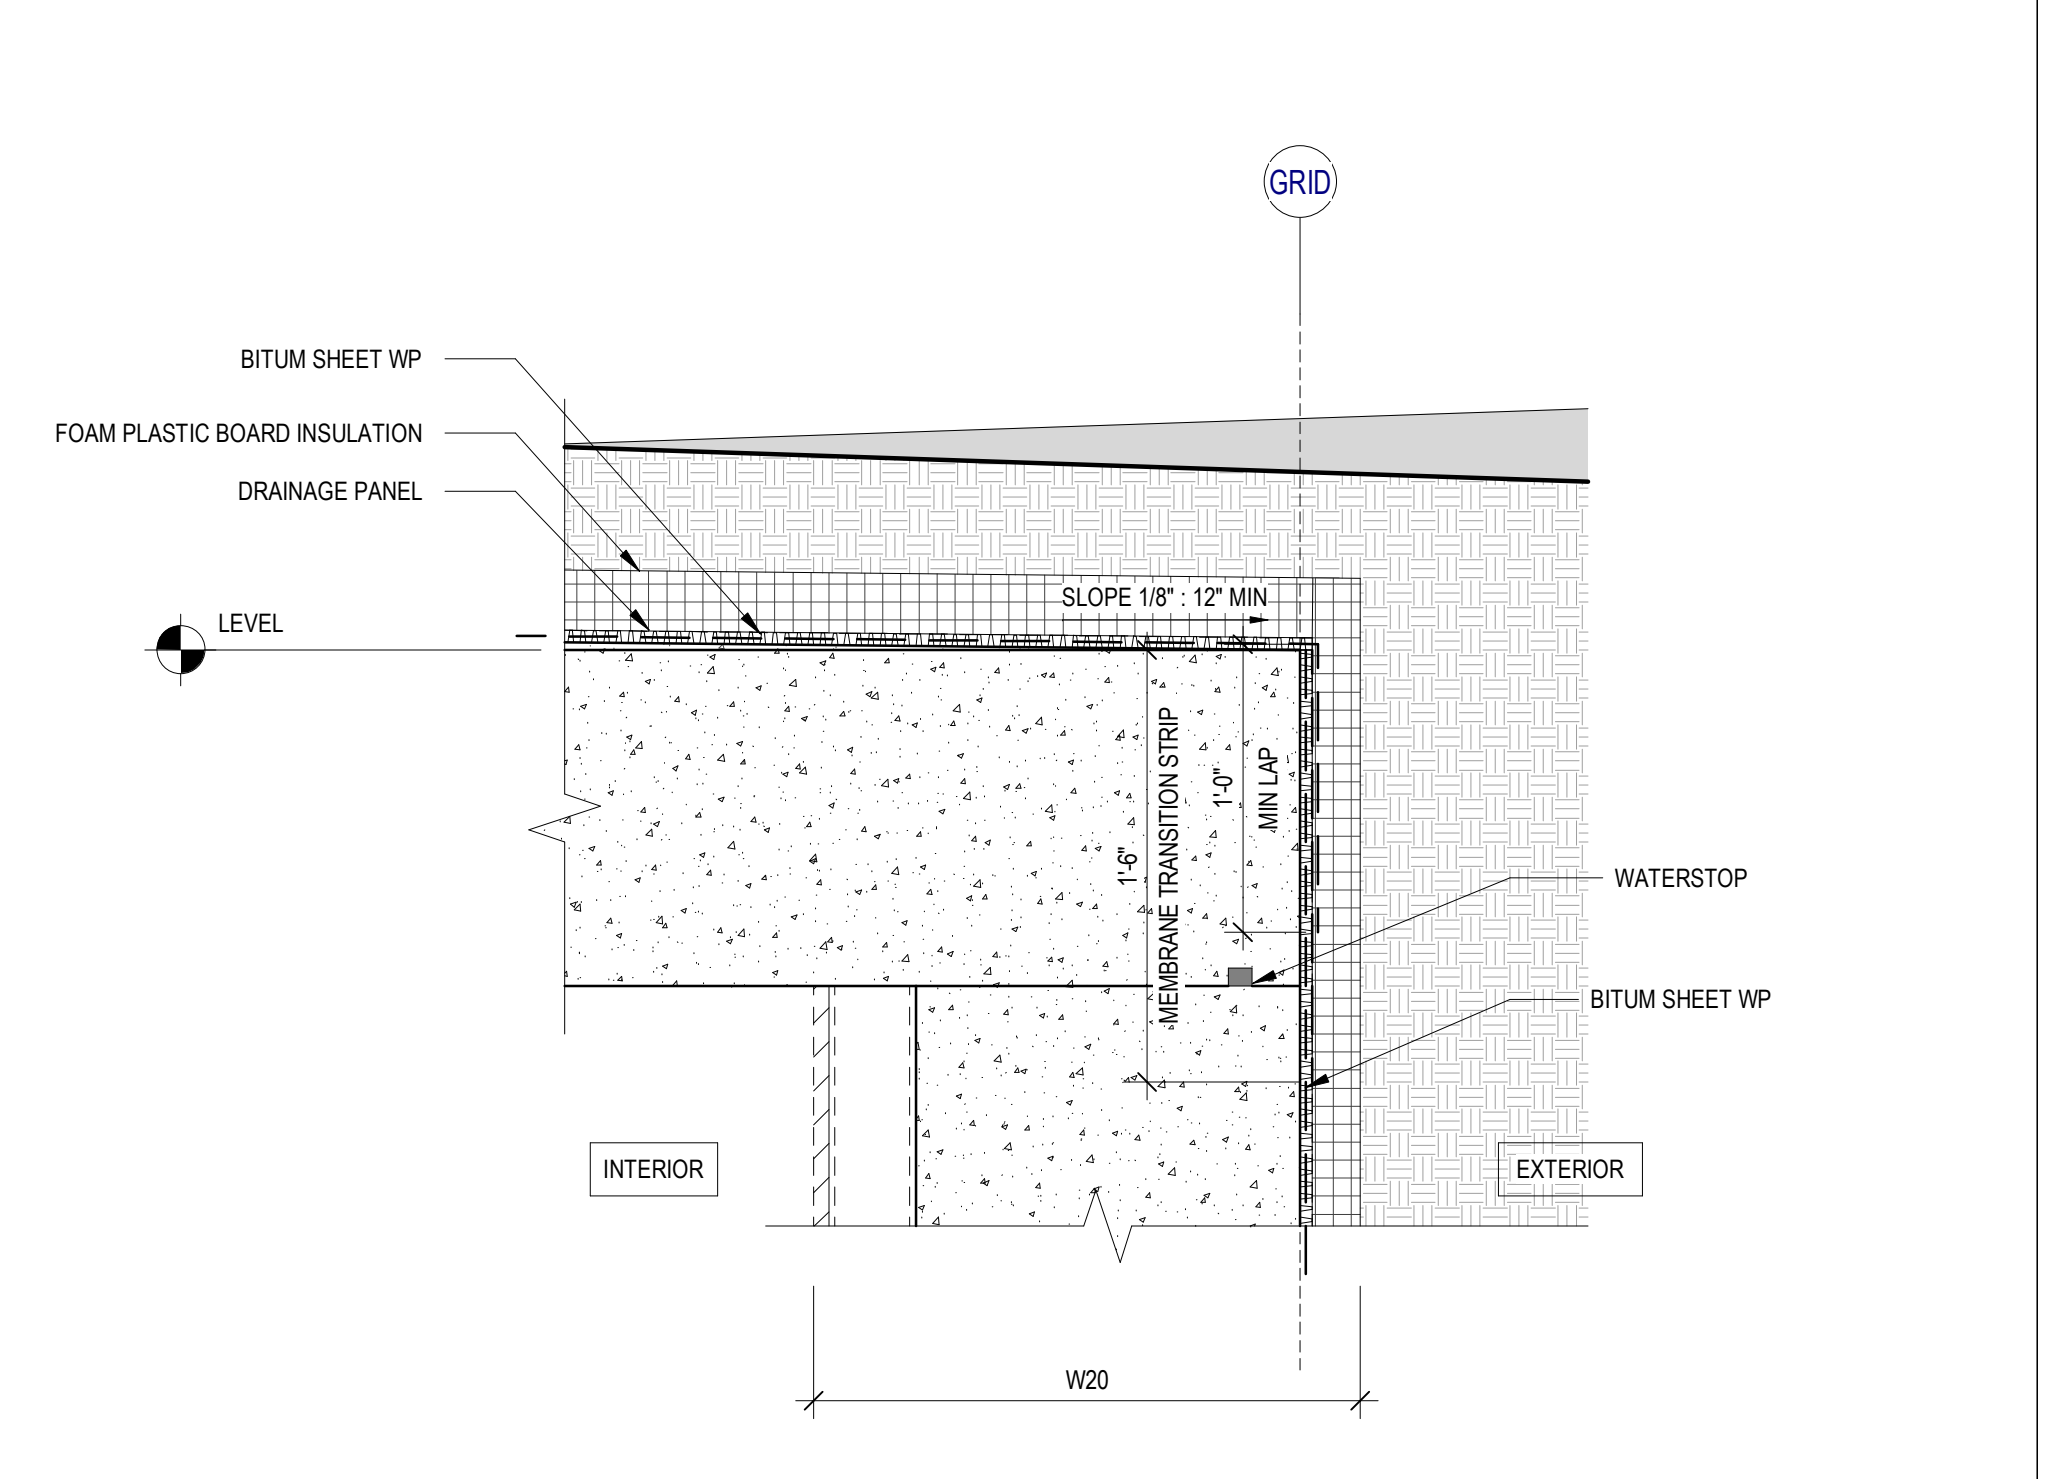


6 DETAIL SECTION - BELOW GRADE TRANSITION @ LID
SCALE: 1 1/2" = 1'-0"

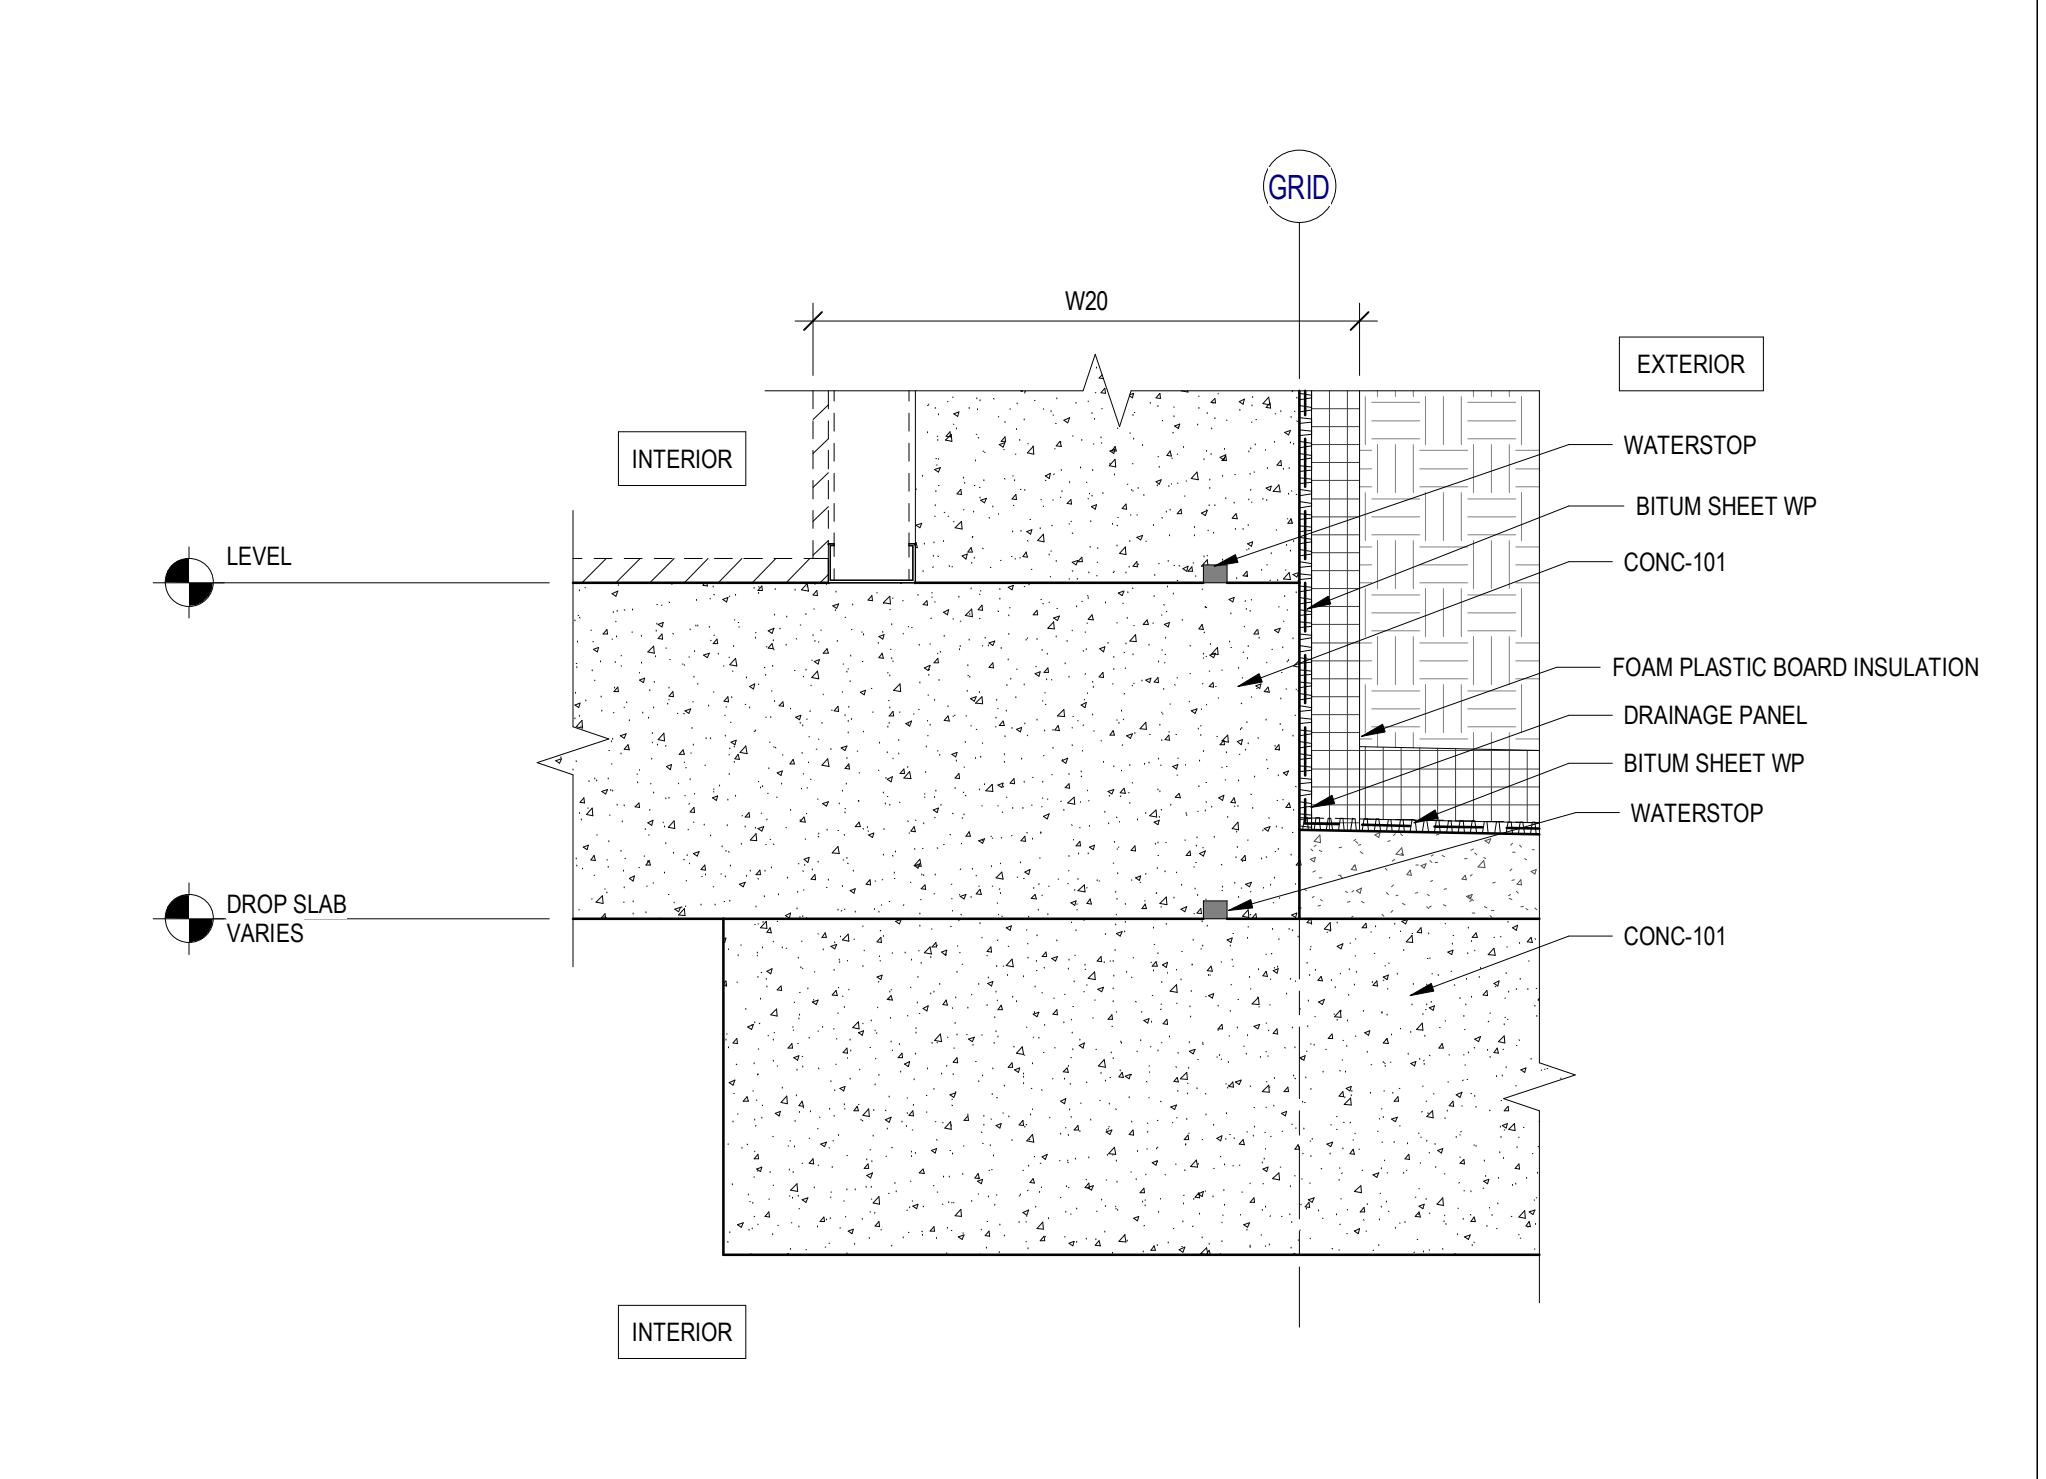


2 DETAIL SECTION - BELOW GRADE TRANSITION @ DROP SLAB
SCALE: 1 1/2" = 1'-0"

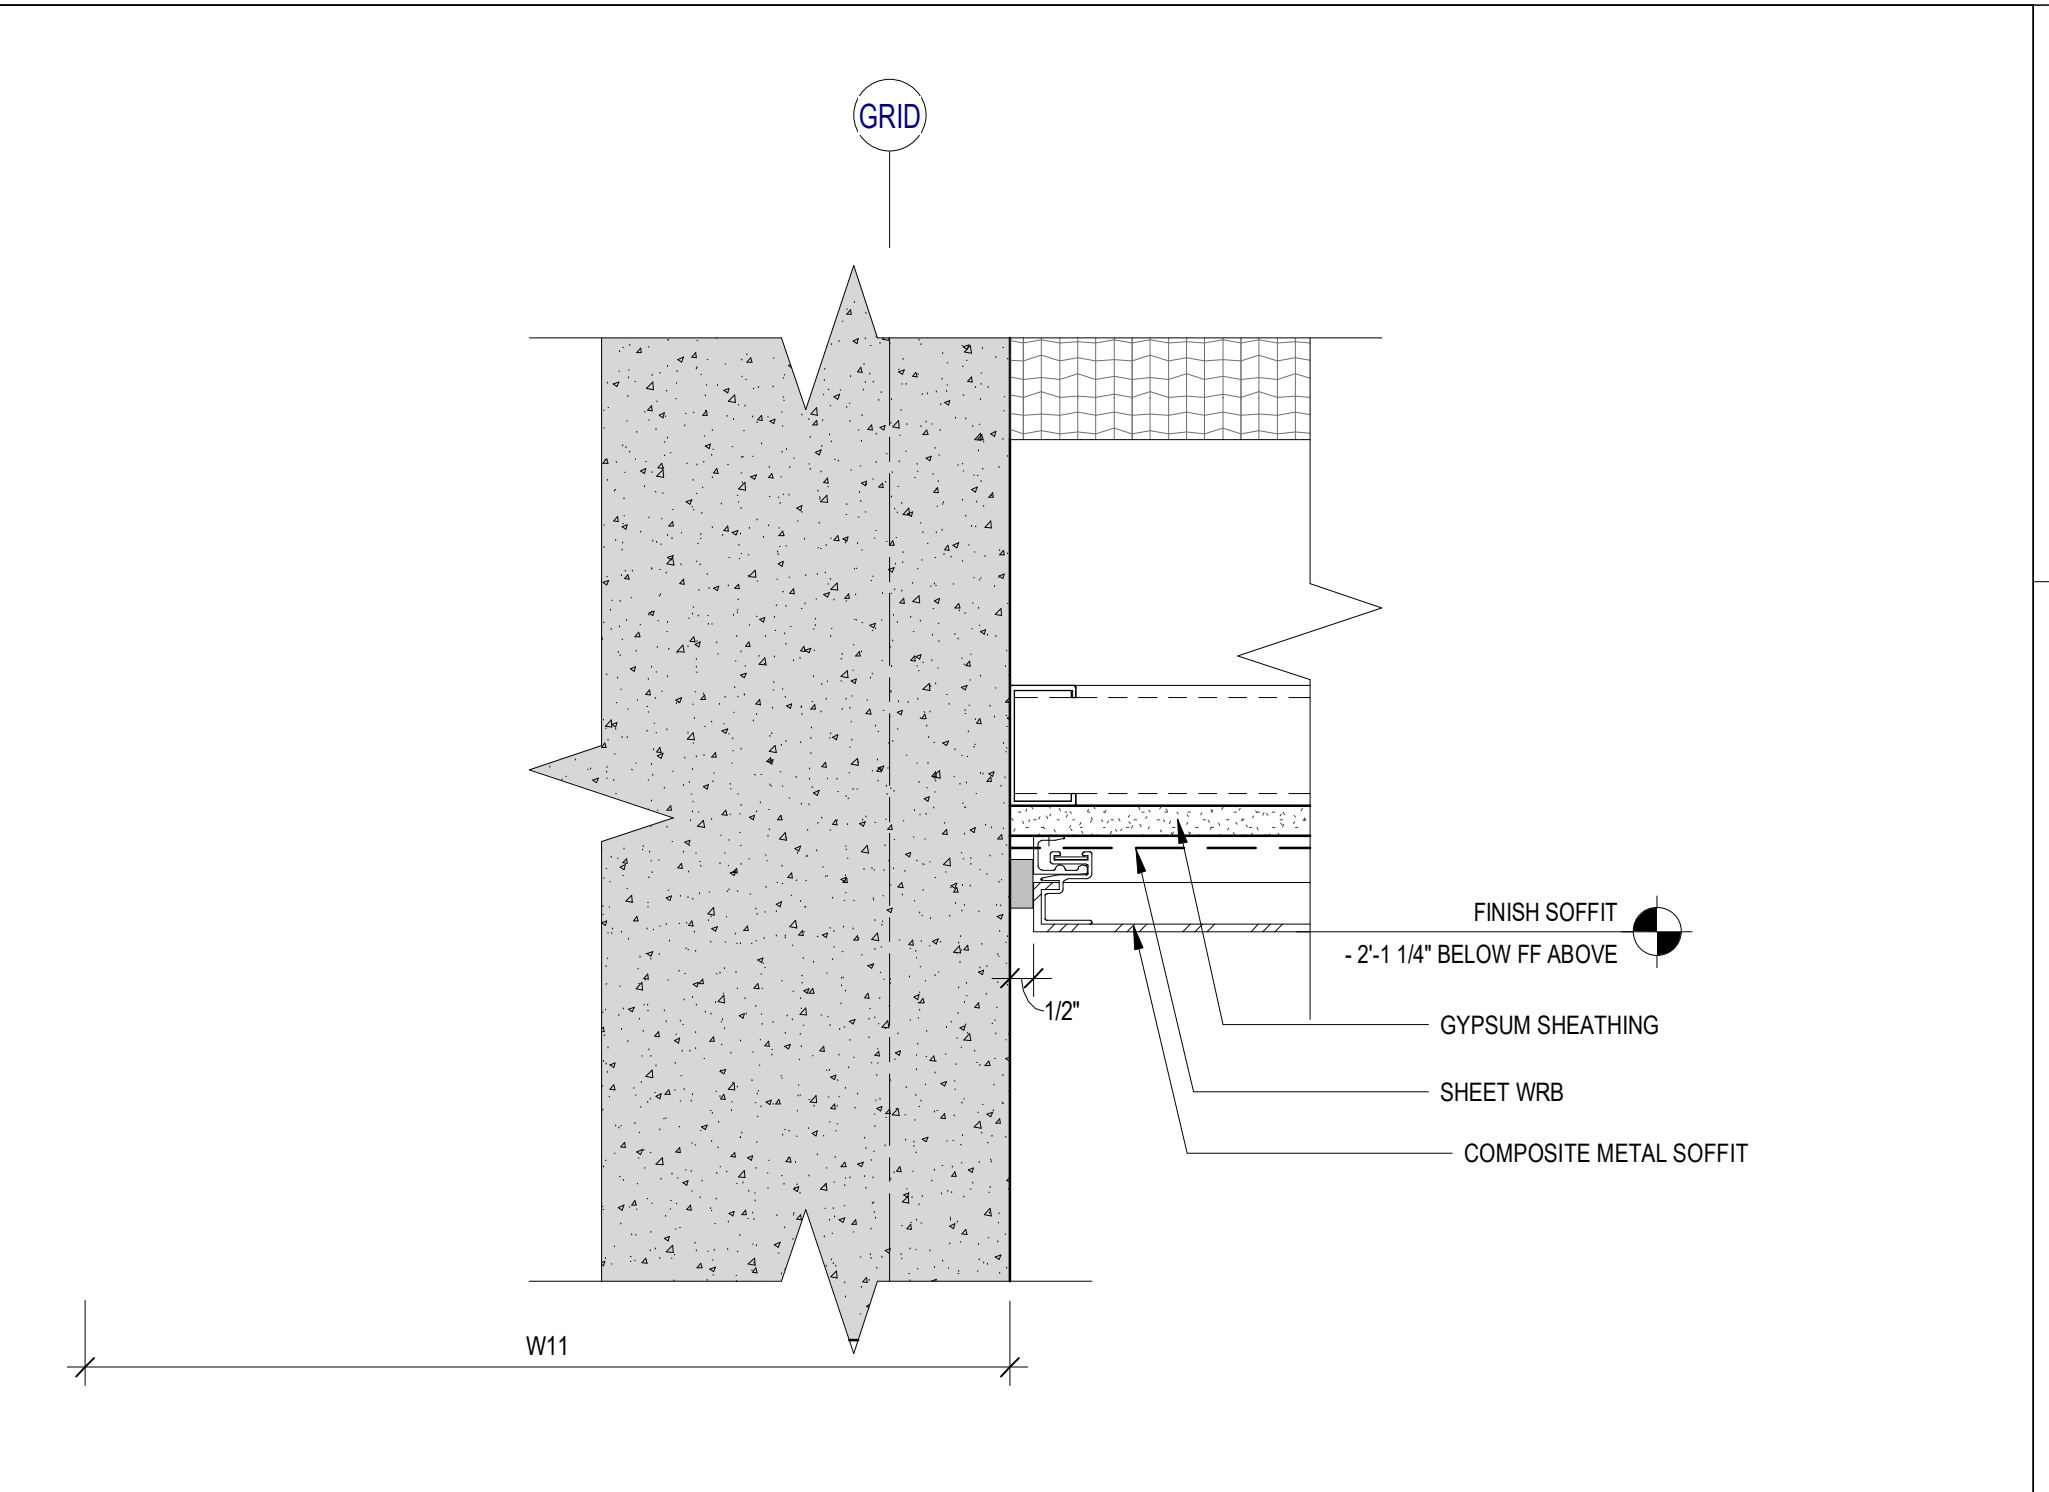


14 DETAIL SECTION - ACM SOFFIT AT CONCRETE
SCALE: 3" = 1'-0"

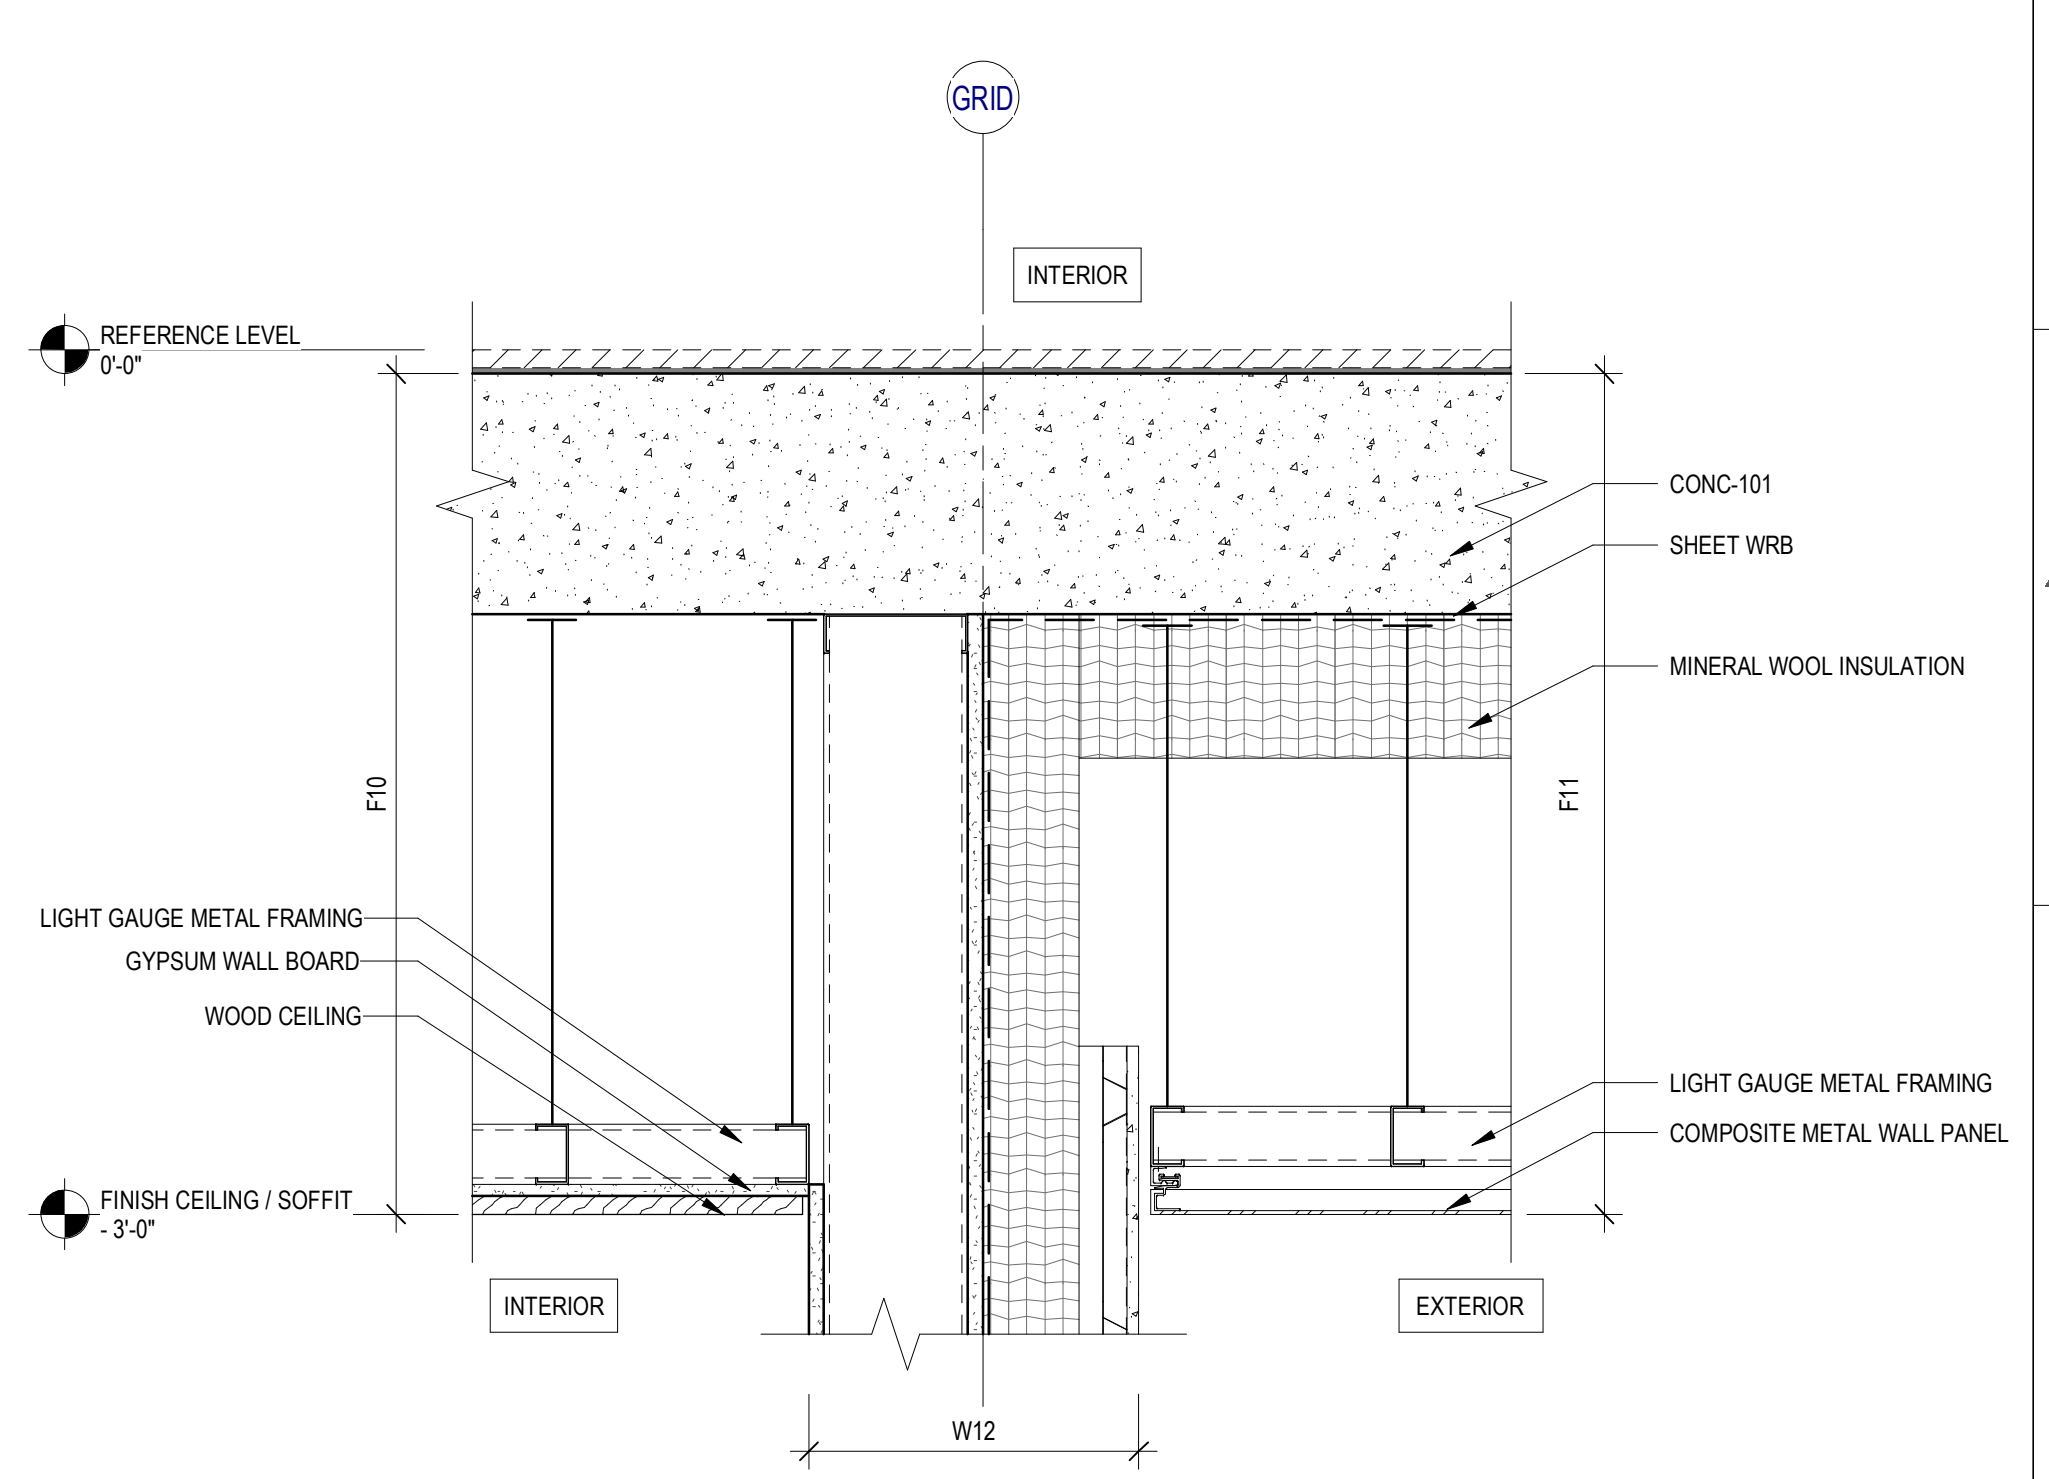

9 DETAIL SECTION - WALL HEAD AT SLAB
SCALE: 1 1/2" = 1'-0"

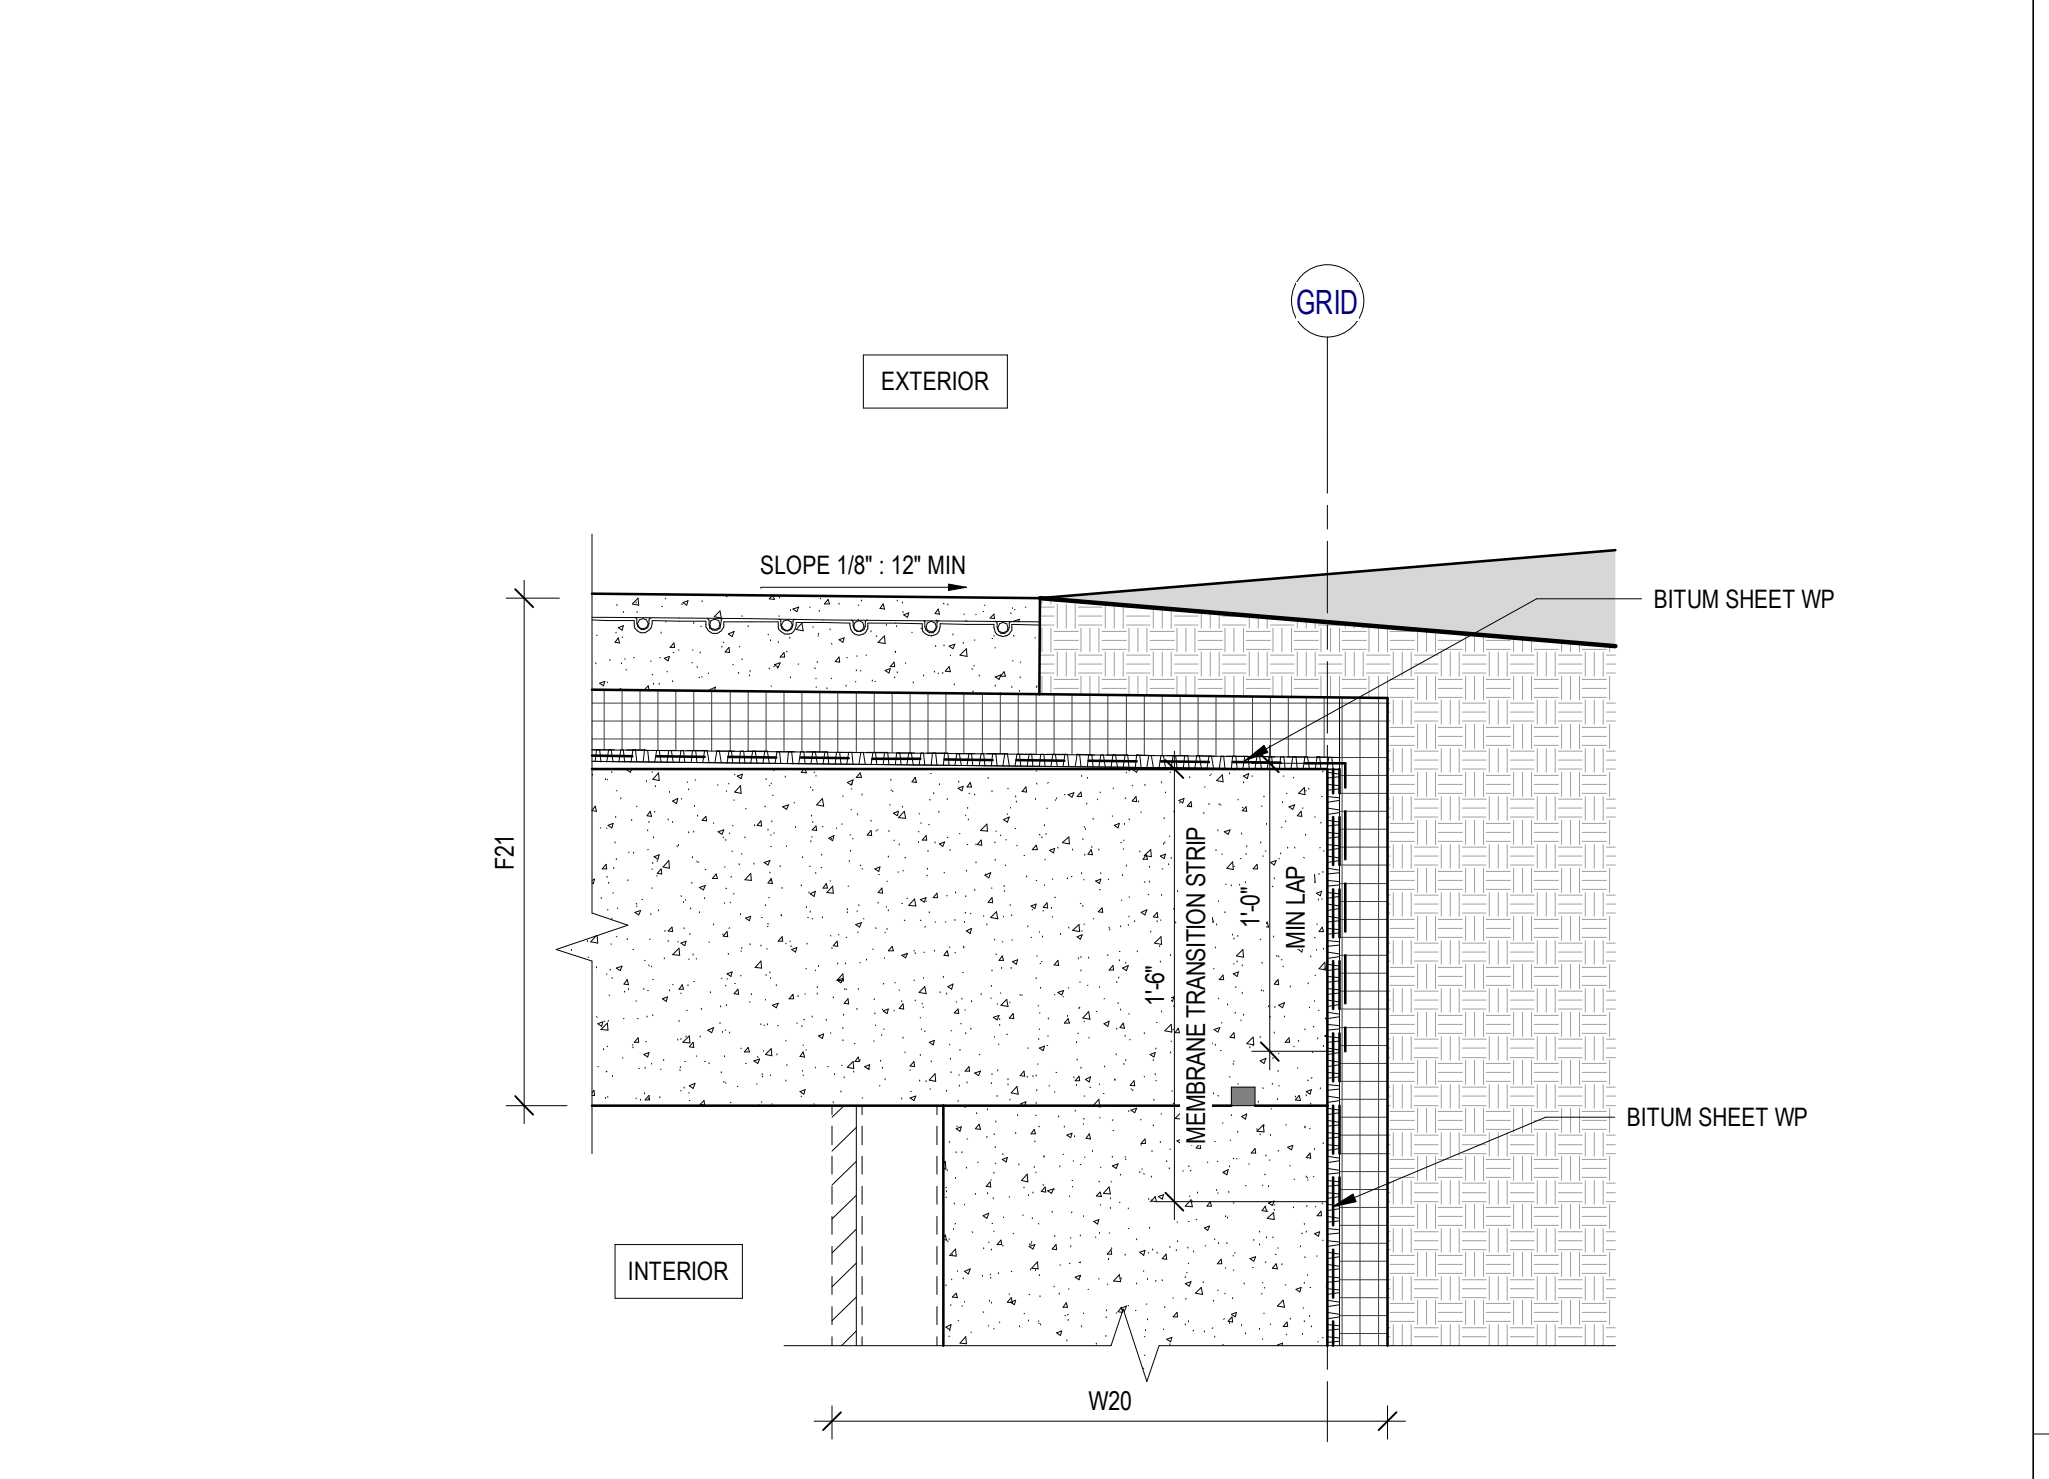

5 DETAIL SECTION - BELOW GRADE TRANSITION @ PATIO
SCALE: 1 1/2" = 1'-0"

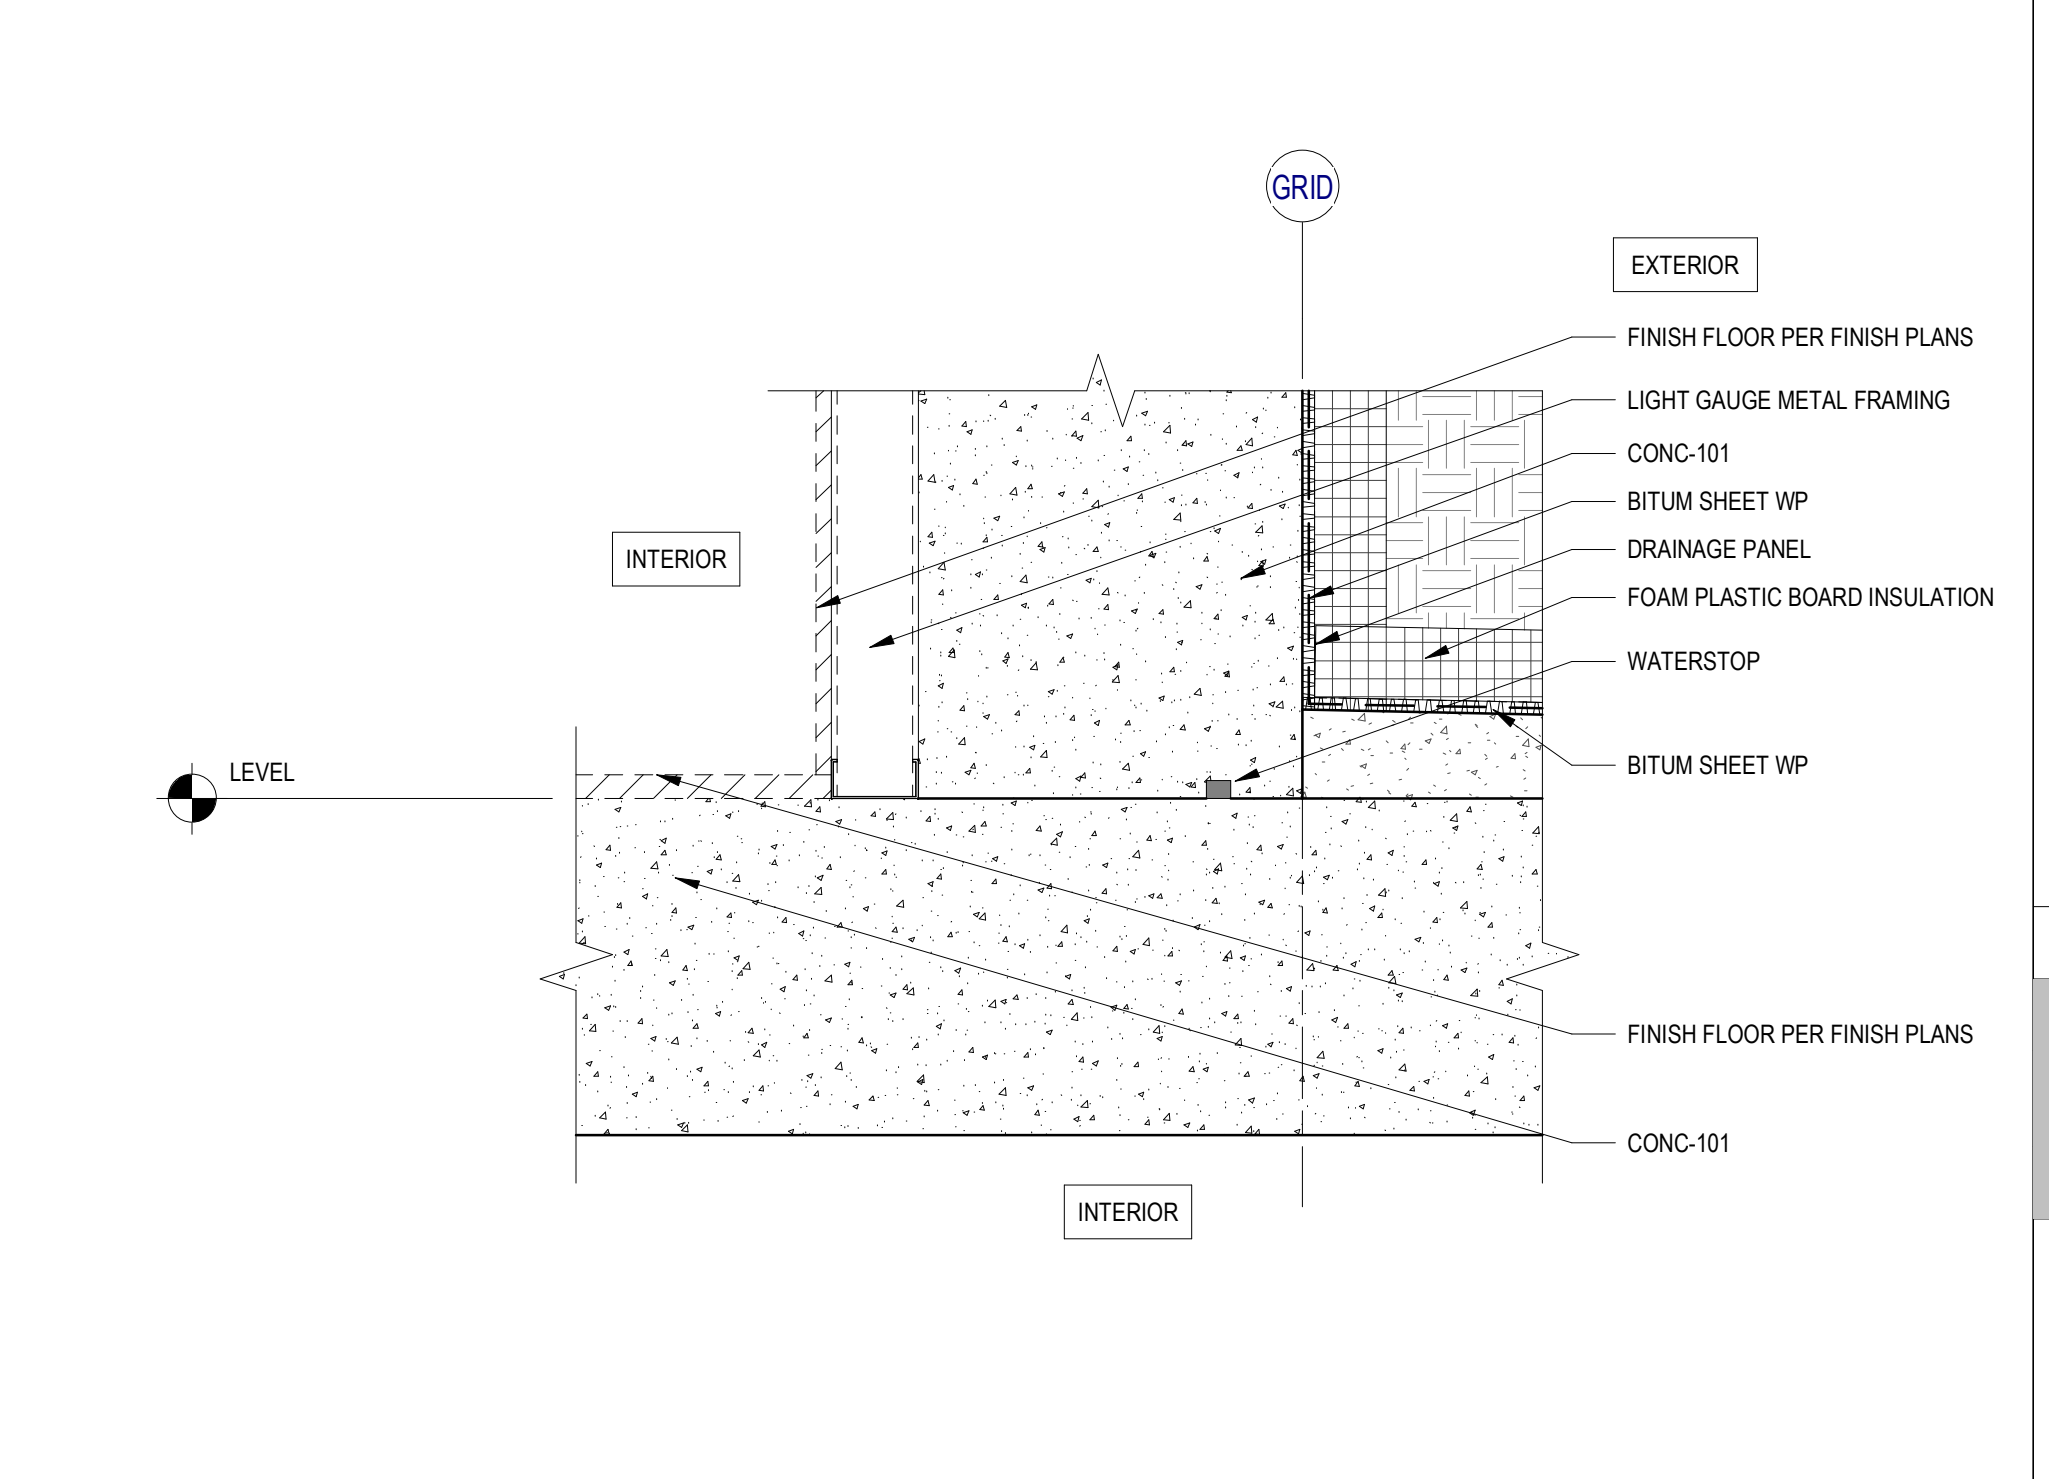

1 DETAIL SECTION - BELOW GRADE TRANSITION @ LEVEL SLAB
SCALE: 1 1/2" = 1'-0"

STATE OF UTAH

THOMAS WALTER KUNDIG

7298177-0301

109 South Jackson S. Suite 600

Seattle, Washington 98104 USA

+1 206 424 9810 oolsonkundig.com

Olson Kundig

SOMMET BLANC

9300 MARSAC AVE

PARK CITY, UT 84060

ASPEN GROUP

Aspen Group USA, LLC

PO Box 980022

Park City, Utah 84098

Pool Consultant

Cloward H2O

2696 N University Ave., Suite 290

Provo, UT 84604

Landscape Architect

EPG Design

6949 South High Tech Drive, Suite 100

Midvale, Utah 84047

Specifications Writer

Friday Group

88 Mainelli Road

Midbury, VT

Code Consultant

Holmes

600 1st Avenue, Suite 200A

Seattle, WA 98104

Fire Protection Engineer

Jensen Hughes

One Research Drive, Suite 305C

Westborough, MA 01581

Vertical Transportation Consultant

Larch Bates

1915 North Creek Parkway, Suite 304

Bothell, WA 98011

Structural Engineer

Magnussen Kiermeier Associates

1301 5th Ave, Suite 3200

Seattle, WA 98101

Lighting Designer

O

319 SE MLK Blvd, Suite 210

Portland, Oregon 97219

Building Envelope Consultant

RDH

2101 N 34th St

Seattle, WA 98103

Accessibility Consultant

Studio Pacifica

2144 Westlake Ave N, Suite F

Seattle, WA 98109

MEP Engineer

WSP USA

1001 Fourth Ave., Suite 3100

Seattle, WA 98154

principal architect TK, KM

project manager TM, JB, SL, MD

drawn by SK, SS, JR, CP, EA

checked by JB

job no. 2052

date 05/31/2024

revisions:

E 08/05/24 ASI 004

C 07/25/24 ASI 002

no. date by

IFC SET 3 OF 3

05/31/2024

EXTERIOR DETAILS - AT GRADE WALLS

A8.02