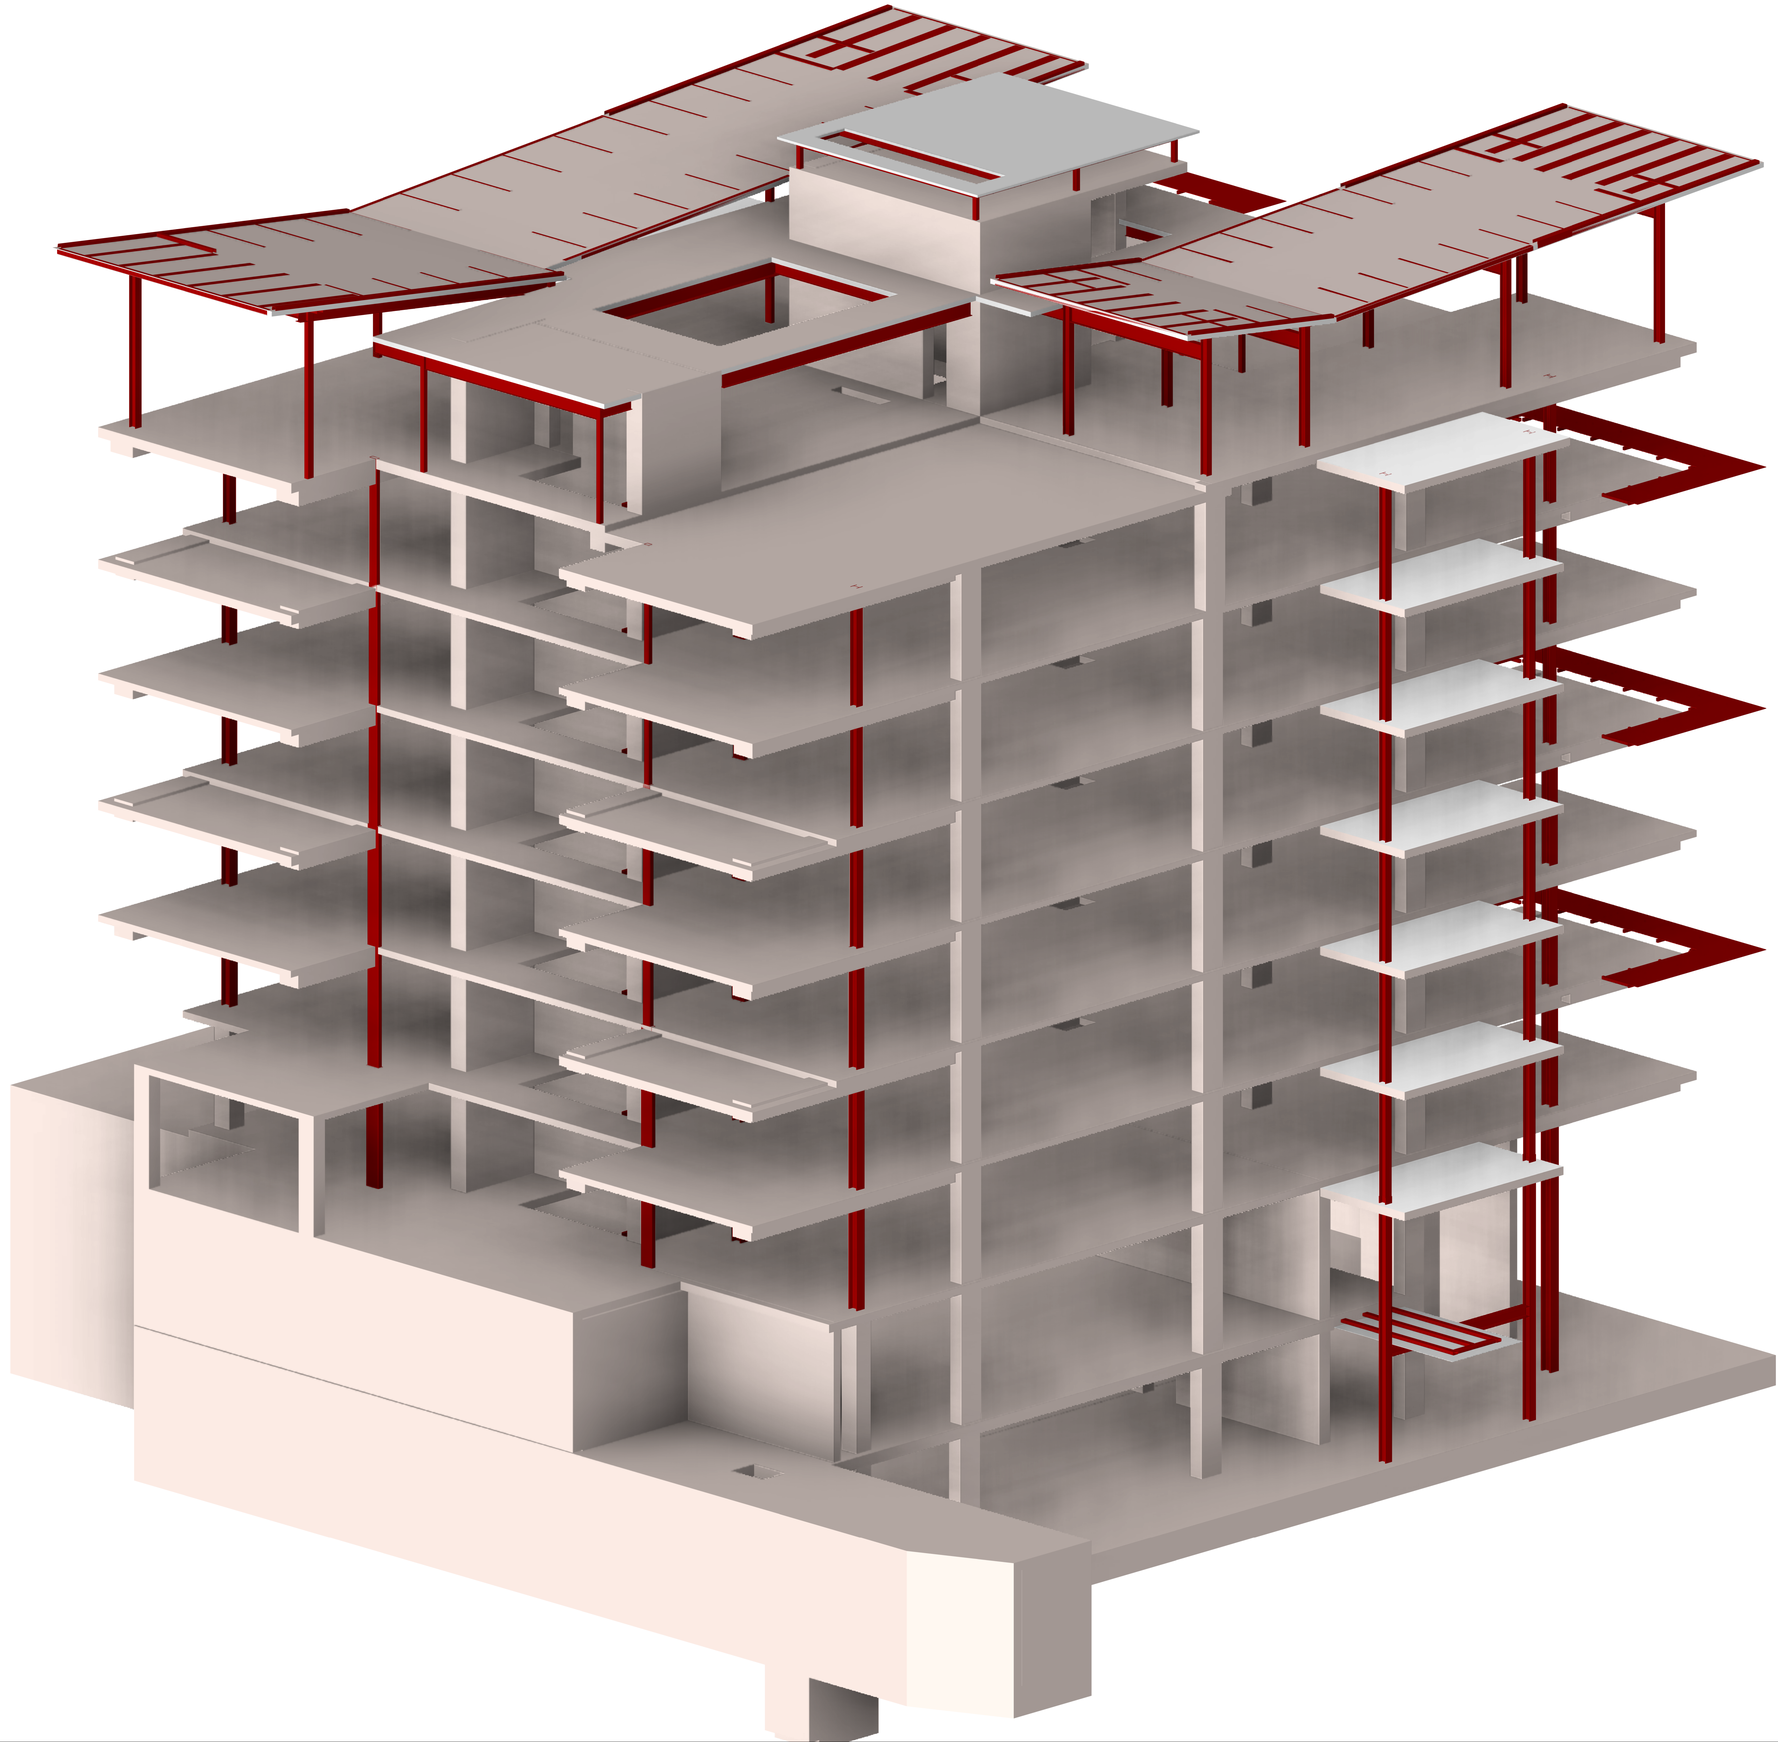

DAVID C. FIELDS
12385783-2203
PROFESSIONAL STRUCTURAL ENGINEER
STATE OF UTAH

Reserved for permit stamp

Olson Kundig
159 South Jackson St, Suite 600
Seattle, Washington 98104 1834
+1 206 624 5670 olsonkundig.com

project:
SOMMET BLANC - ABC
DEER VALLEY, UTAH

MAGNUSSON KLEMENCIC ASSOCIATES
Structural + Civil Engineers
Seattle Chicago
www.mka.com
206 292 1200

principal architect
project manager
drawn by
checked by
job no. 20052
date 11/18/2022

revisions:

no.	date	by
1	11/18/2022	IFC

CONSTRUCTION DOCUMENTS

11/18/2022

ISOMETRIC VIEWS

S0.08