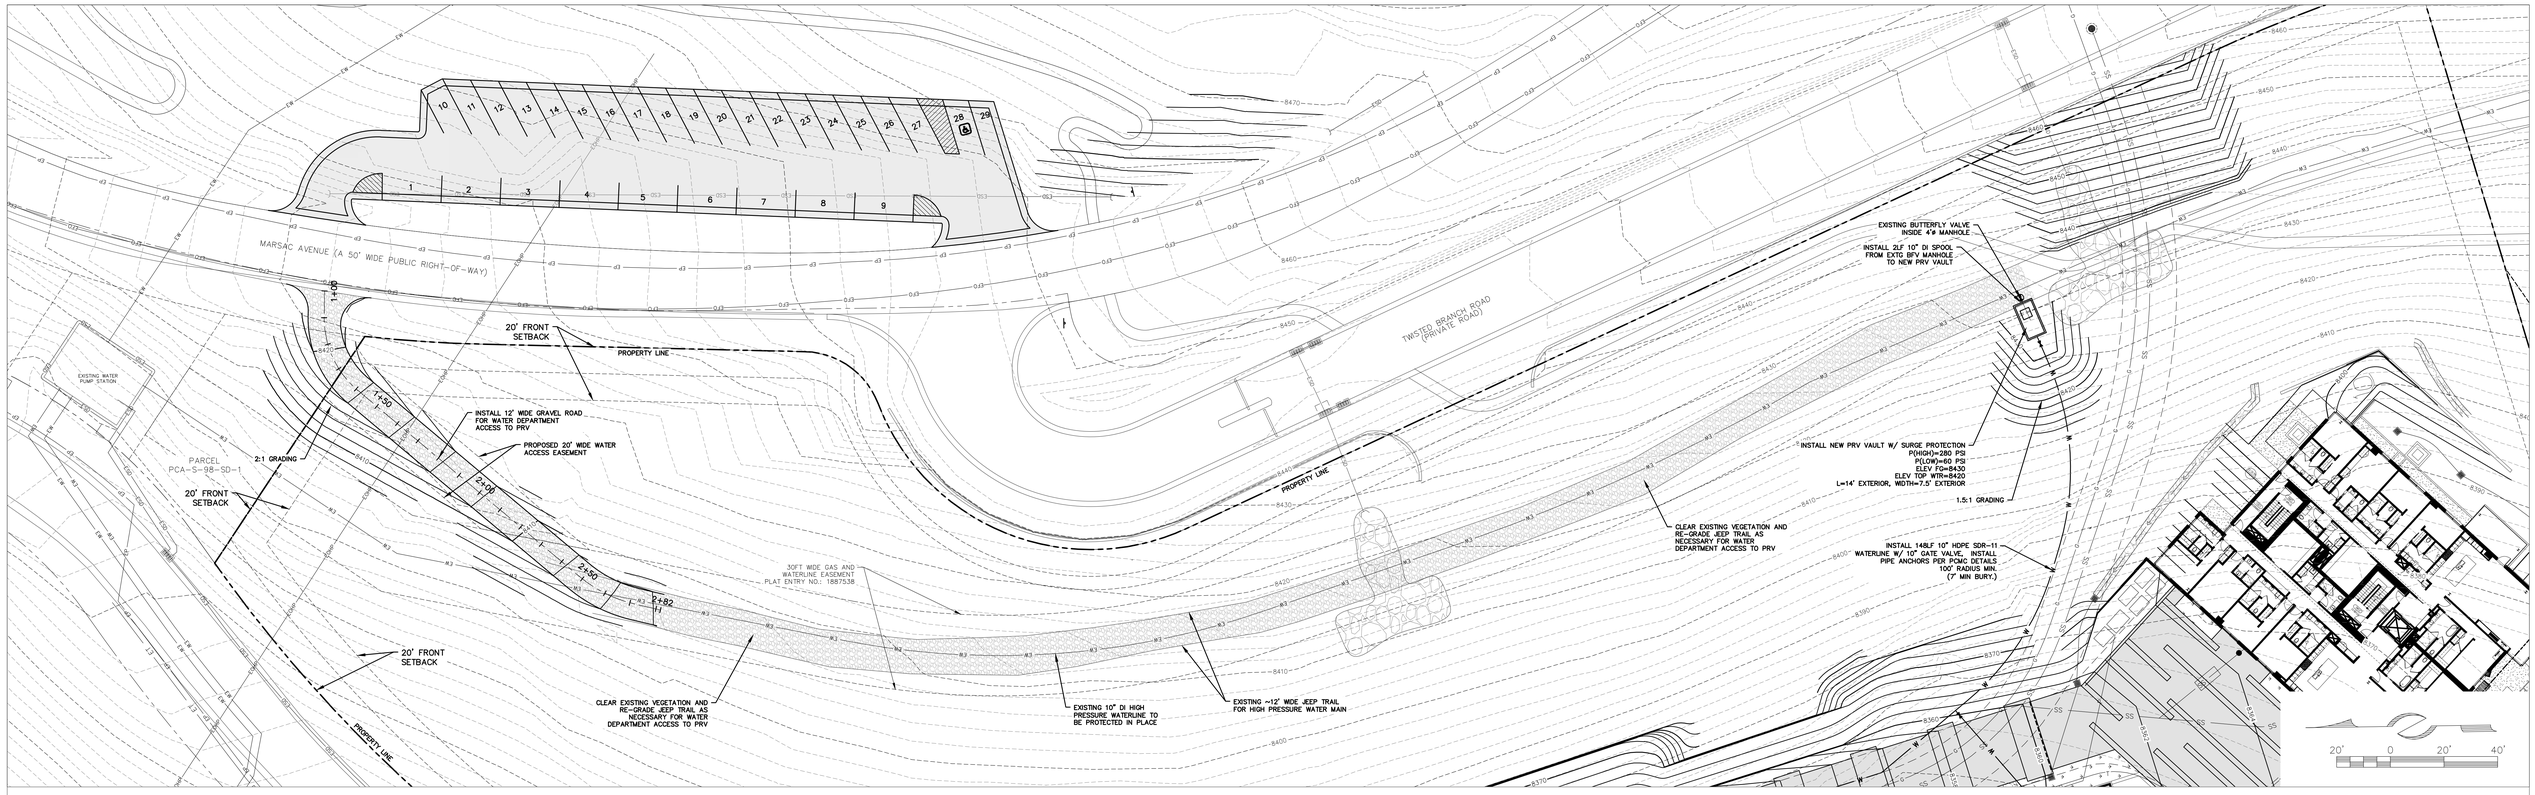

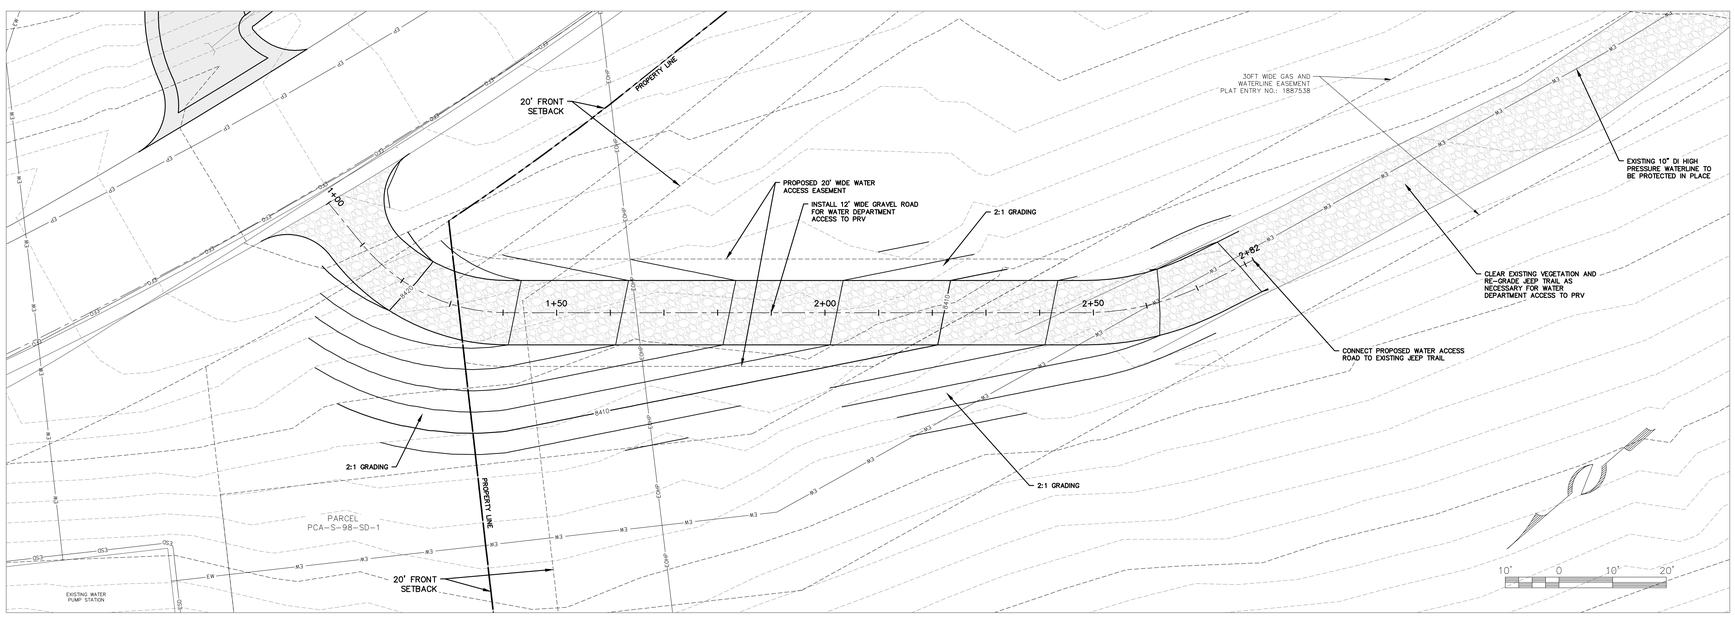

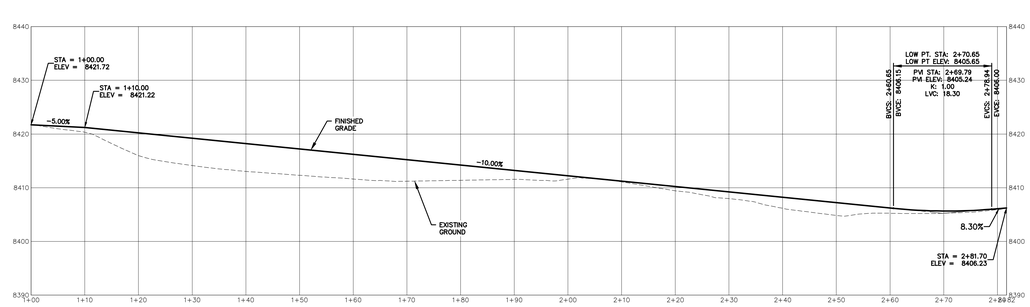

LINE TYPE LEGEND

ESS	EXISTING SEWER	X	EXISTING FENCE
EW	EXISTING WATER	EG	EXISTING GAS
ESD	EXISTING STORM DRAIN	ET	EXISTING TELECOMM
EOHU	EXTG OVERHEAD UTILITY	EP	EXISTING POWER
EFO	EXTG FIBER OPTIC	EOHP	EXTG OVERHEAD POWER

PROFESSIONAL ENGINEER No. 12275305 MARTIN CONNOR DINSMORE 07/13/22 STATE OF UTAH

(435) 649-9467
Alliance Engineering Inc.
CONSULTING ENGINEERS LAND PLANNERS SURVEYORS
323 Main Street P.O. Box 2664 Park City, Utah 84060-2664

STAFF: MICHAEL DEMKOWICZ, CONNOR DINSMORE

DATE: 07/13/2022

BUILDING PERMIT SET
WATER ACCESS PLAN
SOMMET BLANC DEVELOPMENT

FOR: SOMMET BLANC RESIDENCES I, LLC
JOB NO.: 1-11-18
FILE: X:\Empire\dwg\B2 East Design\B2 East-Civil.dwg

SHEET C.06