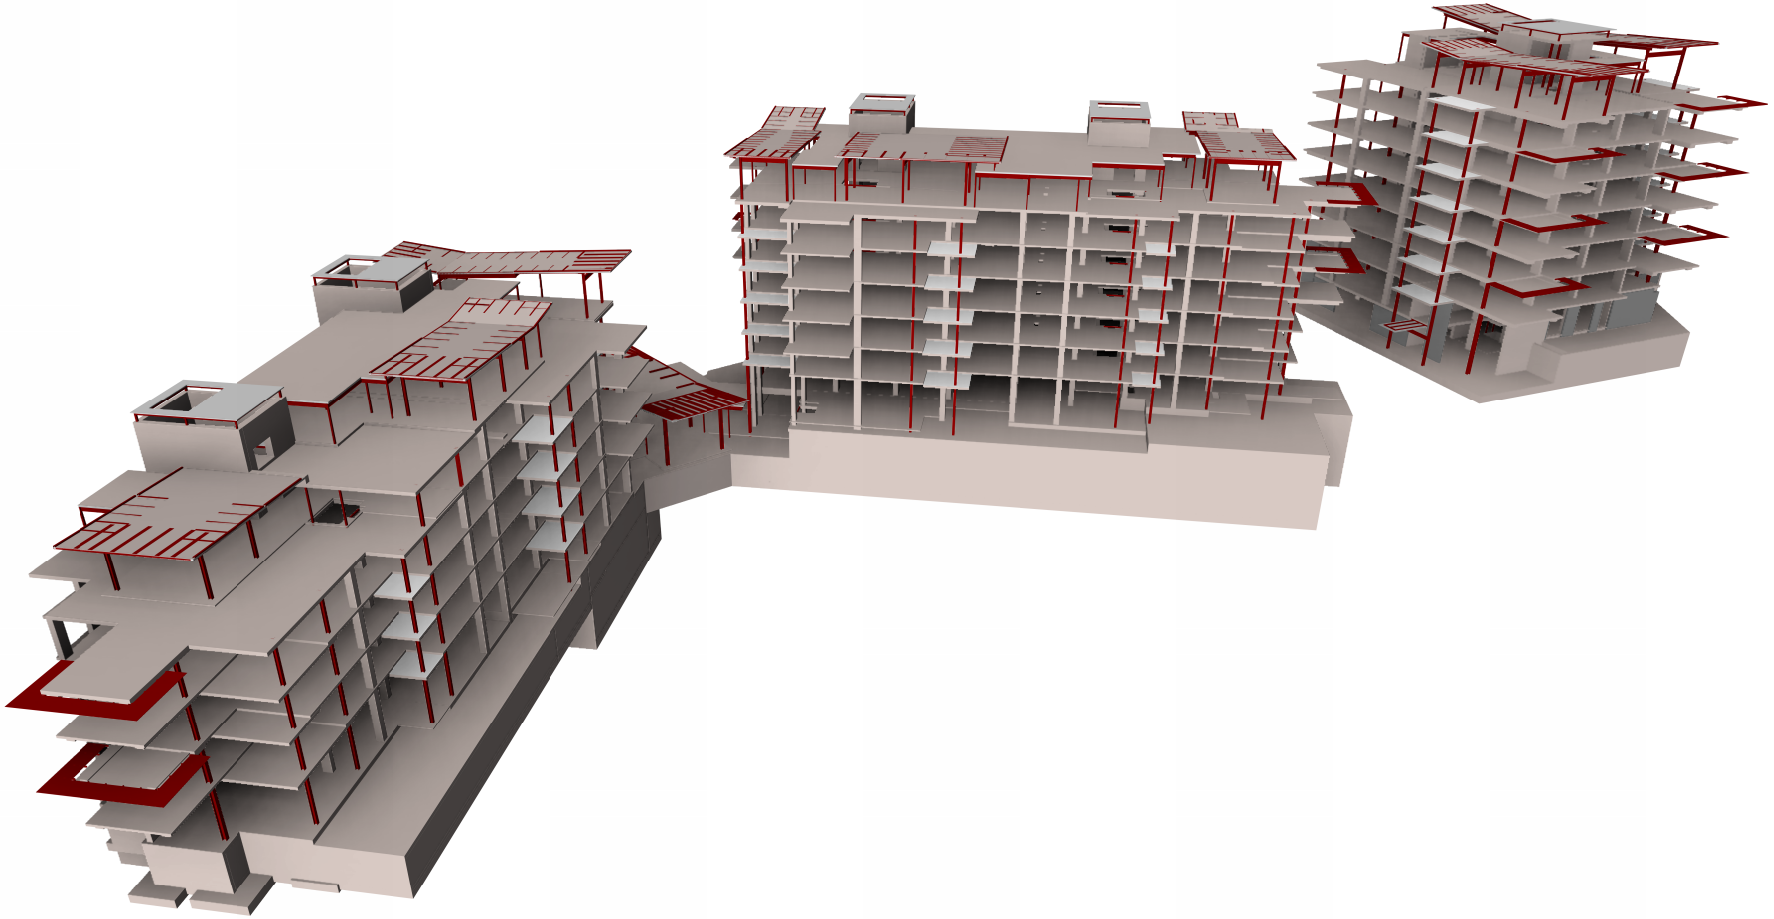

# SOMMET BLANC

Magnusson Klemencic Associates

CONSTRUCTION DOCUMENTS

STRUCTURAL
No. 12385783-2203
DAVID CHARLES FIELDS
STATE OF UTAH
04/06/24

Reserved for permit stamp


Olson Kundig
159 South Jackson St, Suite 650
Seattle, Washington 98104 USA
+1 206.624.5670 olsonkundig.com


project:
SOMMET BLANC - ABC
DEER VALLEY, UTAH


MAGNUSSON KLEMENCIC ASSOCIATES
Structural + Civil Engineers
Seattle, Chicago
www.mka.com
206 292 1200


principal architect
project manager
drawn by
checked by
job no. 20032
date 04/08/2024

revisions:

| no. | date | by |
|---|---|---|
| 2 | 04/08/2024 | IFC SET 1 OF 3 |
| 1 | 11/18/2022 | 95% CD |

ISSUED FOR CONSTRUCTION
SET 1 OF 3
04/08/2024

COVER

S0.00