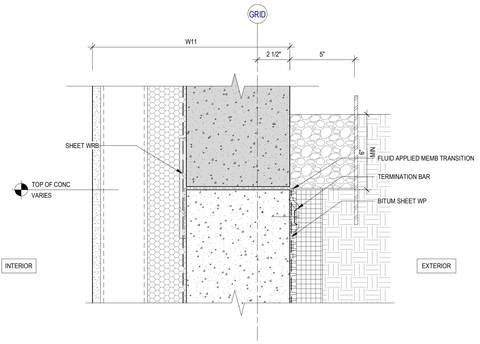


16 DETAIL SECTION - MEMBRANE TRANSITION AT GRADE R2

SCALE: 3" = 1'-0"

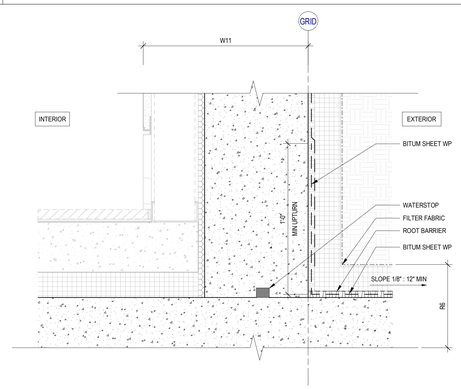


12 DETAIL SECTION - MEMBRANE TRANSITION BELOW GRADE

SCALE: 3" = 1'-0"

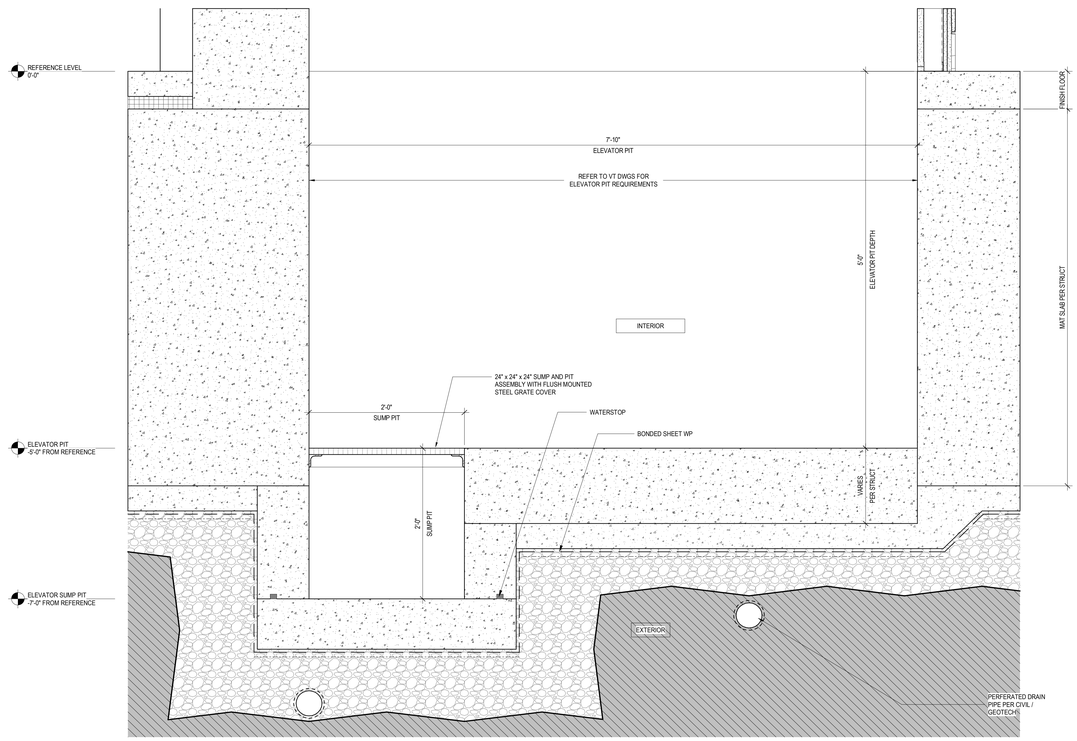


11 DETAIL SECTION - ELEVATOR PIT

SCALE: 1 1/2" = 1'-0"

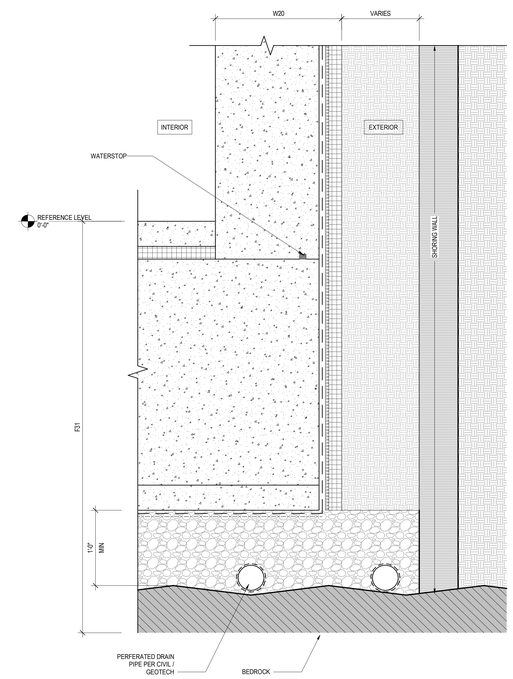


9 DETAIL SECTION - BELOW SLAB DRAINAGE

SCALE: 1 1/2" = 1'-0"

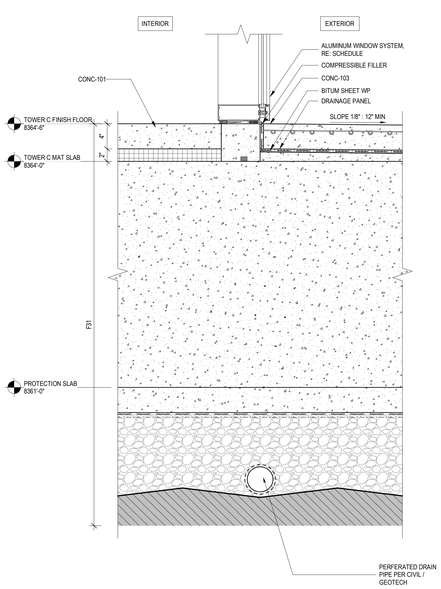


4 DETAIL SECTION MAT SLAB @ CURTAIN WALL

SCALE: 1 1/2" = 1'-0"

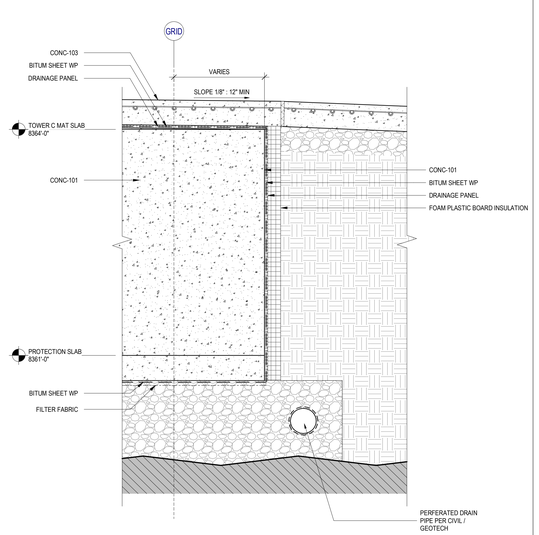


3 DETAIL SECTION - EDGE OF MAT SLAB @ ENTRY

SCALE: 1 1/2" = 1'-0"

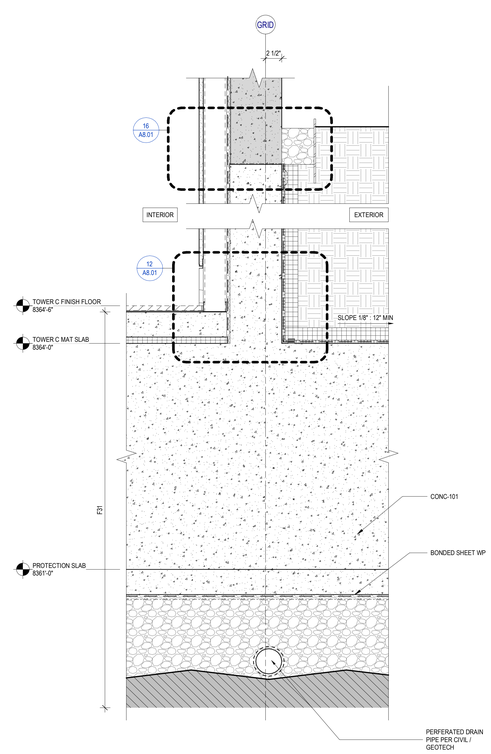


2 DETAIL SECTION - MAT SLAB @ CONCRETE

SCALE: 1 1/2" = 1'-0"

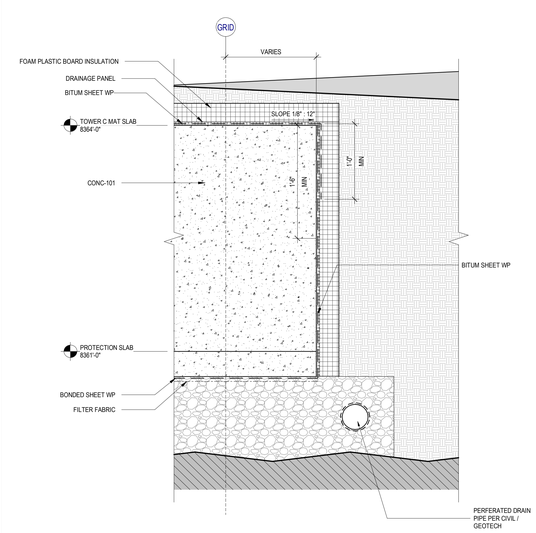


1 DETAIL SECTION - EDGE OF MAT SLAB @ GRADE

SCALE: 1 1/2" = 1'-0"

STATE OF UTAH
THOMAS WALTER KUNDIG
7298177-0301
LICENSED ARCHITECT


Olson Kundig
159 South Jackson St, Suite 600
Seattle, Washington 98104 USA
+1 206.624.5670 olsonkundig.com


SOMMET BLANC
9500 MARSAC AVE
PARK CITY, UT 84060

ASPEN GROUP
**Aspen Group USA, LLC**
PO Box 980022
Park City, Utah 84098

Pool Consultant
**Cloward H20**
2696 N University Ave, Suite 290
Provo, UT 84604

Landscape Architect
**EPG Design**
6949 South High Tech Drive, Suite 100
Midvale, Utah 84047

Specifications Writer
**Friday Group**
88 Mainelli Road
Middlebury, VT

Code Consultant
**Holmes**
600 1st Avenue, Suite 200A
Seattle, WA 98104

Fire Protection Engineer
**Jensen Hughes**
One Research Drive, Suite 305C
Westborough, MA 01581

Vertical Transportation Consultant
**Lerch Bates**
19615 North Creek Parkway, Suite 304
Bothell, WA 98011

Structural Engineer
**Magnusson Klemencic Associates**
1301 5th Ave, Suite 3200
Seattle, WA 98101

Lighting Designer
**O-**
1319 SE MLK Blvd, Suite 210
Portland, Oregon 97219

Building Envelope Consultant
**RDH**
2101 N 34th St
Seattle, WA 98103

Accessibility Consultant
**Studio Pacifica**
2144 Westlake Ave N, Suite F
Seattle, WA 98109

MEP Engineer
**WSP USA**
1001 Fourth Ave., Suite 3100
Seattle, WA 98154

principal architect TK, KM
project manager TM, JB, SL, MD
drawn by SK, SS, JR, CP, EA, JF, BO
checked by JB
job no. 20052
date 05/17/2024

revisions:

| no. | date | by |
|---|---|---|

IFC SET 2 OF 3
05/17/2024

EXTERIOR DETAILS - BELOW GRADE

A8.01