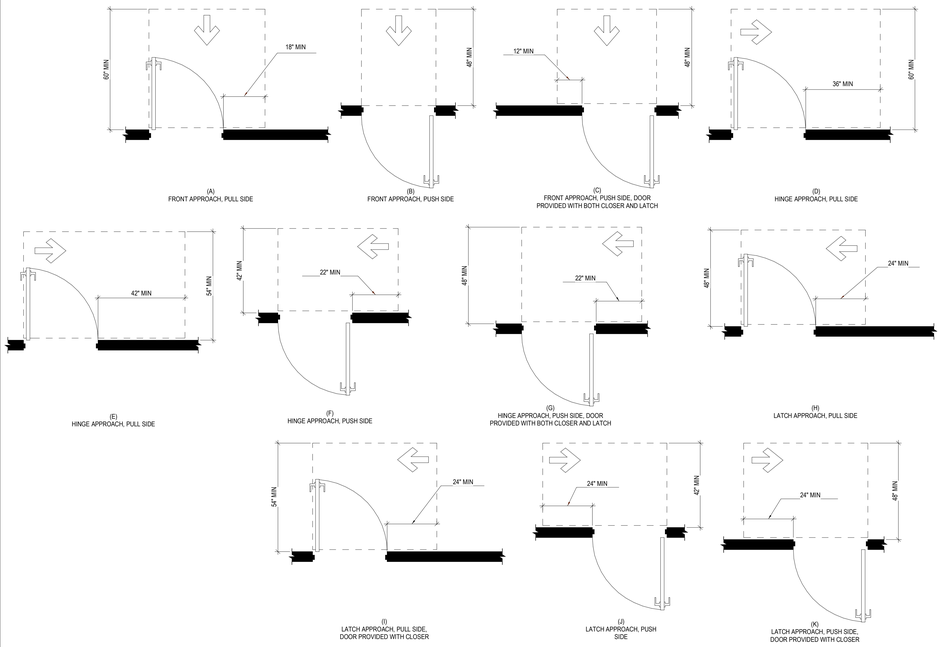

13 REQUIRED DOOR CLEARANCE

SCALE: 1 : 25

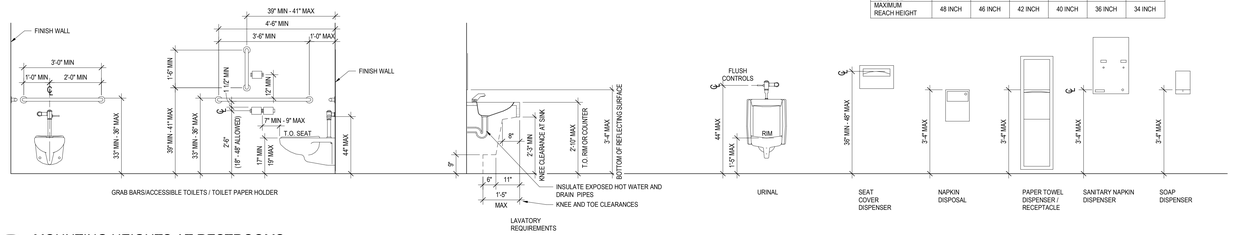

MAXIMUM REACH DEPTH AND HEIGHT FOR OPERABLE PARTS SERVING LAVATORIES

MAXIMUM REACH DEPTH	0.5 INCH	2 INCH	5 INCH	6 INCH	0.5 INCH	11 INCH
MAXIMUM REACH HEIGHT	48 INCH	46 INCH	42 INCH	40 INCH	36 INCH	34 INCH

12 MOUNTING HEIGHTS AT RESTROOMS

SCALE: 1/2" = 1'-0"

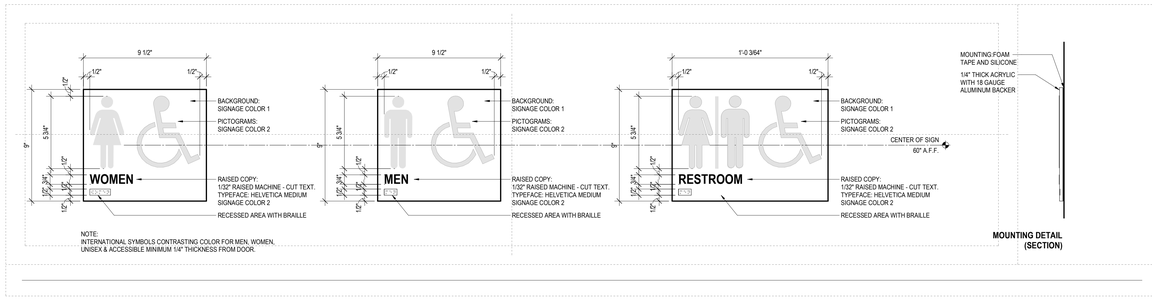

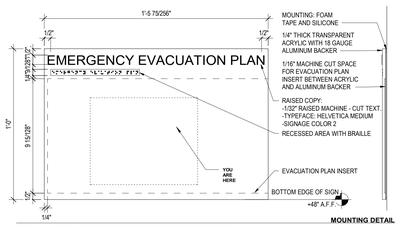

NOTE: 1, TYPICAL OF 3, LOCATIONS TO BE DETERMINED BY FIRE MARSHAL

11 EMERGENCY EVACUATION SIGN 2

SCALE: 3" = 1'-0"

14 ACCESSIBLE SIGNAGE

SCALE: 3" = 1'-0"

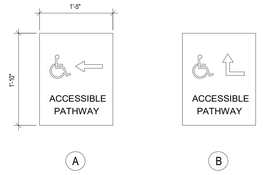

GENERAL NOTES:

1. SECURELY FASTEN SIGNS TO EXTERIOR WALL.
2. SEE 12/A0.03 FOR SIGN LOCATIONS.

8 ACCESSIBLE PATH OF TRAVEL SIGN

SCALE: 1" = 1'-0"

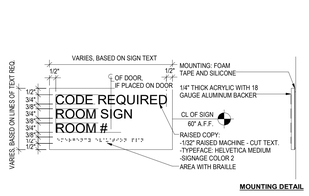

7 ROOM OCCUPANCY SIGNAGE

SCALE: 3" = 1'-0"

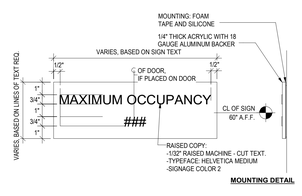

6 MAXIMUM OCCUPANCY SIGN

SCALE: 3" = 1'-0"

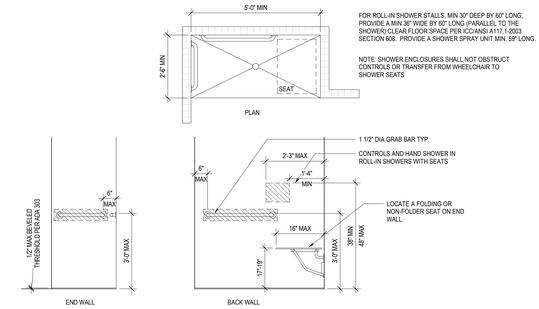

5 ROLL-IN SHOWER STALL

SCALE: 1/2" = 1'-0"

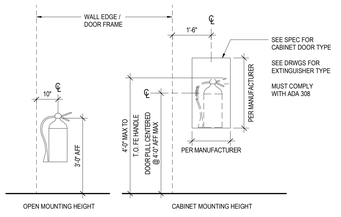

4 FIRE EXTINGUISHER

SCALE: 1/2" = 1'-0"

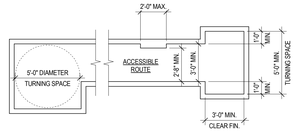

ALL FINISHES MUST BE INCLUDED IN CALCULATING MINIMUM CLEARANCES. MEASURE FROM NEAREST FINISH SURFACE TO NEAREST FINISH SURFACE, I.E. BASEBOARD TO BASEBOARD.
ACCESSIBLE ROUTES OF TRAVEL MUST BE FREE OF OBSTRUCTIONS TO A HEIGHT OF 27" AND 36" MIN. WIDE, BUT MAY BE REDUCED TO 32" MIN. FOR A MAXIMUM DISTANCE FOR 24".

A WHEELCHAIR TURNING SPACE MUST BE PROVIDED CONSISTING OF EITHER A 60" DIAMETER CIRCLE OR A "T" SHAPED INTERSECTION WITHIN A 60" MIN. SQUARE WITH ARMS AND BASE 36" WIDE MIN. EACH ARM OF THE "T" SHALL BE CLEAR OF OBSTRUCTIONS 12" MIN. IN EACH DIRECTION AND THE BASE SHALL BE CLEAR OF OBSTRUCTION 24" MIN. KNEE AND TOE CLEARANCES ALLOWED ONLY AT THE END OF EITHER THE BASE OR ONE ARM.

3 ACCESSIBLE ROUTE

SCALE: 1/4" = 1'-0"

** NOTE: THIS DRAWING INDICATES TYPICAL MOUNTING HEIGHTS FOR DEVICES THROUGHOUT THE PROJECT. INFORMATION SHOWN ABOVE WILL ONLY APPLY TO THOSE CONDITIONS NOT SPECIFICALLY INDICATED ELSEWHERE IN THE CONTRACT DOCUMENTS. FOR SPECIFIC MOUNTING CONDITIONS REFER TO INTERIOR ELEVATIONS

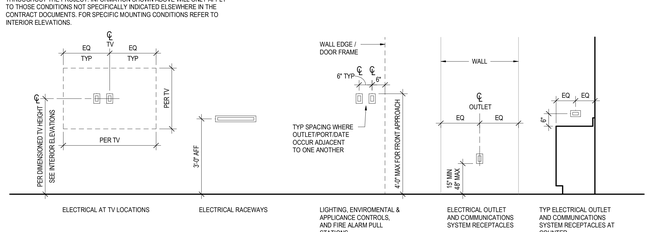

2 MOUNTING HEIGHTS - ELECTRICAL

SCALE: 1/2" = 1'-0"

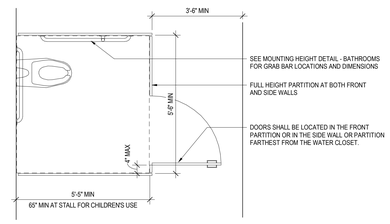

1 WHEEL CHAIR ACCESSIBLE FULL HEIGHT COMPARTMENT

SCALE: 1/2" = 1'-0"

STATE OF UTAH
THOMAS WALTER KUNDIG
7298177-0301
LICENSED ARCHITECT

Olson Kundig
159 South Jackson St, Suite 600
Seattle, Washington 98104 USA
+1.206.624.5670 olsonkundig.com

SOMMET BLANC
9580 MARSAC AVE
PARK CITY, UT 84060

ASPEN GROUP
Aspen Group USA, LLC
PO Box 980022
Park City, Utah 84098

Pool Consultant
Cloward H20
2696 N University Ave, Suite 290
Provo, UT 84604

Landscape Architect
EPG Design
6949 South High Tech Drive, Suite 100
Midvale, Utah 84047

Specifications Writer
Friday Group
88 Mainelli Road
Middebury, VT

Code Consultant
Holmes
600 1st Avenue, Suite 200A
Seattle, WA 98104

Fire Protection Engineer
Jensen Hughes
One Research Drive, Suite 305C
Westborough, MA 01581

Vertical Transportation Consultant
Lerch Bates
19515 North Creek Parkway, Suite 304
Bothell, WA 98011

Structural Engineer
Magnusson Klemencic Associates
1301 5th Ave, Suite 3200
Seattle, WA 98101

Lighting Designer
O-
1319 SE MLK Blvd, Suite 210
Portland, Oregon 97219

Building Envelope Consultant
RDH
2101 N 34th St
Seattle, WA 98103

Accessibility Consultant
Studio Pacifica
2144 Westlake Ave N, Suite F
Seattle, WA 98109

MEP Engineer
WSP USA
1001 Fourth Ave., Suite 3100
Seattle, WA 98154

principal architect TK, KM
project manager TM, JB, SL, MD
drawn by SK, SS, JR, CP, EA, JF, BD
checked by JB
job no. 20052
date 05/17/2024

revisions:

no.	date	by

IFC SET 2 OF 3
05/17/2024

ACCESSIBILITY

A0.03