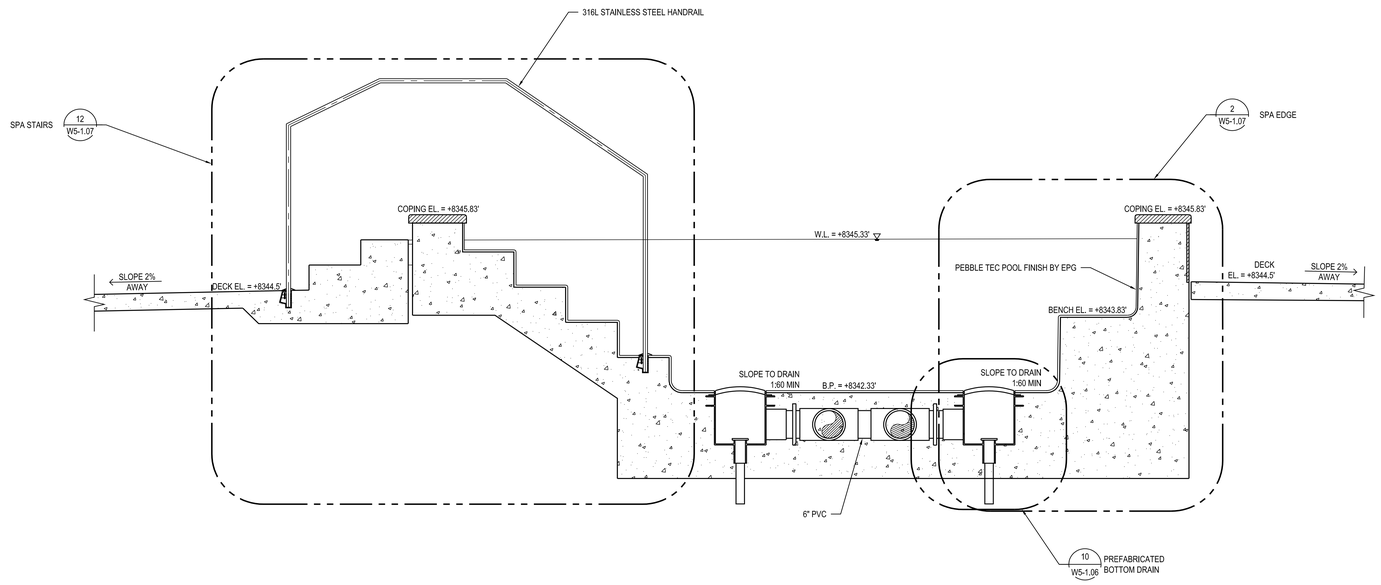

SPA 1 SECTION - A

SCALE 1"=1'-0"

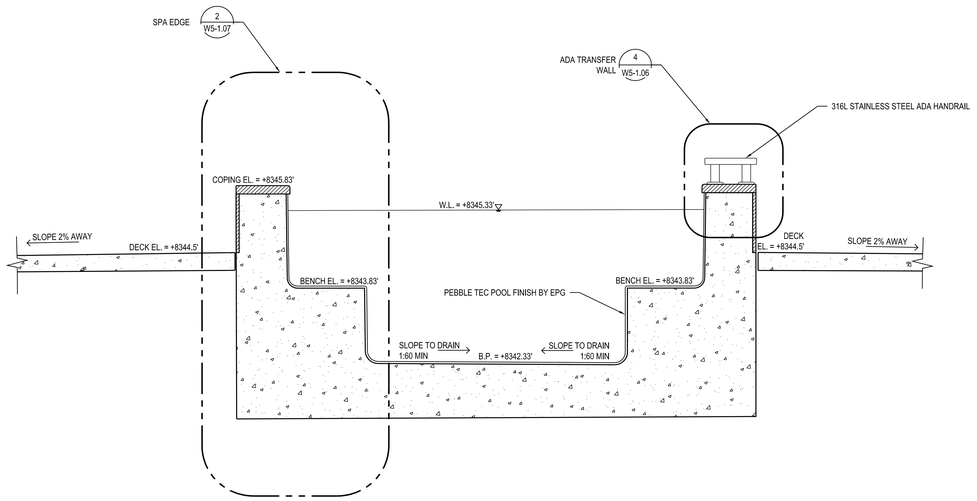

SPA 1 SECTION - B

SCALE 1"=1'-0"

REGISTERED PROFESSIONAL ENGINEER
353532
CORRY M. CLOWARD
STATE OF UTAH
5/1/23

Reserved for permit stamp

Olson Kundig
159 South Jackson St, Suite 600
Seattle, Washington 98104 USA
+ 206.624.5670 olsonkundig.com

project:
PROJECT NAME : SOMMET BLANC
PROJECT ADDRESS

White Summit Development, LLC
PO Box 980022
Park City, Utah 84098

Acoustic Consultant
BRC Acoustics
1932 1st Ave, Suite 620
Seattle, WA 98101

CLOWARD H2O
WATER PERFECTED
2696 N. University Ave. Ste. 290, Provo UT 84604, USA
Tel: +1.801.373.1212 • www.cloward-h2o.com

Landscape Architect
EPG Design
6949 South High Tech Drive, Suite 100
Midvale, Utah 84047

Specifications Writer
Friday Group
88 Mainelli Road
Middlebury, VT

Code Consultant
Holmes
600 1st Avenue, Suite 200A
Seattle, WA 98104

Fire Protection Engineer
Jensen Hughes
One Research Drive, Suite 305C
Westborough, MA 01581

Vertical Transportation Consultant
Lerch Bates
19515 North Creek Parkway, Suite 304
Bothell, WA 98011

Structural Engineer
Magnusson Klemencic Associates
1301 5th Ave, Suite 3200
Seattle, WA 98101

Lighting Designer
O-
1319 SE MLK Blvd, Suite 210
Portland, Oregon 97219

Building Envelope Consultant
RDH
2101 N 34th St
Seattle, WA 98103

Accessibility Consultant
Studio Pacifica
2144 Westlake Ave N, Suite F
Seattle, WA 98109

MEP Engineer
WSP USA
1001 Fourth Ave., Suite 3100
Seattle, WA 98154

principal architect CHO
project manager CHO
drawn by CHO
checked by CHO
job no. XXXXX
date 05/17/2024

revisions:

DRAWING STATUS
IFC SET 2 OF 3
05/17/2024

SPA 1
SECTIONS

W1—2.10