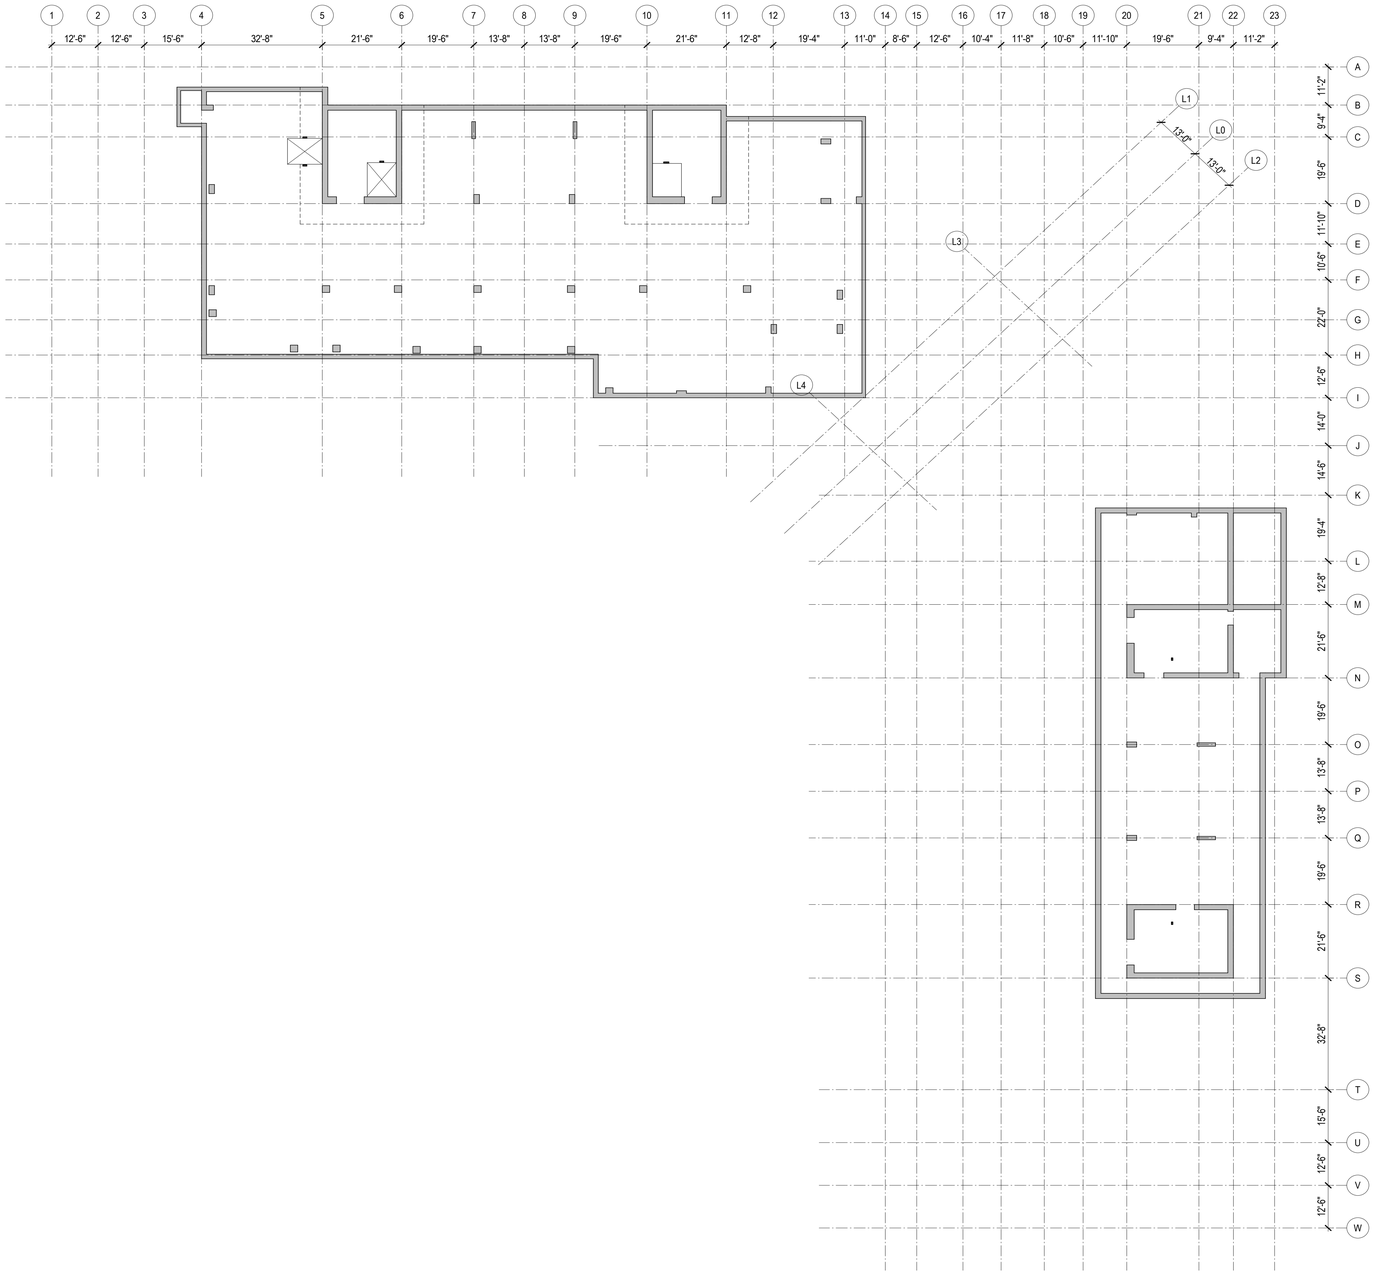

1 TOWER A & B - B1 COMPOSITE FRAMING PLAN
1/16" = 1'-0"

DAVID C. FIELDS
REGISTERED
12385783-2203
PROFESSIONAL STRUCTURAL ENGINEER
STATE OF UTAH

Reserved for permit stamp

Olson Kundig
159 South Jackson St, Suite 600
Seattle, Washington 98104-1476 USA
+1 206 624 5670 olsonkundig.com

project:
SOMMET BLANC - ABC
DEER VALLEY, UTAH

MAGNUSSON KLEMENCIC ASSOCIATES
Structural + Civil Engineers
Seattle Chicago
www.mka.com
206 292 1200

principal architect
project manager
drawn by
checked by
job no. 20052
date 05/17/2024

revisions:

no.	date	by
	04/08/2024	IFC SET 1 OF 3
	11/18/2022	95% CD

IFC SET 2 OF 3

05/17/2024

TOWER A & B
LEVEL B1
COMPOSITE
FRAMING PLAN

S2.01