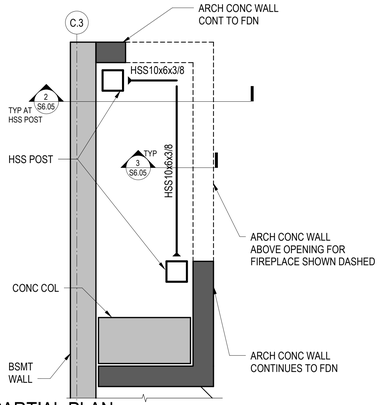

1 PARTIAL PLAN
1/2" = 1'-0"

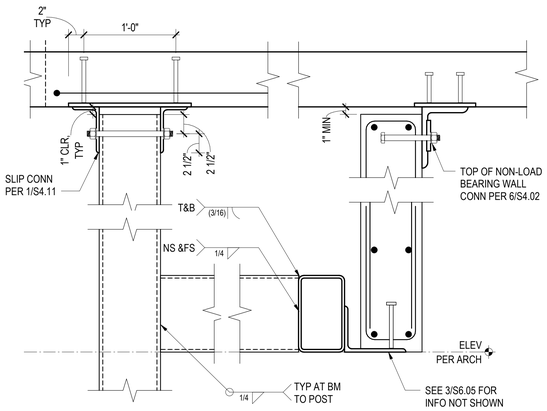

2 SECTION
1 1/2" = 1'-0"

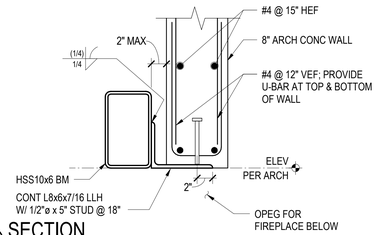

3 SECTION
1 1/2" = 1'-0"

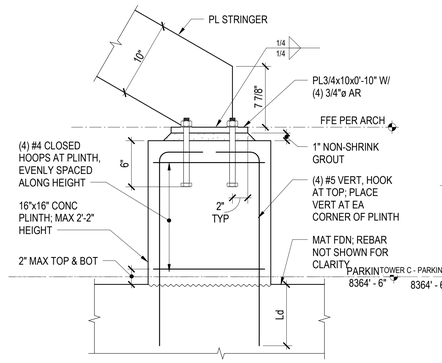

7 SECTION
1 1/2" = 1'-0"

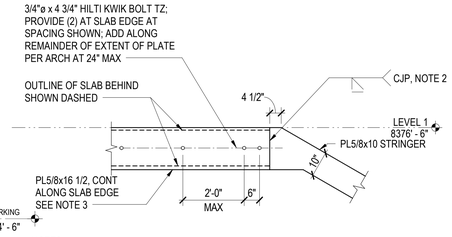

NOTES:

1. GUARDRAIL AND MESH PANEL NOT SHOWN FOR CLARITY.
2. WELD TO BE GROUND SMOOTH TO PROVIDE AN UNJOINTED APPEARANCE.
3. SHIM AS NECESSARY, MAXIMUM 3/8"; NOTIFY ENGINEER IF FIELD CONDITIONS REQUIRE LARGER SHIM PLATE

8 SECTION
1/2" = 1'-0"

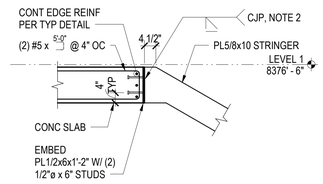

NOTES:

1. GUARDRAIL AND MESH PANEL NOT SHOWN FOR CLARITY.
2. WELD TO BE GROUND SMOOTH TO PROVIDE AN UNJOINTED APPEARANCE.

9 SECTION
1/2" = 1'-0"

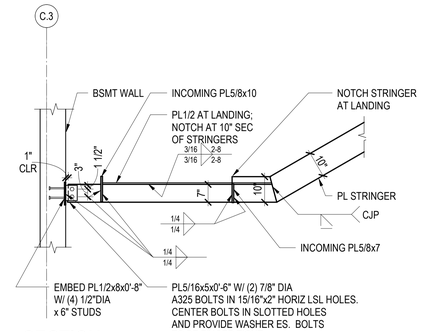

10 SECTION
1/2" = 1'-0"

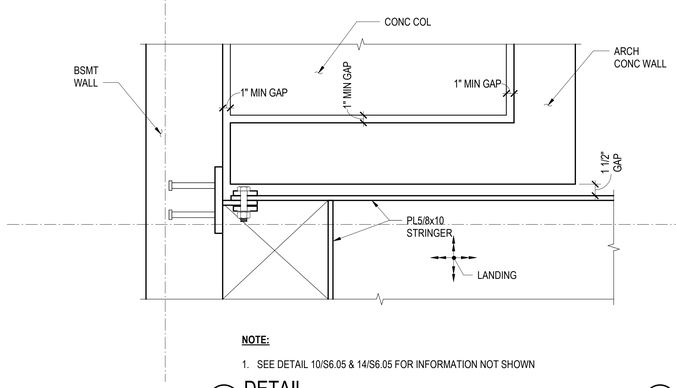

NOTE:

1. SEE DETAIL 10/S6.05 & 14/S6.05 FOR INFORMATION NOT SHOWN

12 DETAIL
1 1/2" = 1'-0"

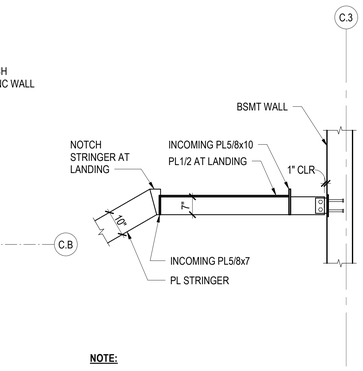

NOTE:

1. SEE DETAIL 10/S6.05 FOR INFORMATION NOT SHOWN

13 SECTION
1/2" = 1'-0"

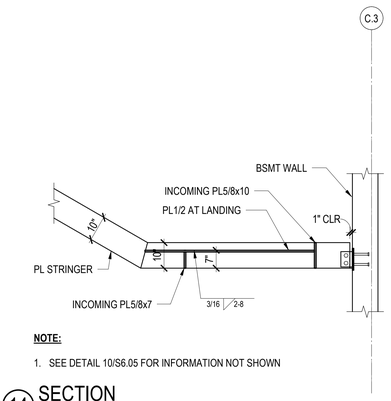

NOTE:

1. SEE DETAIL 10/S6.05 FOR INFORMATION NOT SHOWN

14 SECTION
1/2" = 1'-0"

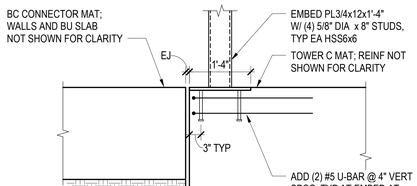

18 SECTION
3/4" = 1'-0"

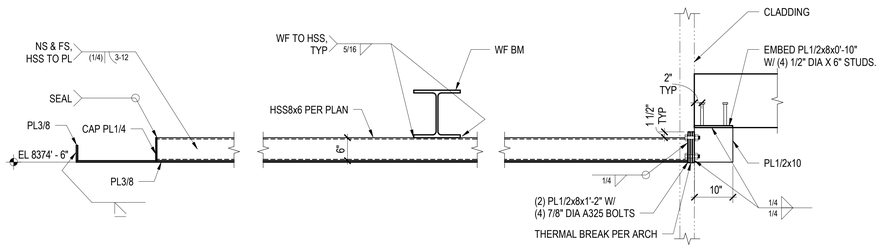

19 SECTION
3/4" = 1'-0"

DAVID C. FIELDS
12385783-2203
PROFESSIONAL STRUCTURAL ENGINEER
STATE OF UTAH

Reserved for permit stamp

Olson Kundig
159 South Jackson St, Suite 600
Seattle, Washington 98104 USA
+1 206 624 5670 olsonkundig.com

MAGNUSSON KLEMENCIC ASSOCIATES
Structural + Civil Engineers
Seattle Chicago
www.mka.com
206 292 1200

project:
SOMMET BLANC - ABC
DEER VALLEY, UTAH

principal architect
project manager
drawn by
checked by
job no. 20052
date 05/17/2024

revisions:

no.	date	by
2	7/26/2024	ASI-002
1	05/17/2024	IFC 2
	04/08/2024	IFC SET 1 OF 3
	11/18/2022	95% CD

IFC SET 2 OF 3

05/17/2024

TOWER C STEEL SECTIONS AND DETAILS

S6.05