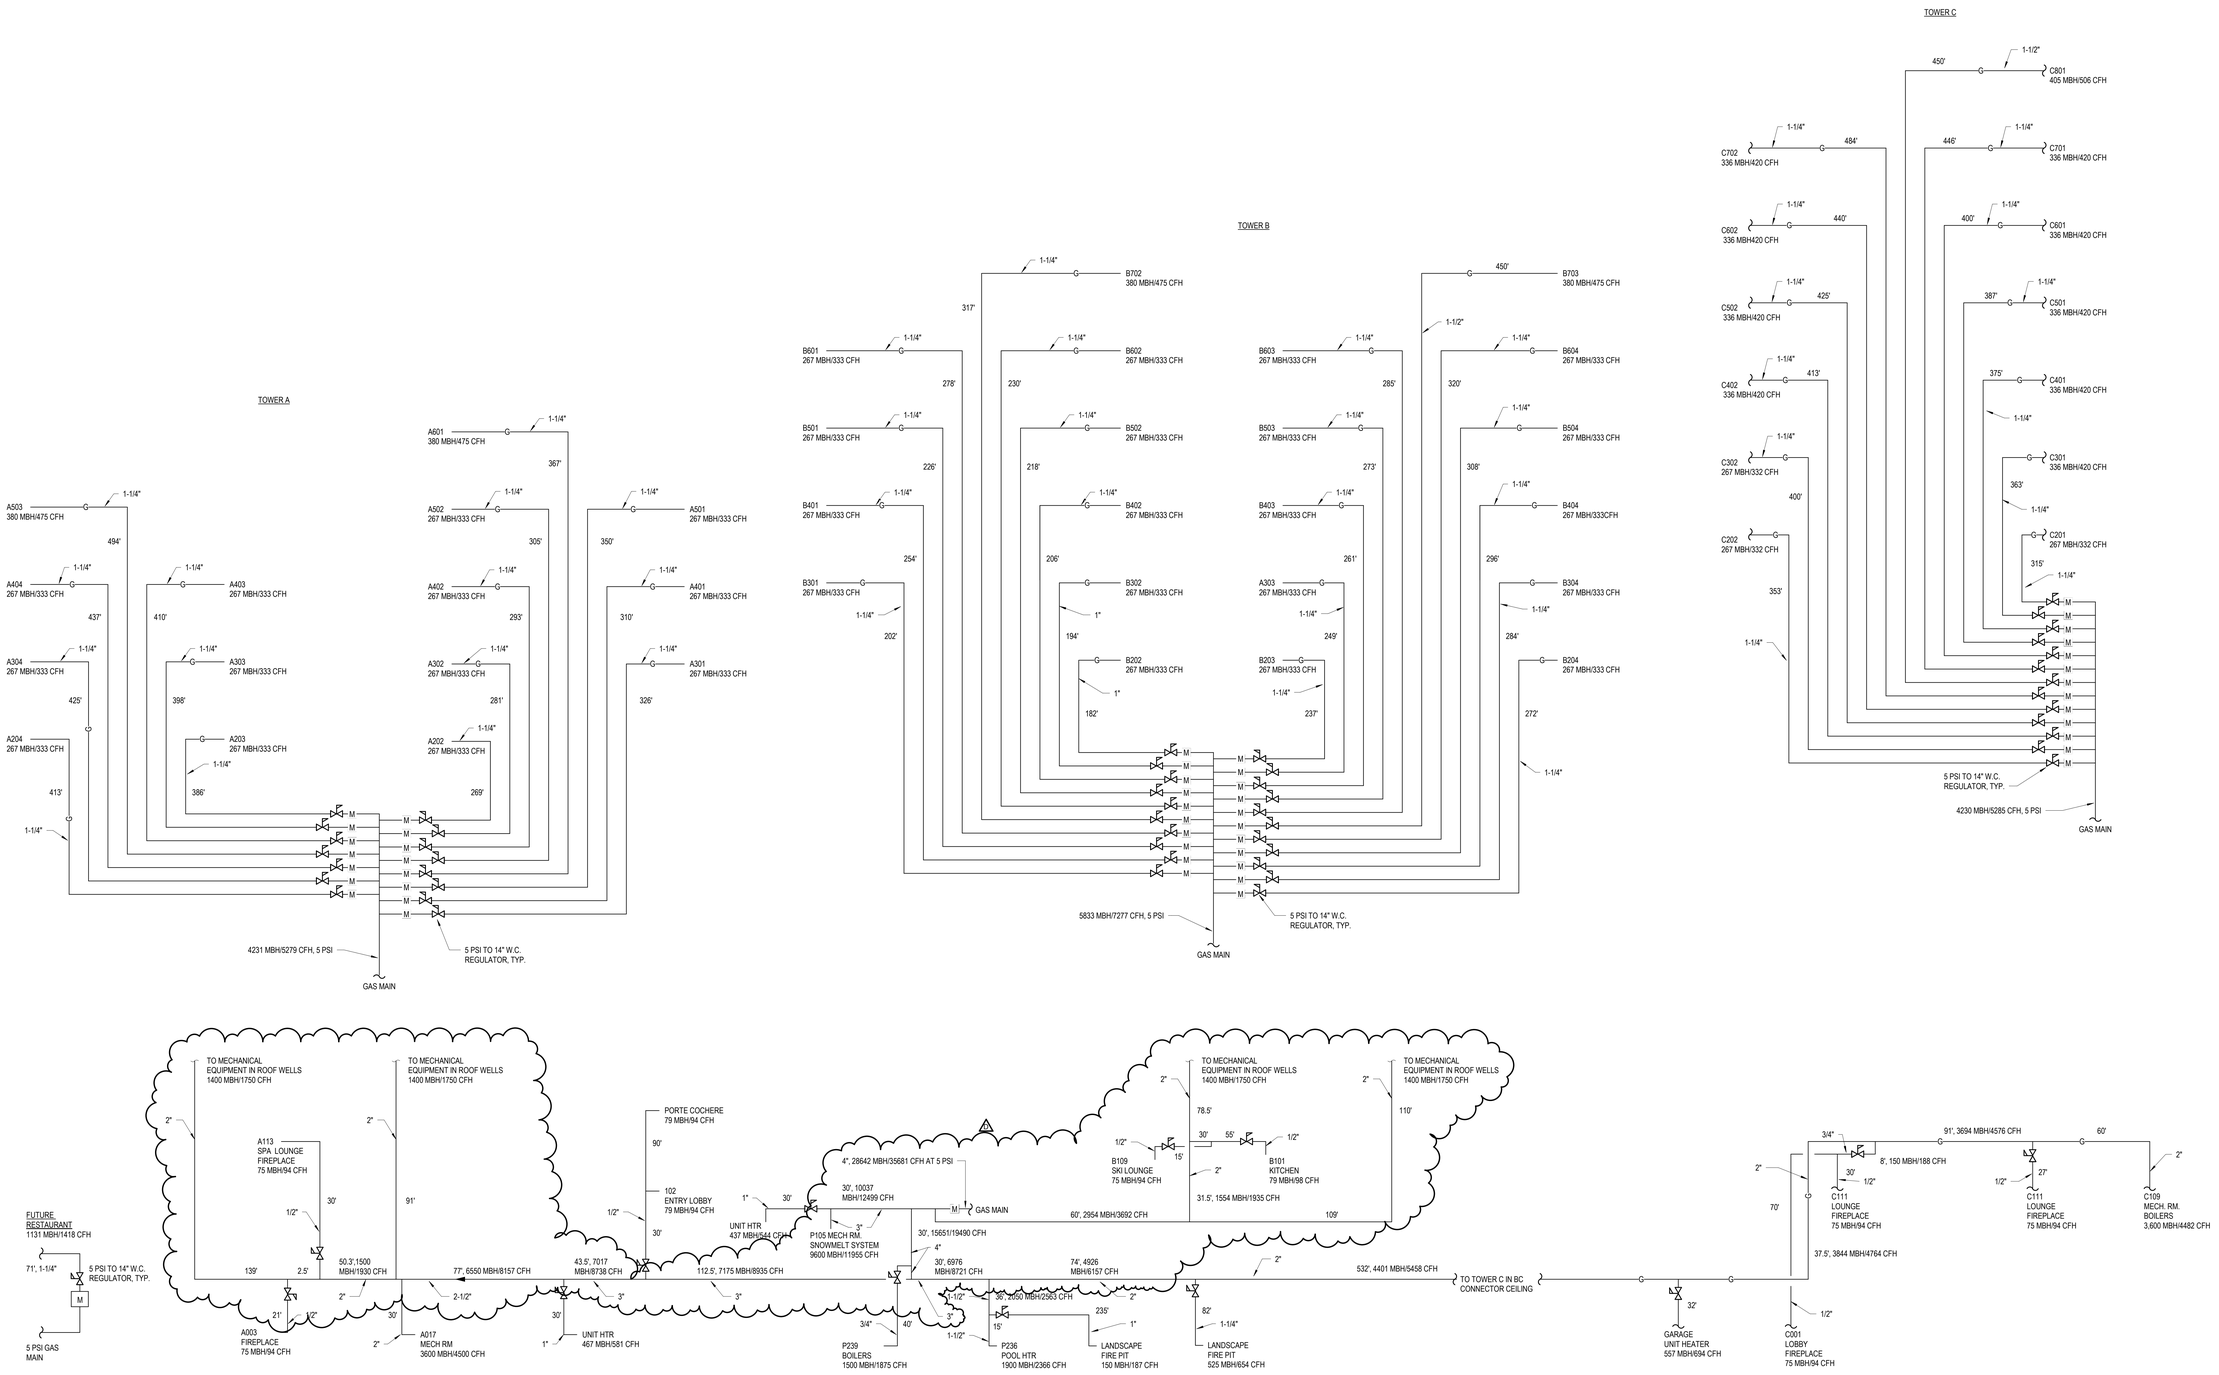


## 1 GAS RISER

SCALE: NTS

Reserved for permit stamp


Olson Kundig
159 South Jackson St, Suite 600
Seattle, Washington 98104 USA
+1 206.624.5670 olsonkundig.com


project:
Sommet Blanc - Bldg AB
DEER VALLEY, UTAH

ASPEN GROUP
**Aspen Group USA, LLC**
PO Box 980022
Park City, Utah 84098

Pool Consultant
**Cloward H20**
2696 N University Ave, Suite 290
Provo, UT 84604

Landscape Architect
**EPG Design**
6949 South High Tech Drive, Suite 100
Midvale, Utah 84047

Specifications Writer
**Friday Group**
88 Mainelli Road
Middlebury, VT

Code Consultant
**Holmes**
600 1st Avenue, Suite 200A
Seattle, WA 98104

Fire Protection Engineer
**Jensen Hughes**
One Research Drive, Suite 305C
Westborough, MA 01581

Vertical Transportation Consultant
**Lerch Bates**
19515 North Creek Parkway, Suite 304
Bothell, WA 98011

Structural Engineer
**Magnusson Klemencic Associates**
1301 5th Ave, Suite 3200
Seattle, WA 98101

Lighting Designer
**O.**
1319 SE MLK Blvd, Suite 210
Portland, Oregon 97219

Building Envelope Consultant
**RDH**
2101 N 34th St
Seattle, WA 98103

Accessibility Consultant
**Studio Pacifica**
2144 Westlake Ave N, Suite F
Seattle, WA 98109

MEP Engineer
**WSP USA**
1001 Fourth Ave., Suite 3100
Seattle, WA 98154

principal architect
project manager
drawn by
checked by Checker
job no. 2021-0595
date 5/31/2024

revisions:

| no. | date | by |
|---|---|---|
| D | 1/10/2025 | ASI 6 |

IFC Set 3 of 3
5/31/2024

GAS RISER DIAGRAM

P7.05