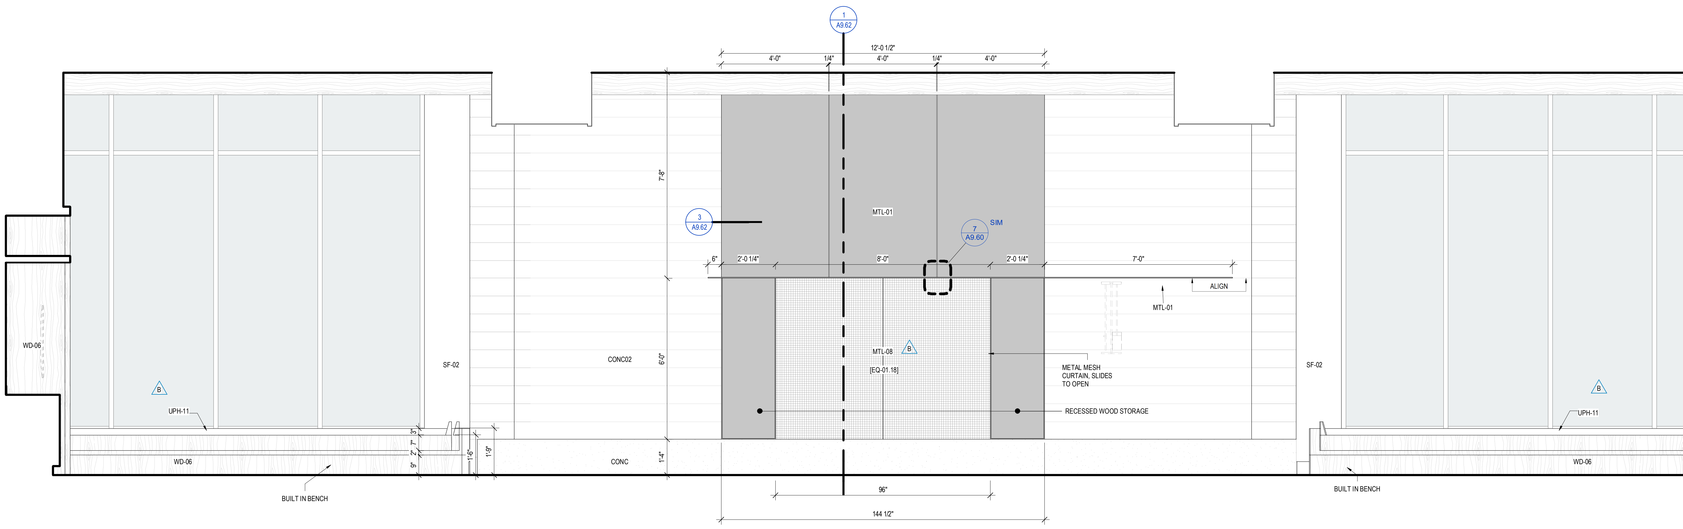

2 ENLARGED ELEVATION - SKI LOUNGE EAST
SCALE: 1/2" = 1'-0"

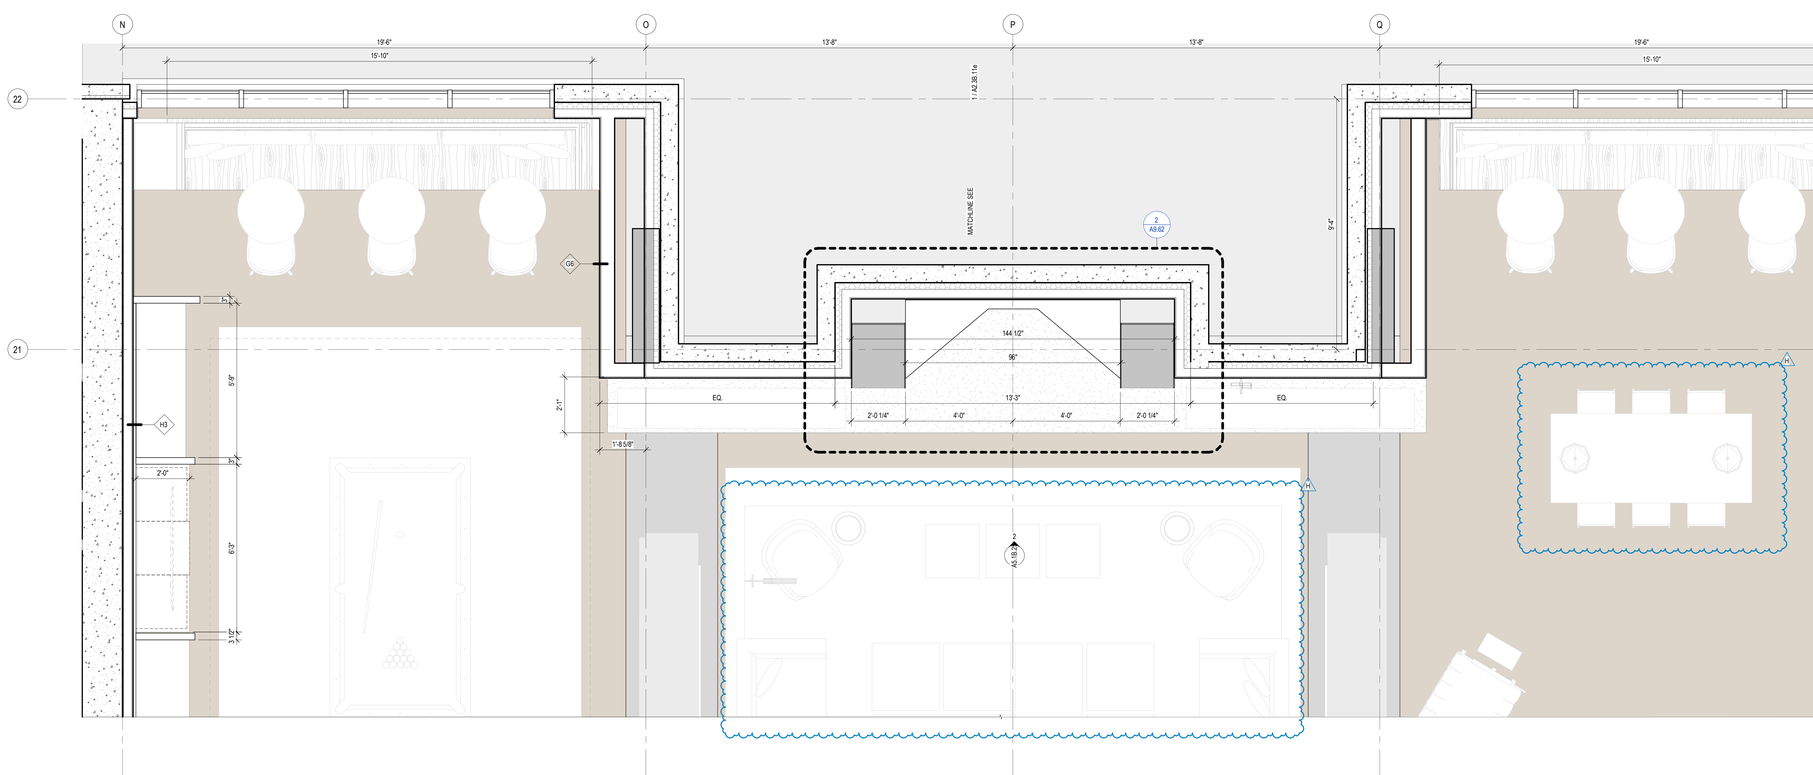

1 ENLARGED PLAN- TOWER B - LVL 1 - SKI LOUNGE EAST
SCALE: 1/2" = 1'-0"