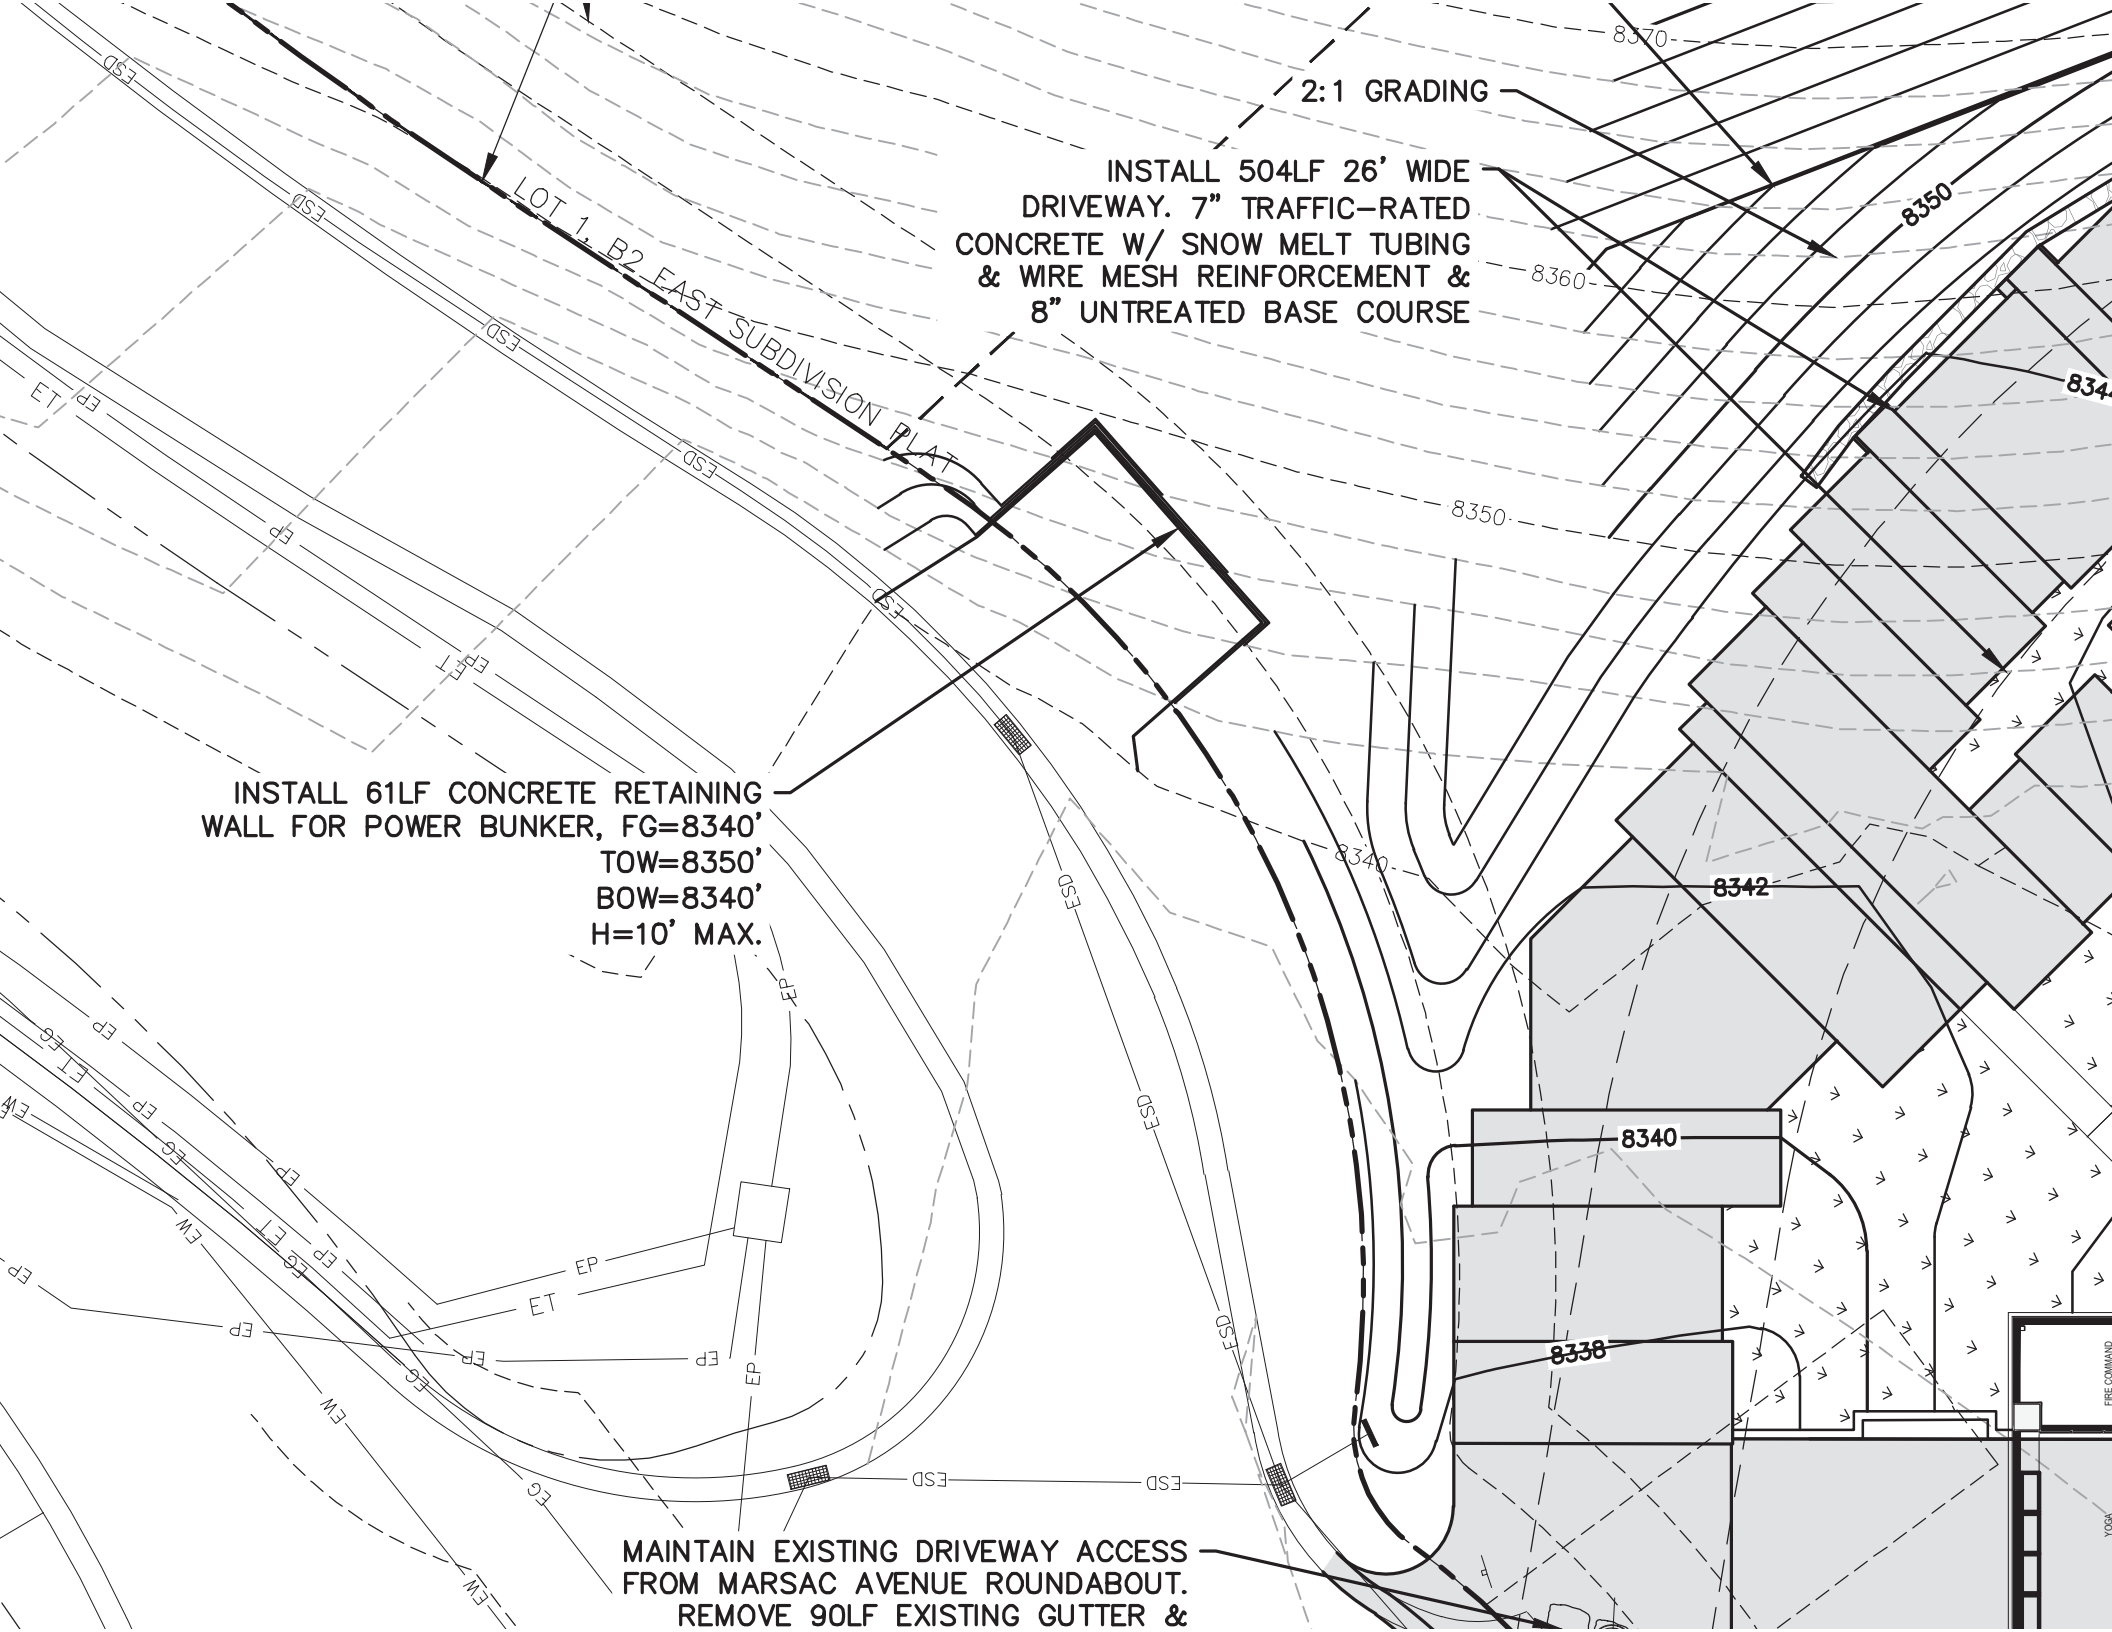
2:1 GRADING
INSTALL 504LF 26' WIDE DRIVEWAY. 7" TRAFFIC-RATED CONCRETE W/ SNOW MELT TUBING & WIRE MESH REINFORCEMENT & 8" UNTREATED BASE COURSE
LOT 1, B2 EAST SUBDIVISION PLAT
INSTALL 61LF CONCRETE RETAINING WALL FOR POWER BUNKER, FG=8340' TOW=8350' BOW=8340' H=10' MAX.
MAINTAIN EXISTING DRIVEWAY ACCESS FROM MARSAC AVENUE ROUNDABOUT. REMOVE 90LF EXISTING GUTTER &
8370
8360
8350
8340
8342
8338
ESD
EP
ET
EW
EG
EFT