



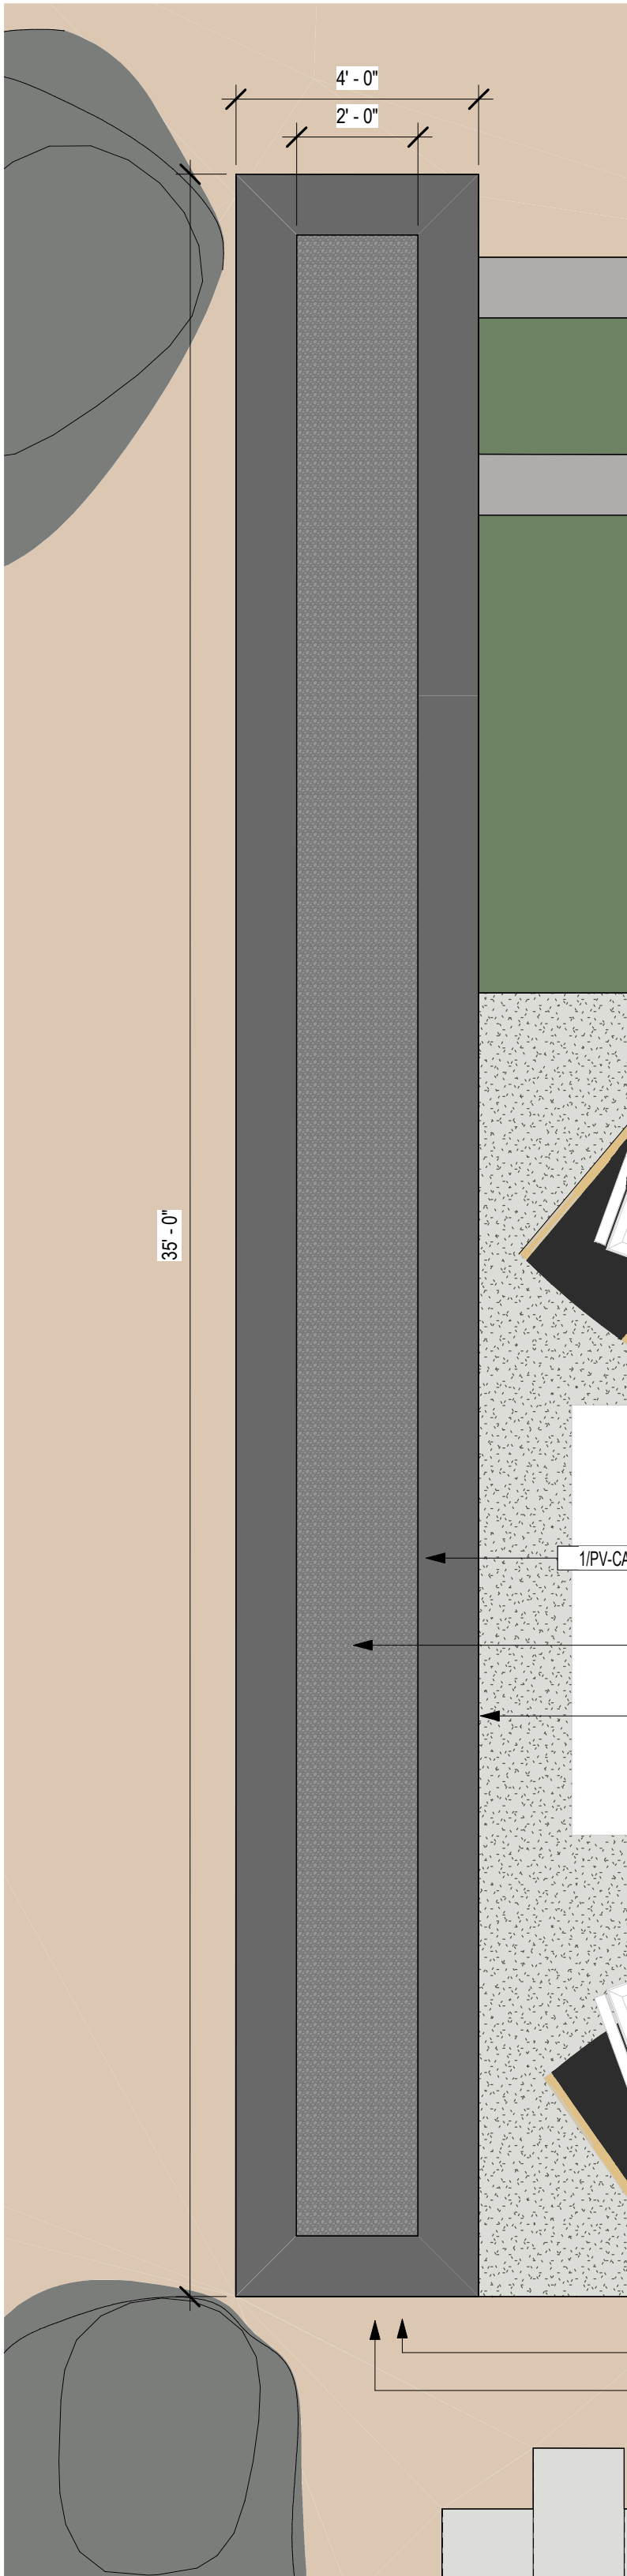

1 FIRE FEATURE


- NOTES:
1. PROVIDE 6" SAMPLE FOR OWNER & LA APPROVAL
 2. ANY ADJUSTMENTS TO BE APPROVED BY LANDSCAPE ARCHITECT
 3. CUT TO SIZE TO JOINT O.C. ADJUST STONE CUT DIMENSION TO ACCOUNT FOR GROUT SPACING
 4. BUTT JOINTS WITH CONCRETE SIDEWALK AND CONCRETE CURBS. STONE COVER SHOULD BE REMOVABLE FOR EASY ACCESS TRENCH DRAIN CLEANING
 5. GRANITE:
 - A. SOURCE FROM DELTA STONE
 - BUSH-HAMMER FINISH FOR WINTER TRACTION
 6. Delta Stone Products, Inc.
2276 S. Daniels Road
Heber City, UT 84032
Jesse Wilson
jess@delastoneproducts.com
Office: 435.654.3338
www.delastoneproducts.com
 7. SHOP DRAWINGS TO BE PROVIDED BY COLDSPRING GRANITE OR DELTA STONE WITH INVENTORY OF ORDER TO BE APPROVED BY LA. DRAWINGS SHOULD SUPPORT GRANITE DRAIN COVER AND ATTACHMENT.

6 GRANITE DRAIN

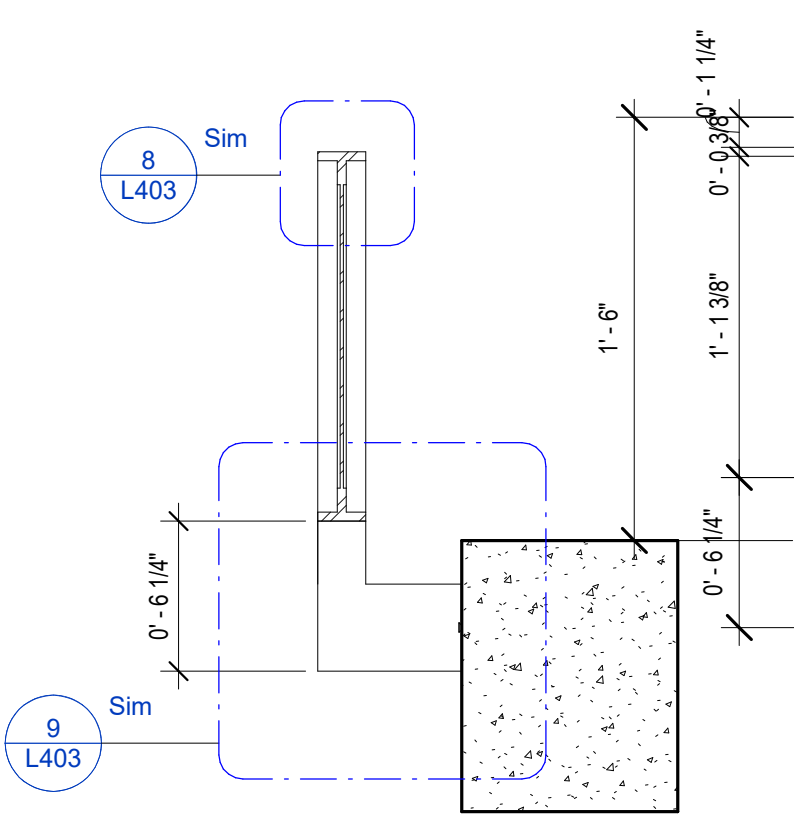

8 GUARDRAIL - Kukio - Posts - Flat - Spaced - 18"

- STONE WALL NOTES:
1. PROVIDE 16"x4" SAMPLE FOR OWNER & LA APPROVAL
 2. ANY ADJUSTMENTS TO BE APPROVED BY LANDSCAPE ARCHITECT
 3. CUT TO SIZE TO GROUTING JOINT O.C. ADJUST STONE CUT DIMENSION TO ACCOUNT FOR GROUT SPACING
 4. 1/2" PVC DRAIN PIPE CONNECT TO CIVIL DRAINAGE FOR WALLS
 5. BASALT:
 - A. SOURCE FROM DELTA STONE
 - BUSH-HAMMER FINISH FOR WINTER TRACTION
 6. Delta Stone Products, Inc.
2276 S. Daniels Road
Heber City, UT 84032
Jesse Wilson
jess@delastoneproducts.com
Office: 435.654.3338
www.delastoneproducts.com
 7. SHOP DRAWINGS TO BE PROVIDED BY DELTA STONE WITH INVENTORY OF ORDER TO BE APPROVED BY LA

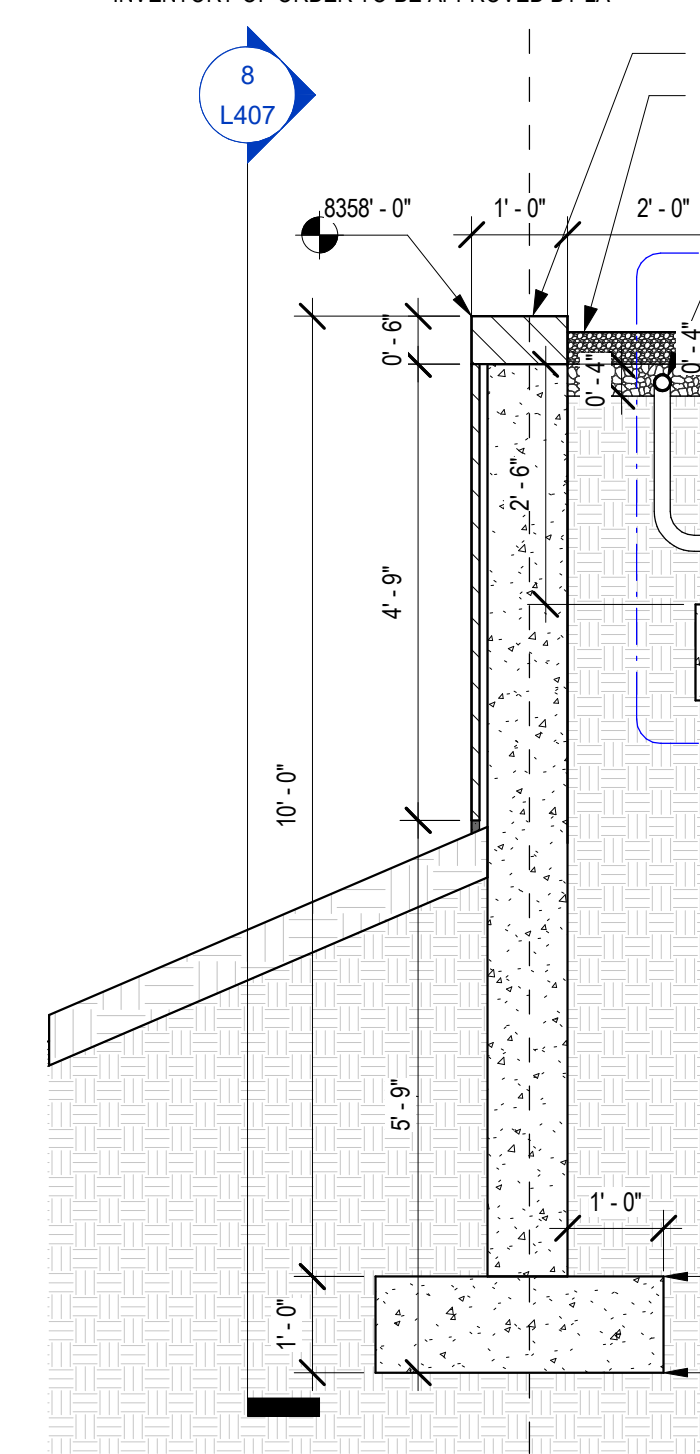


2 FIRE FEATURE SECTION

- NOTES:
1. ANY ADJUSTMENTS TO BE APPROVED BY LANDSCAPE ARCHITECT
 2. PROVIDE ELECTRICAL AND GAS CONNECTIONS TO EACH LOCATION
 3. 1/2" PVC DRAIN PIPE CONNECT TO GRAVEL PIT FOR ANY WATER ACCUMULATION
 4. Outdoor Elements, Inc.
608 S REDWOOD ROAD
SALT LAKE CITY UT 8412
Thomas Dunford
thomas@outdoorelementsdesign.com
Office: 801.688.5312
http://outdoorelementsdesign.com/fire-elements
PIRE: FIRE FEATURE BY OUTDOOR ELEMENTS
56" x 36" x 15"
100.000 STL
Powder Coated Aluminum
Tumbled Lava Stone
Electronic Ignition
NO Quartz Countertop
 5. EMERGENCY SHUTOFF
FIRE PIT TIMER

4 OUTDOOR ELEMENTS FIRE PIT


- FIRE FEATURE NOTES:
1. ANY ADJUSTMENTS TO BE APPROVED BY LANDSCAPE ARCHITECT
 2. PROVIDE ELECTRICAL AND GAS CONNECTIONS TO EACH LOCATION
 3. 1/2" PVC DRAIN PIPE CONNECT TO GRAVEL PIT FOR ANY WATER ACCUMULATION
 4. Outdoor Elements, Inc.
608 S REDWOOD ROAD
SALT LAKE CITY UT 8412
Thomas Dunford
thomas@outdoorelementsdesign.com
Office: 801.688.5312
http://outdoorelementsdesign.com/fire-elements
O.E. TO PROVIDE SHOP DRAWINGS OF CUSTOM FINISHES, CONNECTIONS, AND MECHANISMS. LA TO APPROVE.
 5. FIRE PIT TIMER, RECESSED AND FLUSH WITH VENEER WITH CUSTOM STONE COVER - SEE ELECTRICAL
 6. EMERGENCY SHUT OFF BUTTON TO BE FLUSH WITH VENEER WITH CUSTOM STONE COVER
 7. EXPANSION JOINT
 8. ELECTRICAL CONNECTION
 9. MEP TO PROVIDE GAS LINE CONNECTION
 10. CONCRETE PER DETAIL

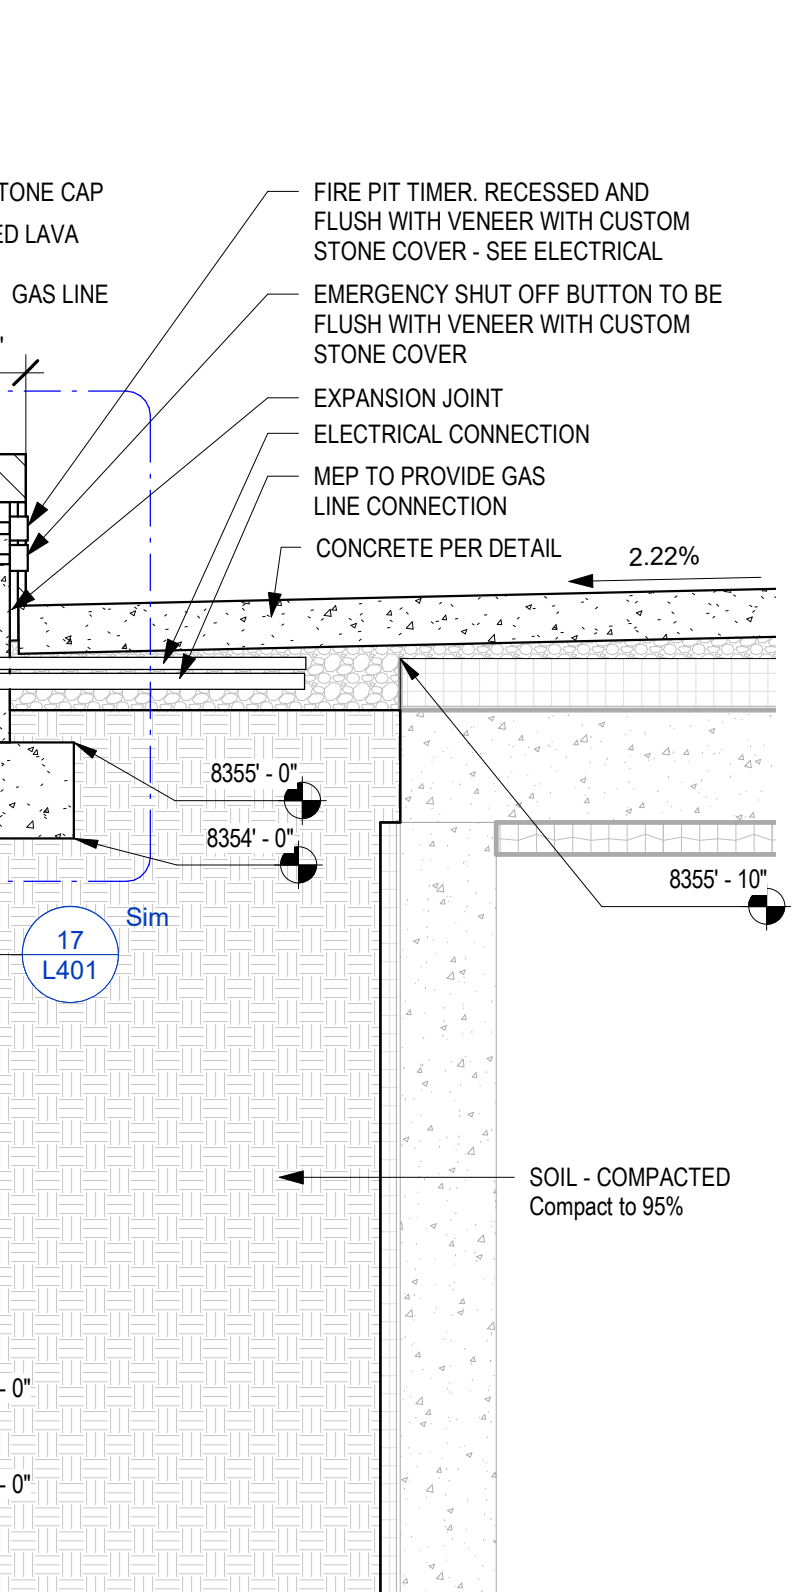


3 PAVER GRATE



5 WOOD BENCH

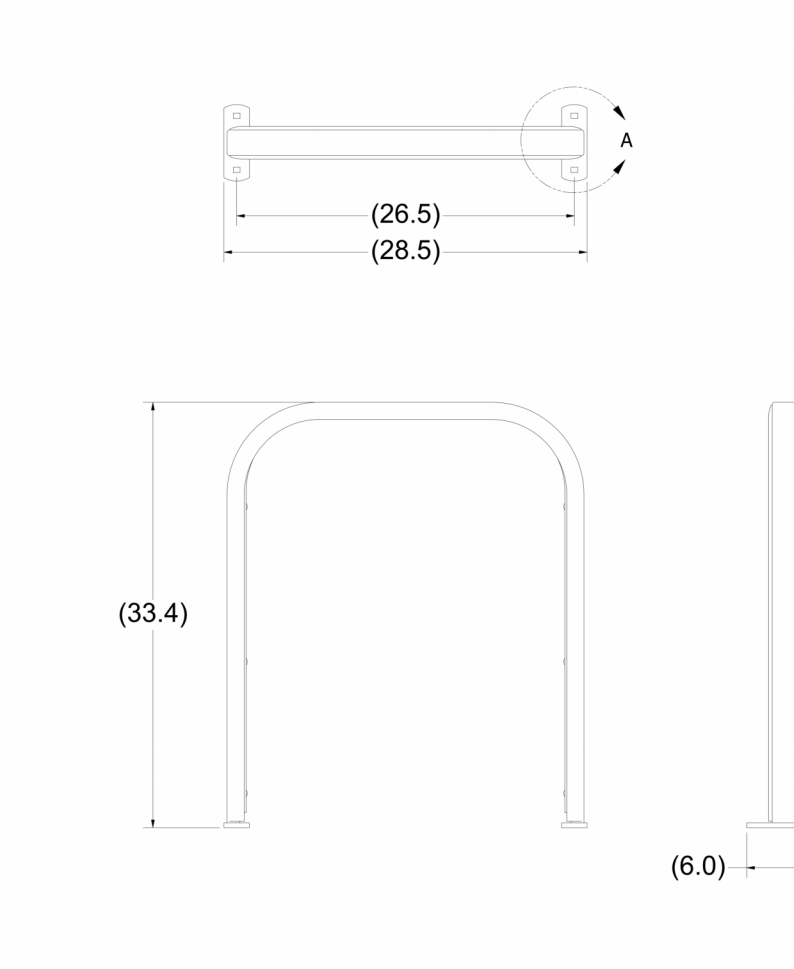


7 BIKE RACK - TOFINO - SURFACE MOUNT

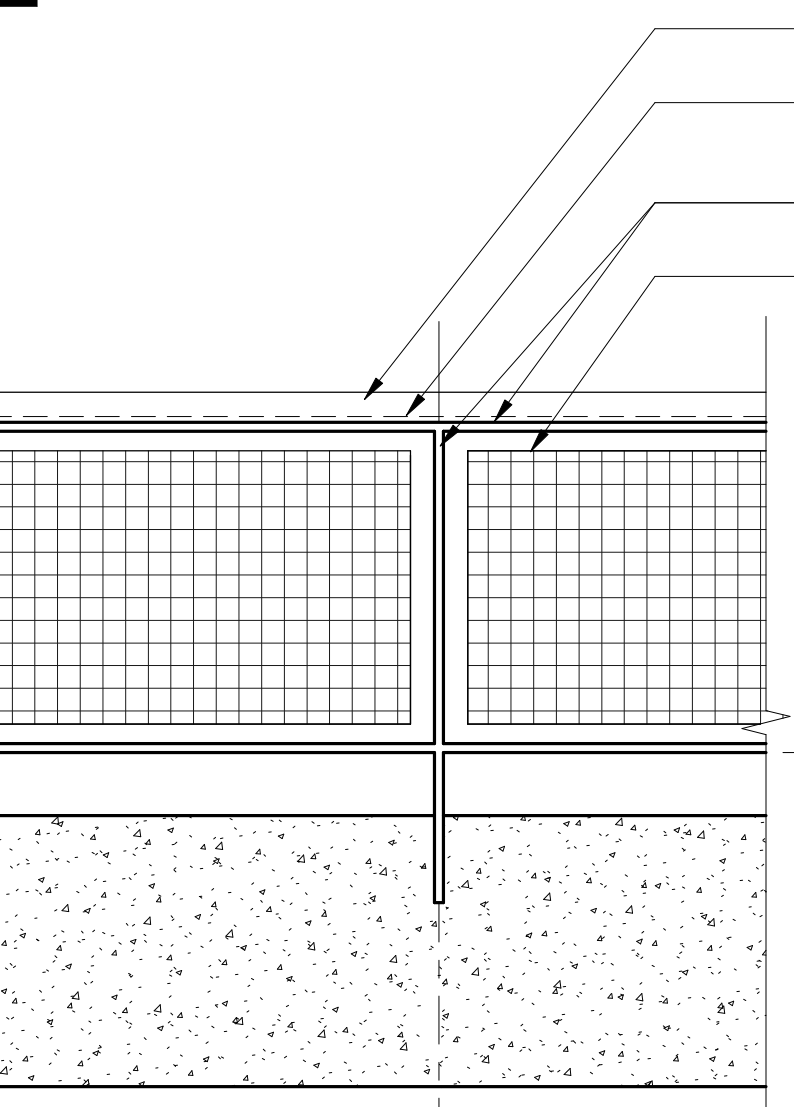

8 GUARDRAIL - Kukio - Posts - Flat - Spaced - 18"

PAVER-GRATE Rectangular

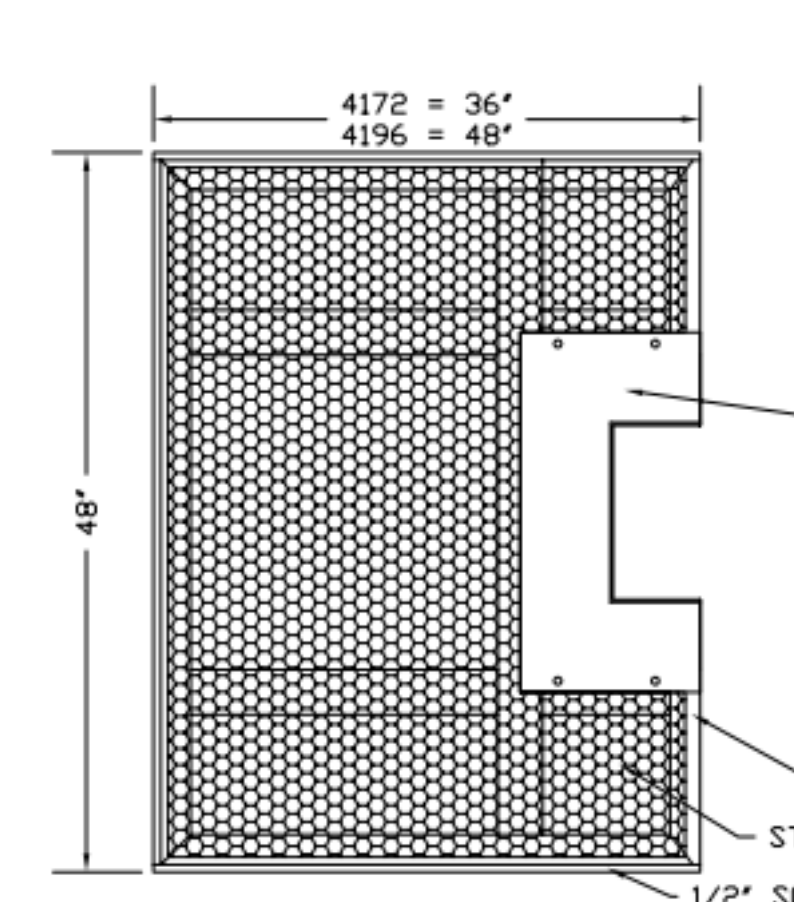

- U.S. PATENT #5,787,637
- | GRATE MODEL NO. | SIZE (INCHES) | TREE OPENING | TREE WELL | WEIGHT |
|-----------------|----------------|--------------|-----------|--------|
| 4160 | 48" x 60" O.D. | 12" x 20" | 44" x 56" | 170 |
| 4172 | 48" x 72" O.D. | 12" x 20" | 44" x 68" | 200 |
| 4196 | 48" x 96" O.D. | 12" x 20" | 44" x 92" | 250 |
- PAVER-GRATE TREE GRATE IS DESIGNED TO SUPPORT PAVERS ABOVE THE TREE WELL
 - SUBFRAME IS FULLY WELDED FROM STEEL ANGLE
 - GRATING IS NUMBER 3 EXPANDED STEEL STRUCTURAL GRATING
 - STANDARD OPENINGS ARE AS SHOWN. OTHER OPENINGS CAN BE SPECIFIED
 - GRATES ARE DESIGNED FOR HEAVY PEDESTRIAN TRAFFIC
 - STANDARD FINISH ZINC METALIZED
 - PRODUCED UNDER EXCLUSIVE LICENCE U.S. PATENT # 5,787,637

IRONSMITH TREE GRATES FOR LANDSCAPE ARCHITECTURE



3 PAVER GRATE



5 WOOD BENCH




7 BIKE RACK - TOFINO - SURFACE MOUNT



8 GUARDRAIL - Kukio - Posts - Flat - Spaced - 18"

PAVER-GRATE Rectangular

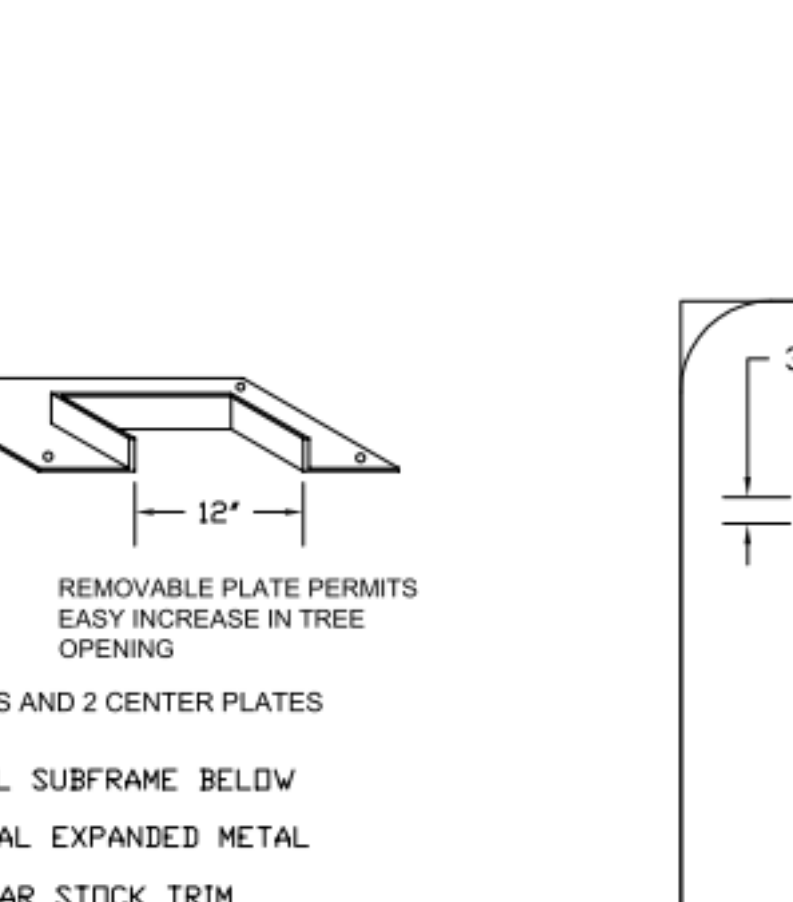


- U.S. PATENT #5,787,637
- | GRATE MODEL NO. | SIZE (INCHES) | TREE OPENING | TREE WELL | WEIGHT |
|-----------------|----------------|--------------|-----------|--------|
| 4160 | 48" x 60" O.D. | 12" x 20" | 44" x 56" | 170 |
| 4172 | 48" x 72" O.D. | 12" x 20" | 44" x 68" | 200 |
| 4196 | 48" x 96" O.D. | 12" x 20" | 44" x 92" | 250 |
- PAVER-GRATE TREE GRATE IS DESIGNED TO SUPPORT PAVERS ABOVE THE TREE WELL
 - SUBFRAME IS FULLY WELDED FROM STEEL ANGLE
 - GRATING IS NUMBER 3 EXPANDED STEEL STRUCTURAL GRATING
 - STANDARD OPENINGS ARE AS SHOWN. OTHER OPENINGS CAN BE SPECIFIED
 - GRATES ARE DESIGNED FOR HEAVY PEDESTRIAN TRAFFIC
 - STANDARD FINISH ZINC METALIZED
 - PRODUCED UNDER EXCLUSIVE LICENCE U.S. PATENT # 5,787,637


IRONSMITH TREE GRATES FOR LANDSCAPE ARCHITECTURE




3 PAVER GRATE

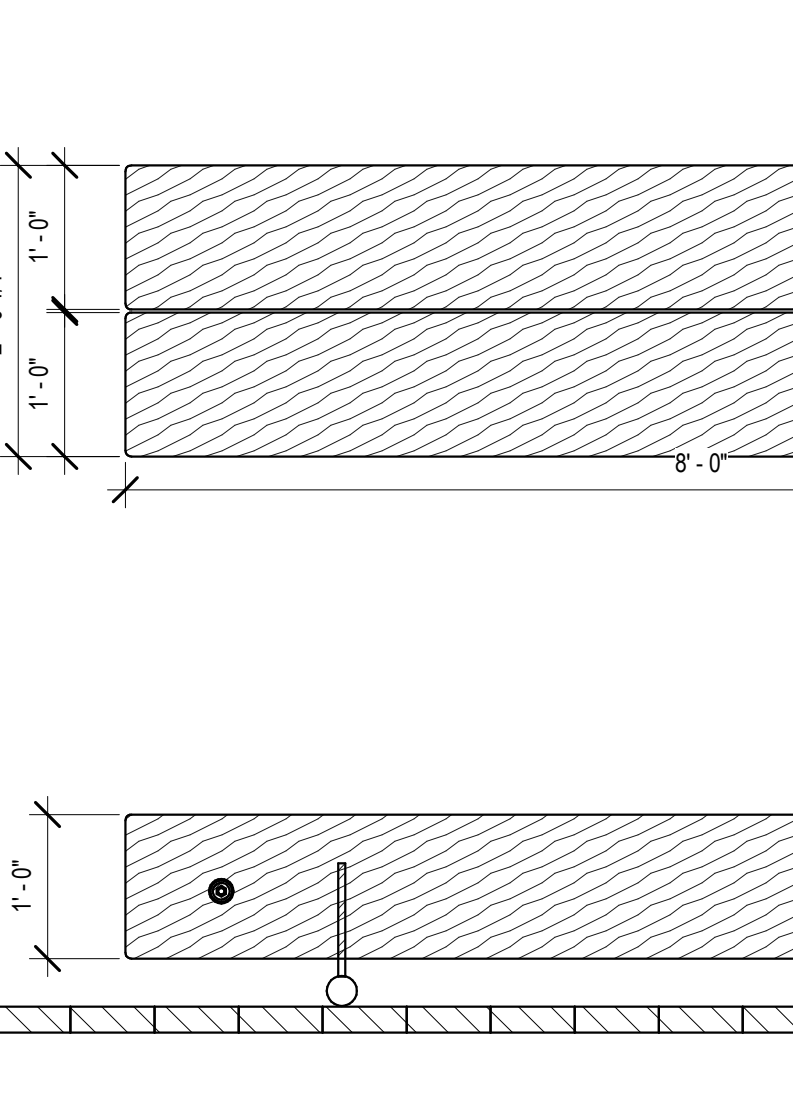

5 WOOD BENCH

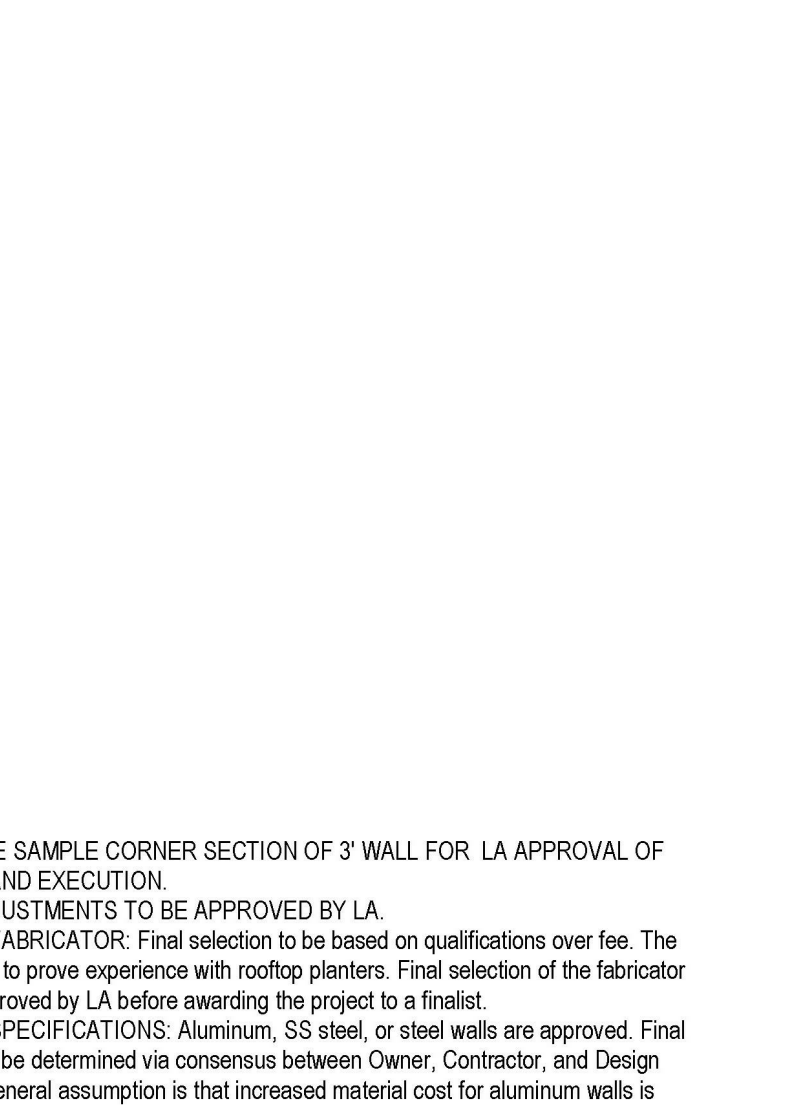


7 BIKE RACK - TOFINO - SURFACE MOUNT

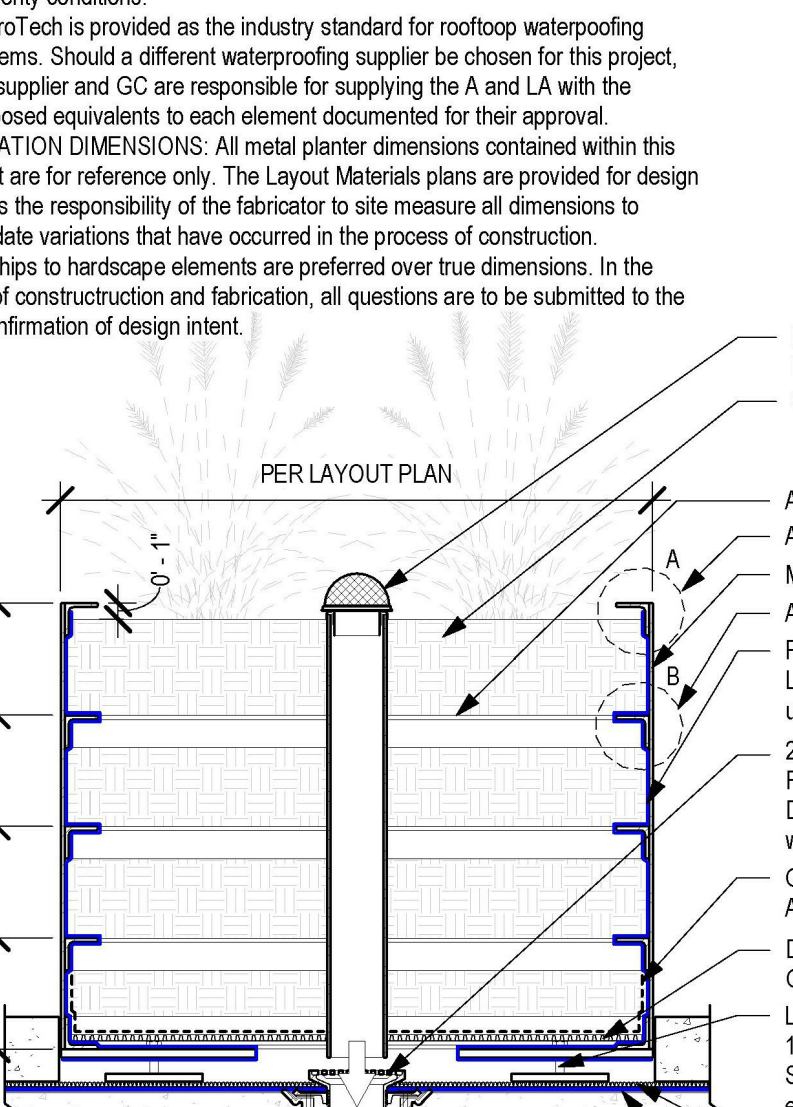

8 GUARDRAIL - Kukio - Posts - Flat - Spaced - 18"

PAVER-GRATE Rectangular

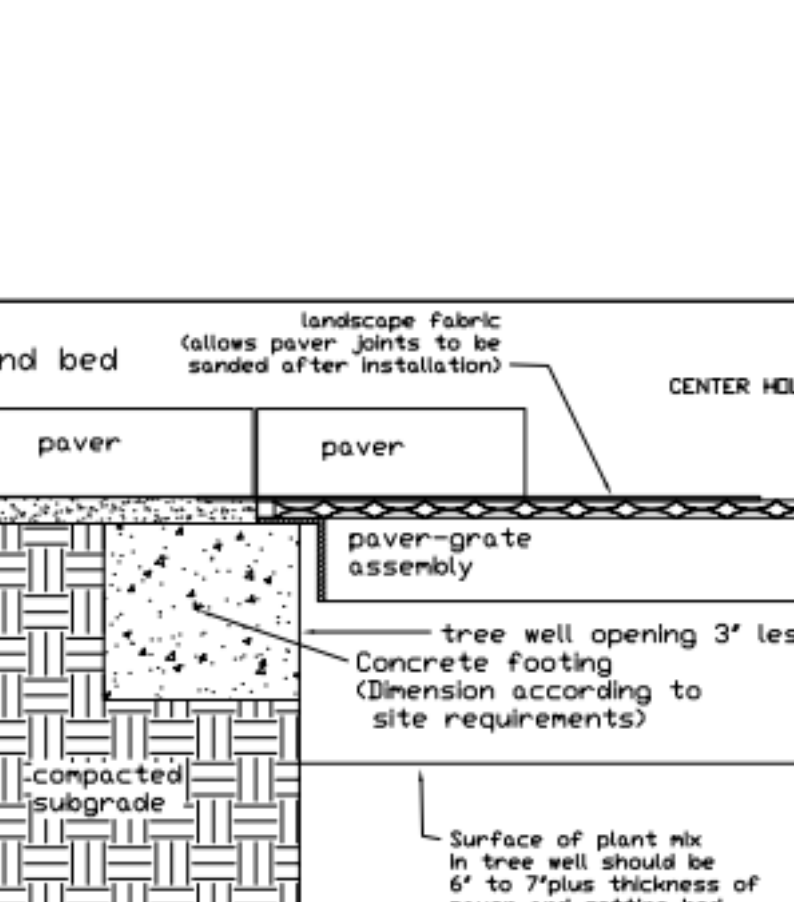


- U.S. PATENT #5,787,637
- | GRATE MODEL NO. | SIZE (INCHES) | TREE OPENING | TREE WELL | WEIGHT |
|-----------------|----------------|--------------|-----------|--------|
| 4160 | 48" x 60" O.D. | 12" x 20" | 44" x 56" | 170 |
| 4172 | 48" x 72" O.D. | 12" x 20" | 44" x 68" | 200 |
| 4196 | 48" x 96" O.D. | 12" x 20" | 44" x 92" | 250 |
- PAVER-GRATE TREE GRATE IS DESIGNED TO SUPPORT PAVERS ABOVE THE TREE WELL
 - SUBFRAME IS FULLY WELDED FROM STEEL ANGLE
 - GRATING IS NUMBER 3 EXPANDED STEEL STRUCTURAL GRATING
 - STANDARD OPENINGS ARE AS SHOWN. OTHER OPENINGS CAN BE SPECIFIED
 - GRATES ARE DESIGNED FOR HEAVY PEDESTRIAN TRAFFIC
 - STANDARD FINISH ZINC METALIZED
 - PRODUCED UNDER EXCLUSIVE LICENCE U.S. PATENT # 5,787,637


IRONSMITH TREE GRATES FOR LANDSCAPE ARCHITECTURE




3 PAVER GRATE

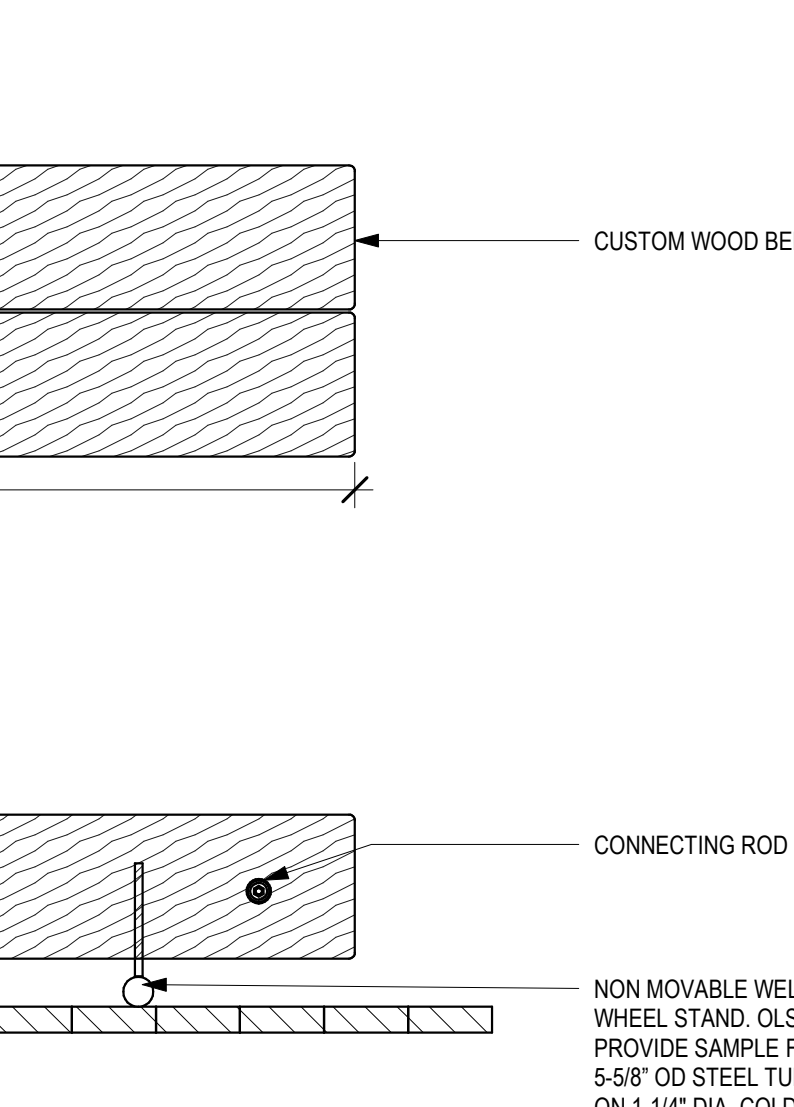

5 WOOD BENCH

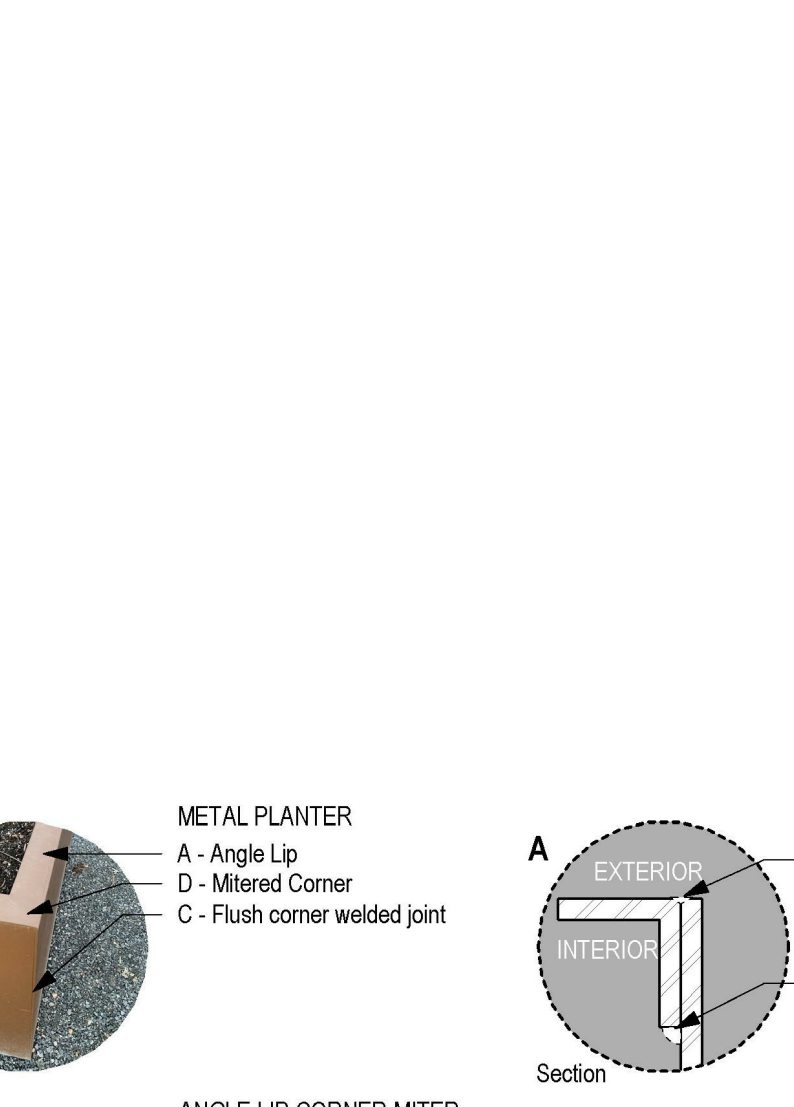


7 BIKE RACK - TOFINO - SURFACE MOUNT

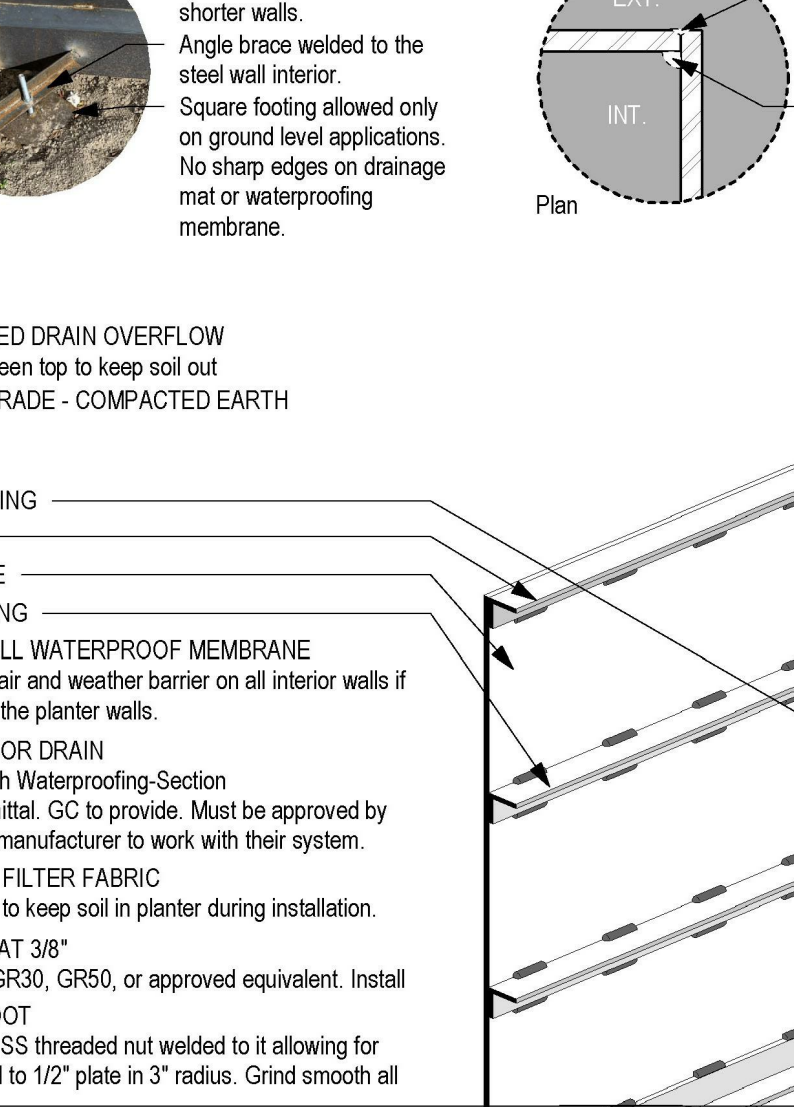

8 GUARDRAIL - Kukio - Posts - Flat - Spaced - 18"

PAVER-GRATE Rectangular

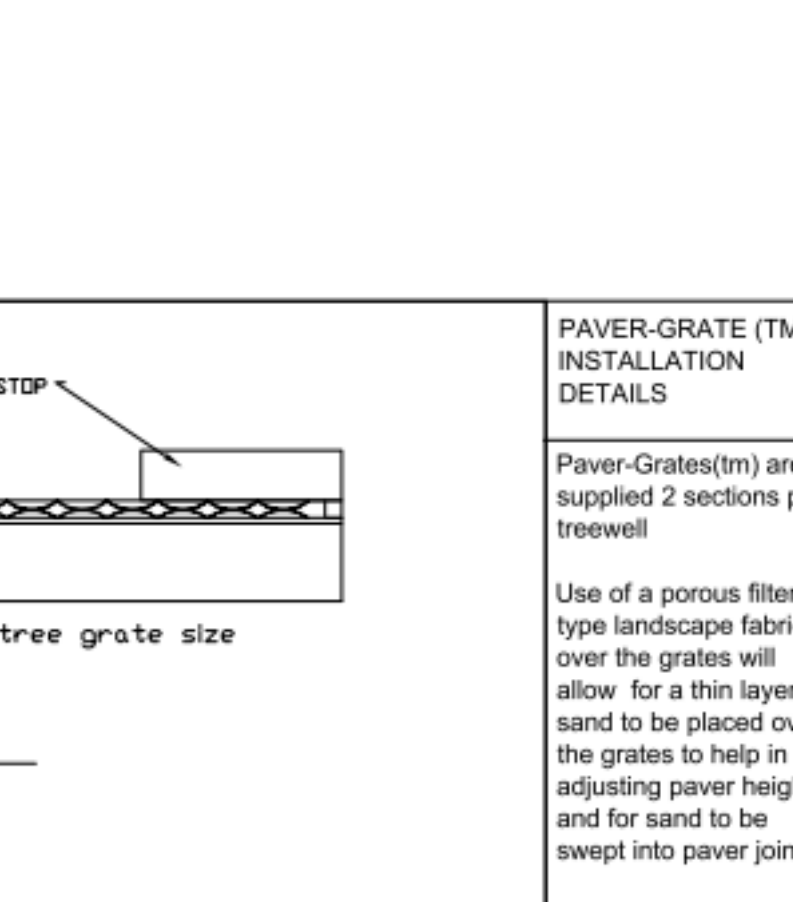


- U.S. PATENT #5,787,637
- | GRATE MODEL NO. | SIZE (INCHES) | TREE OPENING | TREE WELL | WEIGHT |
|-----------------|----------------|--------------|-----------|--------|
| 4160 | 48" x 60" O.D. | 12" x 20" | 44" x 56" | 170 |
| 4172 | 48" x 72" O.D. | 12" x 20" | 44" x 68" | 200 |
| 4196 | 48" x 96" O.D. | 12" x 20" | 44" x 92" | 250 |
- PAVER-GRATE TREE GRATE IS DESIGNED TO SUPPORT PAVERS ABOVE THE TREE WELL
 - SUBFRAME IS FULLY WELDED FROM STEEL ANGLE
 - GRATING IS NUMBER 3 EXPANDED STEEL STRUCTURAL GRATING
 - STANDARD OPENINGS ARE AS SHOWN. OTHER OPENINGS CAN BE SPECIFIED
 - GRATES ARE DESIGNED FOR HEAVY PEDESTRIAN TRAFFIC
 - STANDARD FINISH ZINC METALIZED
 - PRODUCED UNDER EXCLUSIVE LICENCE U.S. PATENT # 5,787,637


IRONSMITH TREE GRATES FOR LANDSCAPE ARCHITECTURE




3 PAVER GRATE

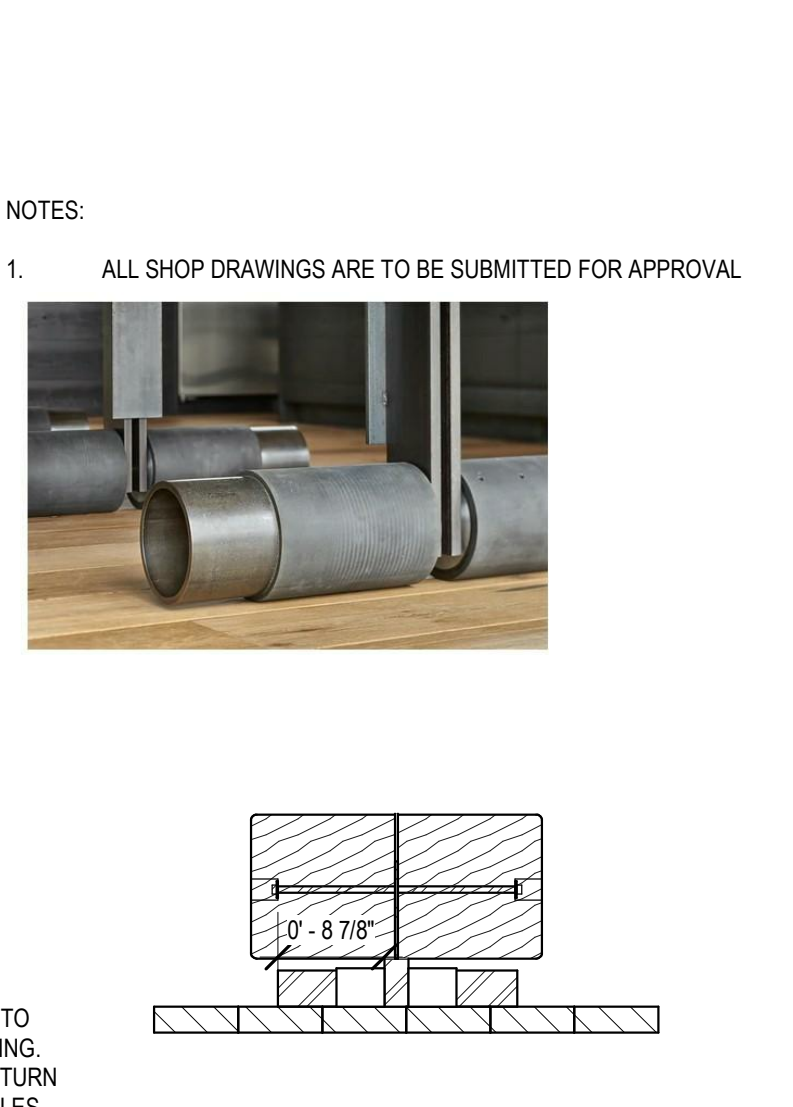

5 WOOD BENCH

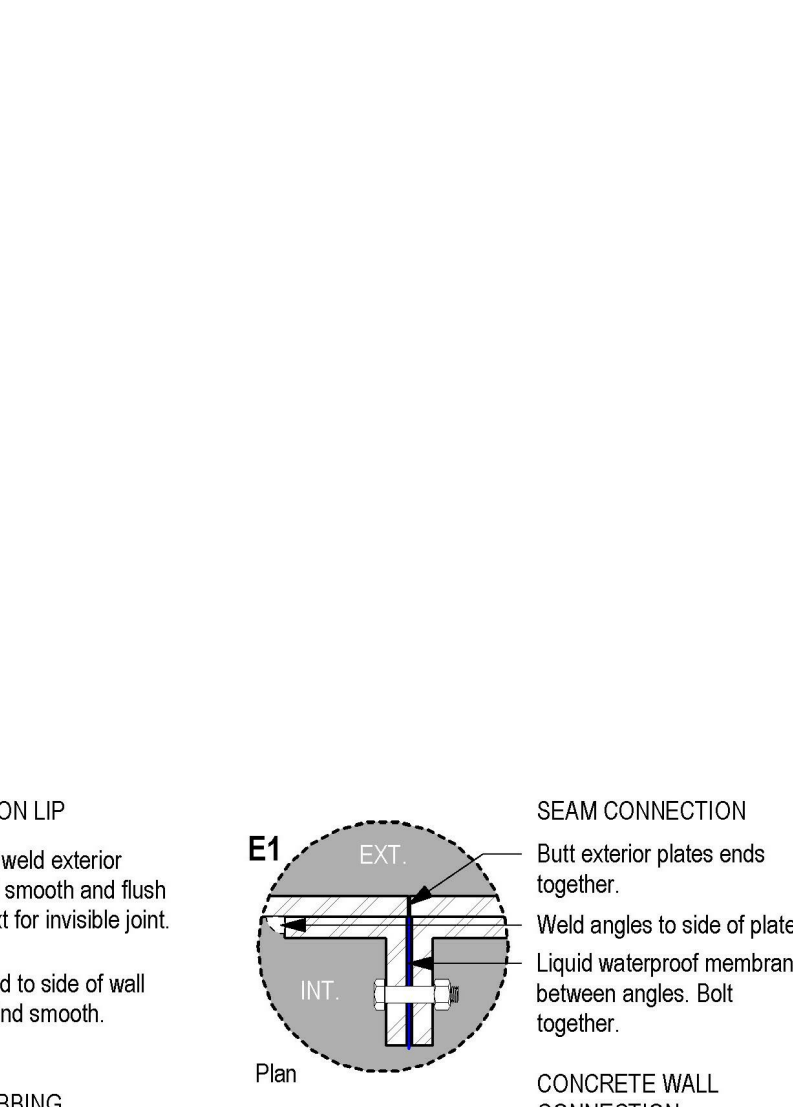


7 BIKE RACK - TOFINO - SURFACE MOUNT

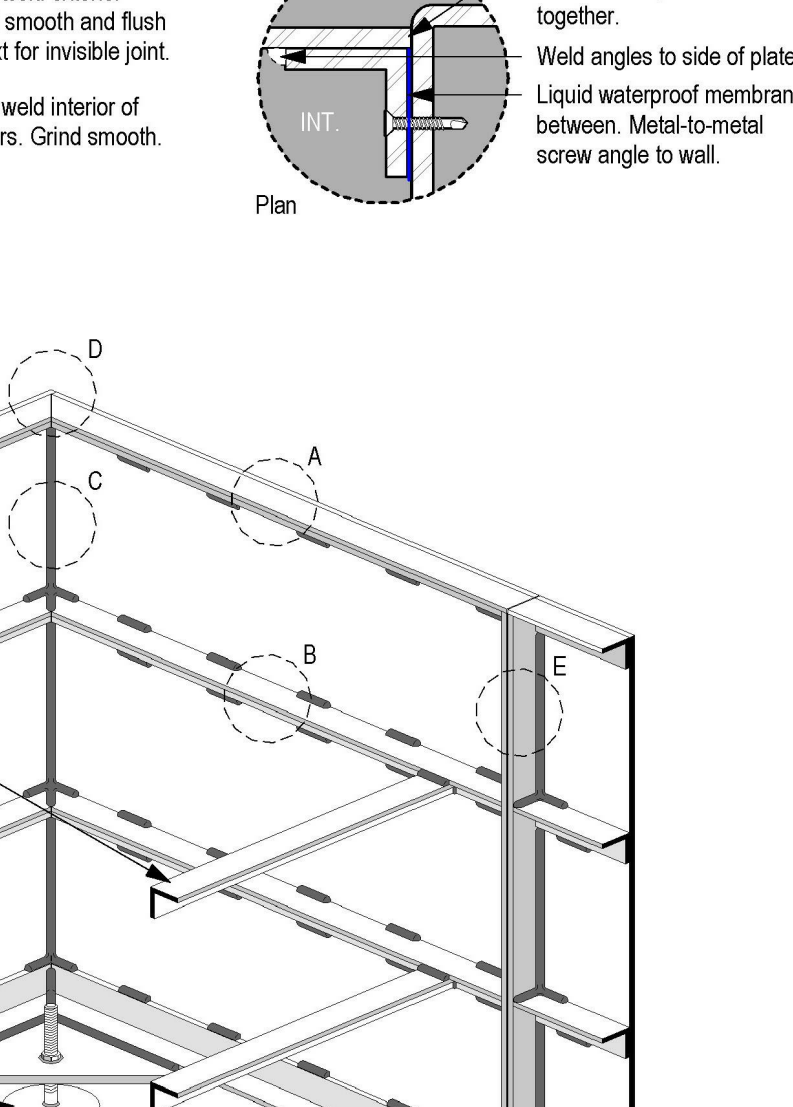

8 GUARDRAIL - Kukio - Posts - Flat - Spaced - 18"

PAVER-GRATE Rectangular

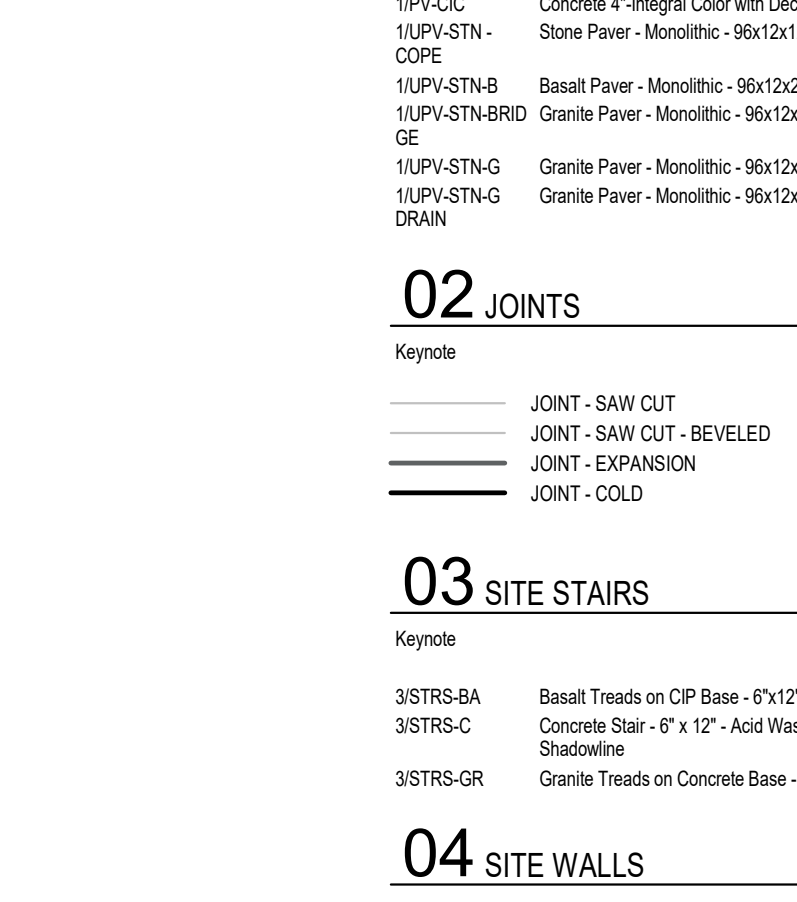


- U.S. PATENT #5,787,637
- | GRATE MODEL NO. | SIZE (INCHES) | TREE OPENING | TREE WELL | WEIGHT |
|-----------------|----------------|--------------|-----------|--------|
| 4160 | 48" x 60" O.D. | 12" x 20" | 44" x 56" | 170 |
| 4172 | 48" x 72" O.D. | 12" x 20" | 44" x 68" | 200 |
| 4196 | 48" x 96" O.D. | 12" x 20" | 44" x 92" | 250 |
- PAVER-GRATE TREE GRATE IS DESIGNED TO SUPPORT PAVERS ABOVE THE TREE WELL
 - SUBFRAME IS FULLY WELDED FROM STEEL ANGLE
 - GRATING IS NUMBER 3 EXPANDED STEEL STRUCTURAL GRATING
 - STANDARD OPENINGS ARE AS SHOWN. OTHER OPENINGS CAN BE SPECIFIED
 - GRATES ARE DESIGNED FOR HEAVY PEDESTRIAN TRAFFIC
 - STANDARD FINISH ZINC METALIZED
 - PRODUCED UNDER EXCLUSIVE LICENCE U.S. PATENT # 5,787,637

IRONSMITH TREE GRATES FOR LANDSCAPE ARCHITECTURE



3 PAVER GRATE

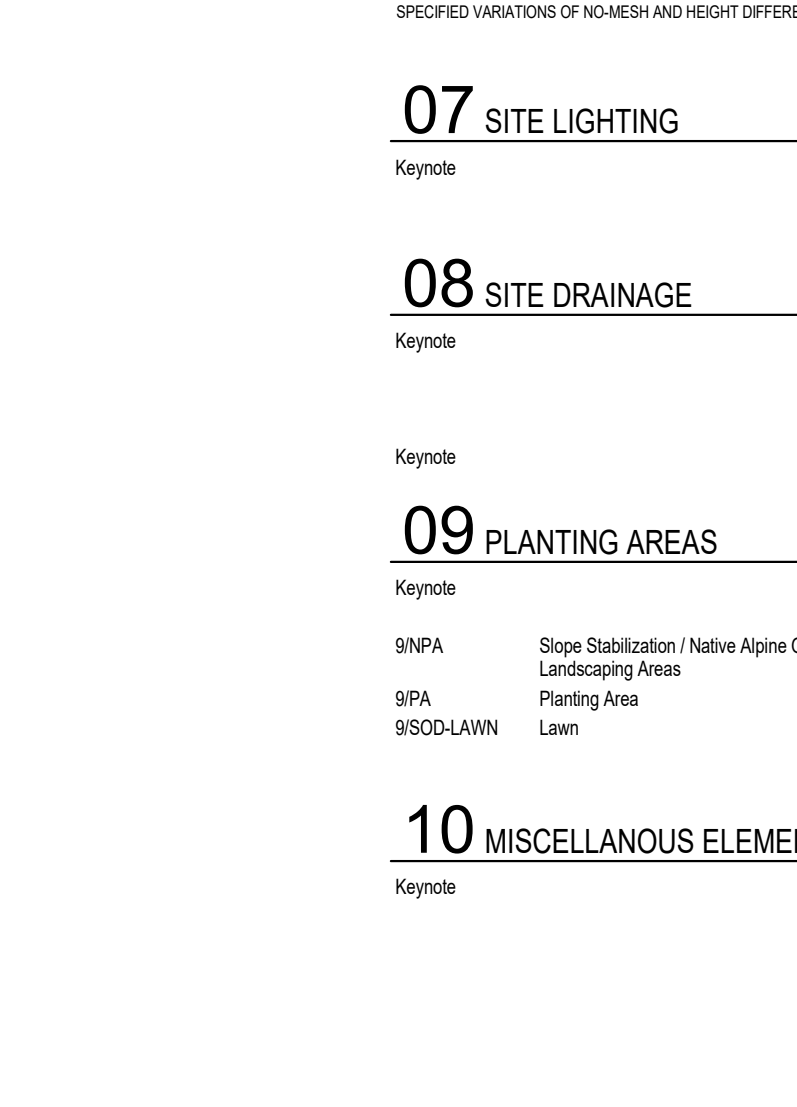

5 WOOD BENCH




7 BIKE RACK - TOFINO - SURFACE MOUNT




8 GUARDRAIL - Kukio - Posts - Flat - Spaced - 18"

PAVER-GRATE Rectangular

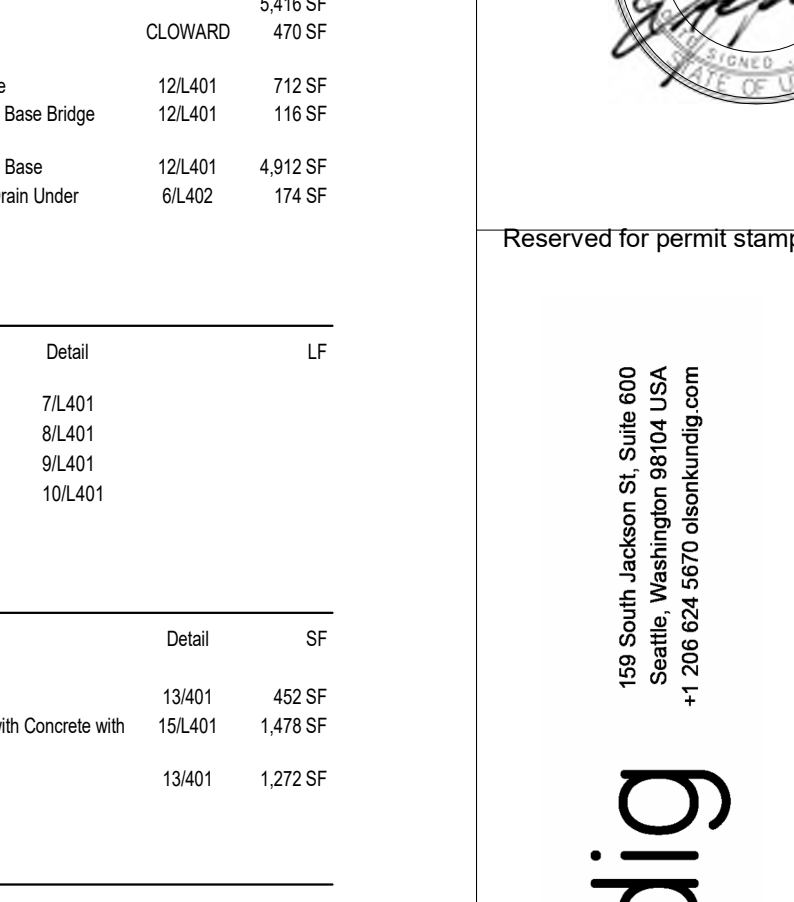


- U.S. PATENT #5,787,637
- | GRATE MODEL NO. | SIZE (INCHES) | TREE OPENING | TREE WELL | WEIGHT |
|-----------------|----------------|--------------|-----------|--------|
| 4160 | 48" x 60" O.D. | 12" x 20" | 44" x 56" | 170 |
| 4172 | 48" x 72" O.D. | 12" x 20" | 44" x 68" | 200 |
| 4196 | 48" x 96" O.D. | 12" x 20" | 44" x 92" | 250 |
- PAVER-GRATE TREE GRATE IS DESIGNED TO SUPPORT PAVERS ABOVE THE TREE WELL
 - SUBFRAME IS FULLY WELDED FROM STEEL ANGLE
 - GRATING IS NUMBER 3 EXPANDED STEEL STRUCTURAL GRATING
 - STANDARD OPENINGS ARE AS SHOWN. OTHER OPENINGS CAN BE SPECIFIED
 - GRATES ARE DESIGNED FOR HEAVY PEDESTRIAN TRAFFIC
 - STANDARD FINISH ZINC METALIZED
 - PRODUCED UNDER EXCLUSIVE LICENCE U.S. PATENT # 5,787,637


IRONSMITH TREE GRATES FOR LANDSCAPE ARCHITECTURE

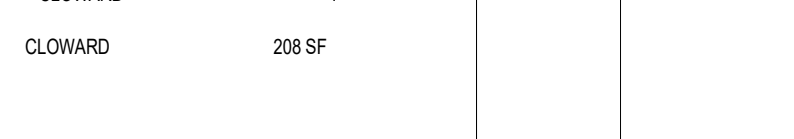


3 PAVER GRATE

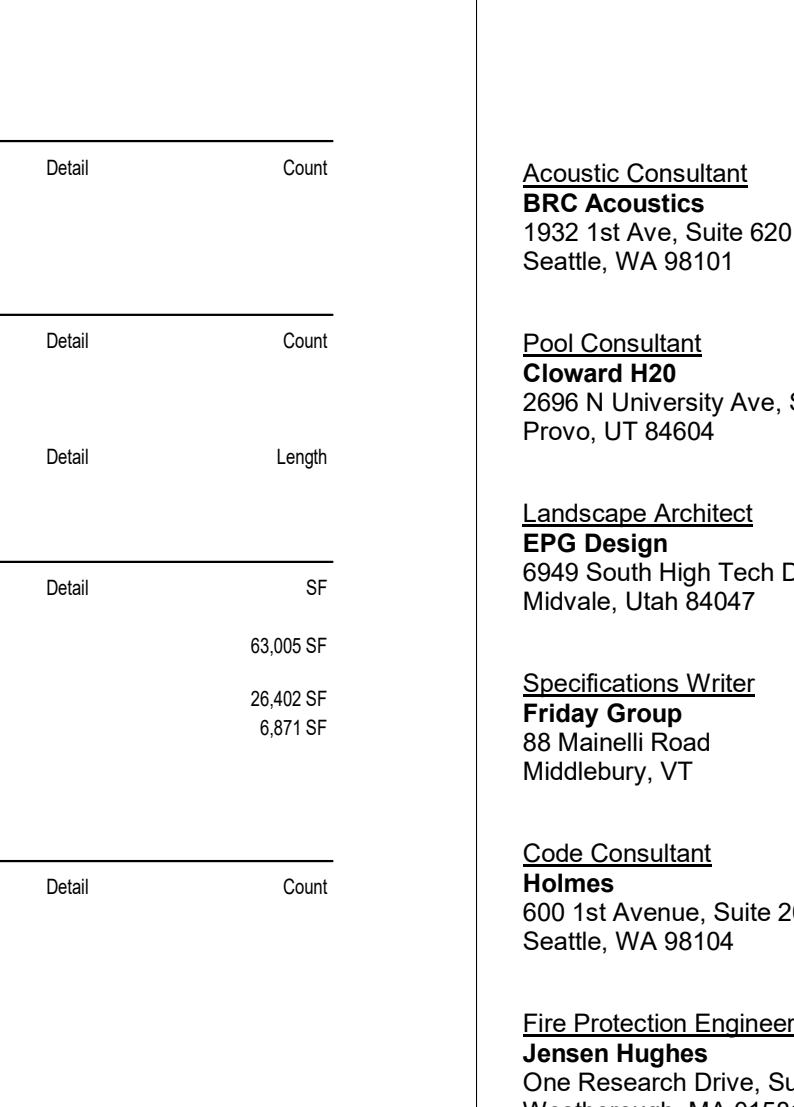

5 WOOD BENCH

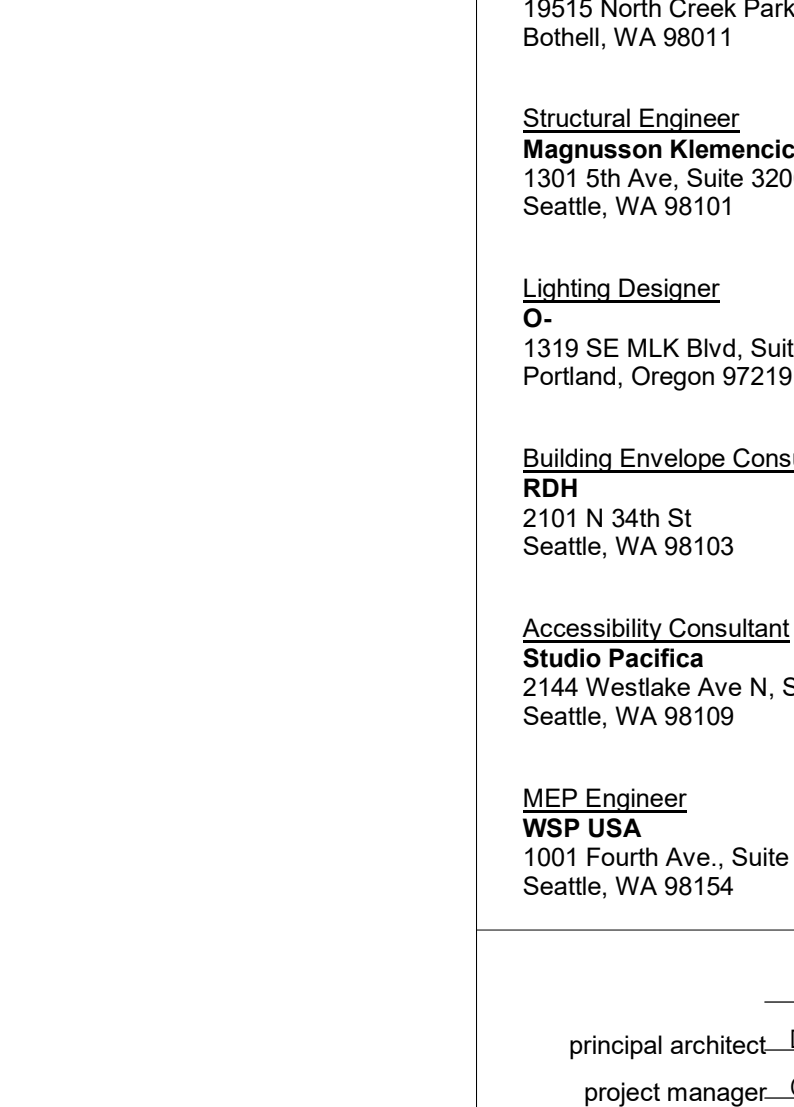


7 BIKE RACK - TOFINO - SURFACE MOUNT

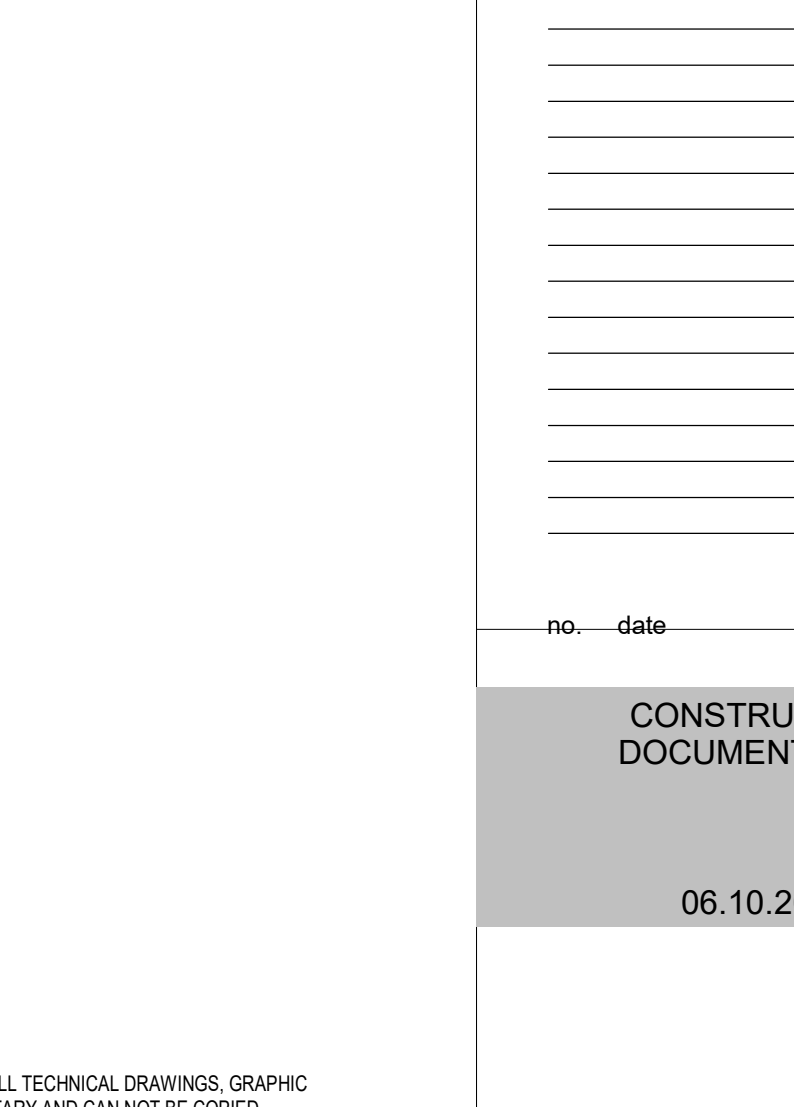


8 GUARDRAIL - Kukio - Posts - Flat - Spaced - 18"

PAVER-GRATE Rectangular

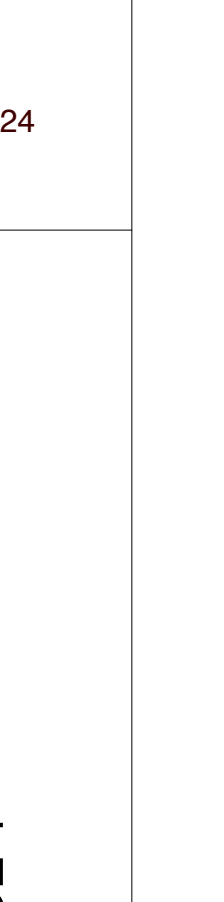


- U.S. PATENT #5,787,637
- | GRATE MODEL NO. | SIZE (INCHES) | TREE OPENING | TREE WELL | WEIGHT |
|-----------------|----------------|--------------|-----------|--------|
| 4160 | 48" x 60" O.D. | 12" x 20" | 44" x 56" | 170 |
| 4172 | 48" x 72" O.D. | 12" x 20" | 44" x 68" | 200 |
| 4196 | 48" x 96" O.D. | 12" x 20" | 44" x 92" | 250 |
- PAVER-GRATE TREE GRATE IS DESIGNED TO SUPPORT PAVERS ABOVE THE TREE WELL
 - SUBFRAME IS FULLY WELDED FROM STEEL ANGLE
 - GRATING IS NUMBER 3 EXPANDED STEEL STRUCTURAL GRATING
 - STANDARD OPENINGS ARE AS SHOWN. OTHER OPENINGS CAN BE SPECIFIED
 - GRATES ARE DESIGNED FOR HEAVY PEDESTRIAN TRAFFIC
 - STANDARD FINISH ZINC METALIZED
 - PRODUCED UNDER EXCLUSIVE LICENCE U.S. PATENT # 5,787,637


IRONSMITH TREE GRATES FOR LANDSCAPE ARCHITECTURE

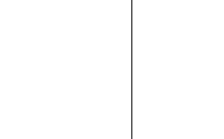


3 PAVER GRATE

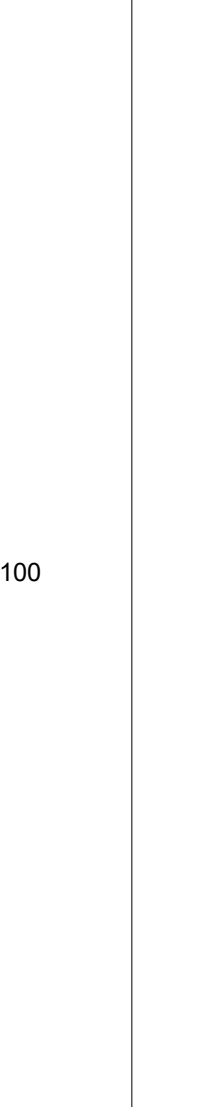

5 WOOD BENCH

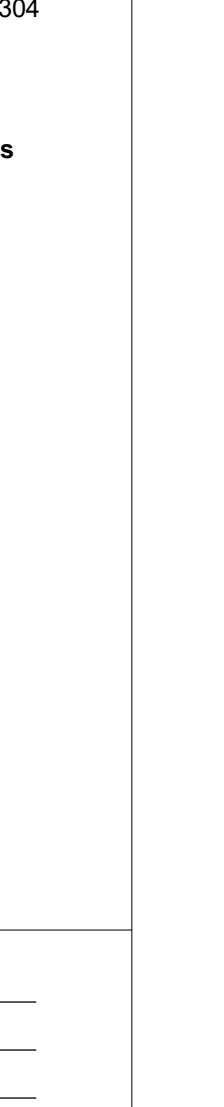

7 BIKE RACK - TOFINO - SURFACE MOUNT

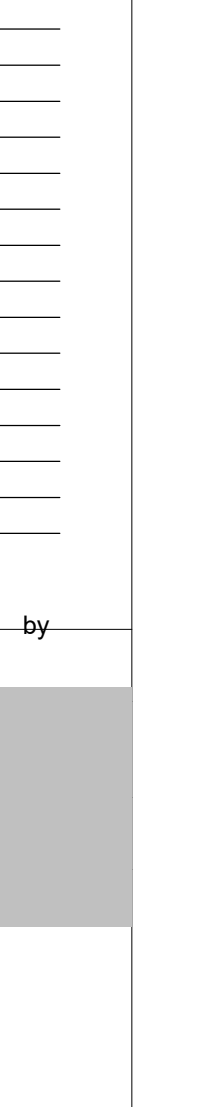

8 GUARDRAIL - Kukio - Posts - Flat - Spaced - 18"